



NOTES

For use in the precise named location only.

Copyright reserved by Pitch Architects Limited

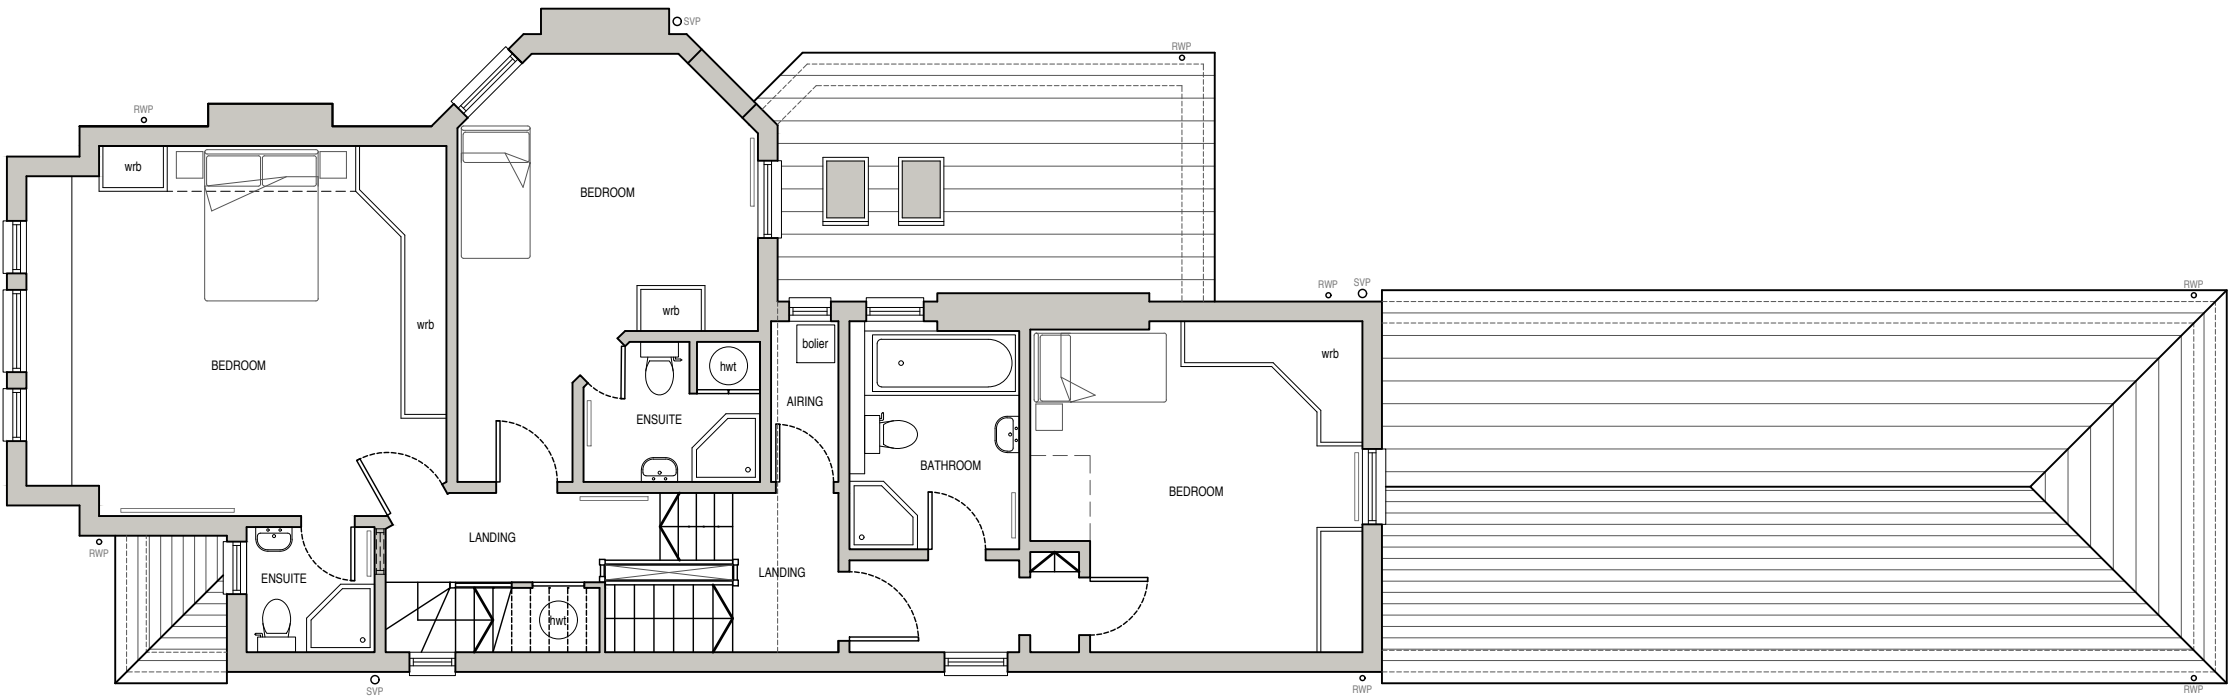

FIRST FLOOR PLAN

 

Rev -	Date -	Revision -
Drawing Title Existing Floor Plans		
Drawing Scale 1:100 @ A3	Date May '18	Status Planning
Drawing Ref 18016 - SU - 003		Drawn/checked KM/KM
Client Name Mr & Mrs Garlick		Rev