




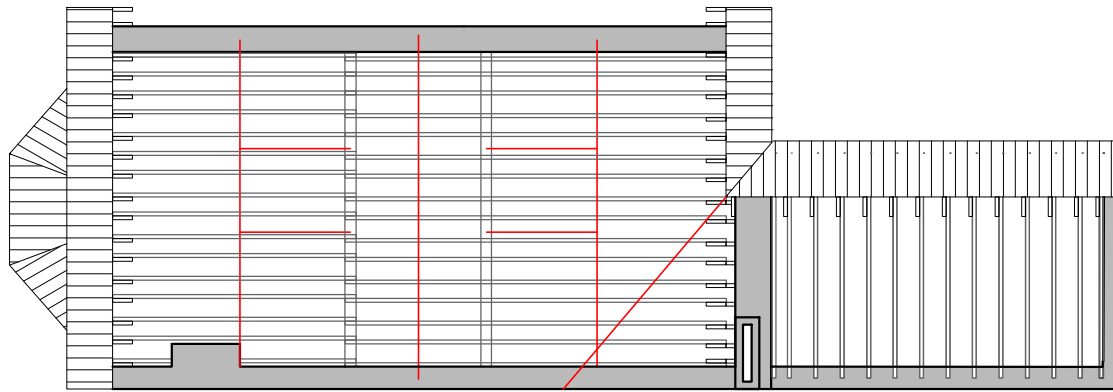


EXISTING ATTIC FLOOR PLAN
SCALE 1/100

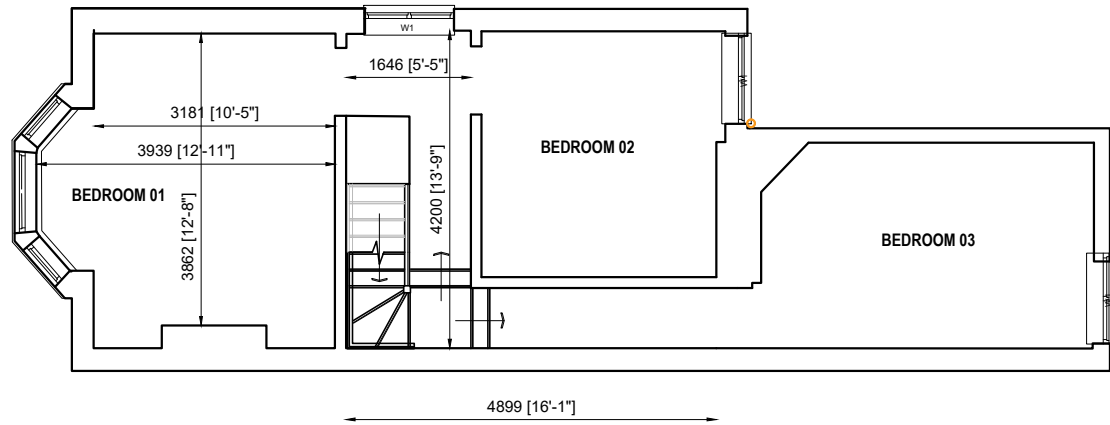

EXISTING FIRST FLOOR PLAN
SCALE 1/100

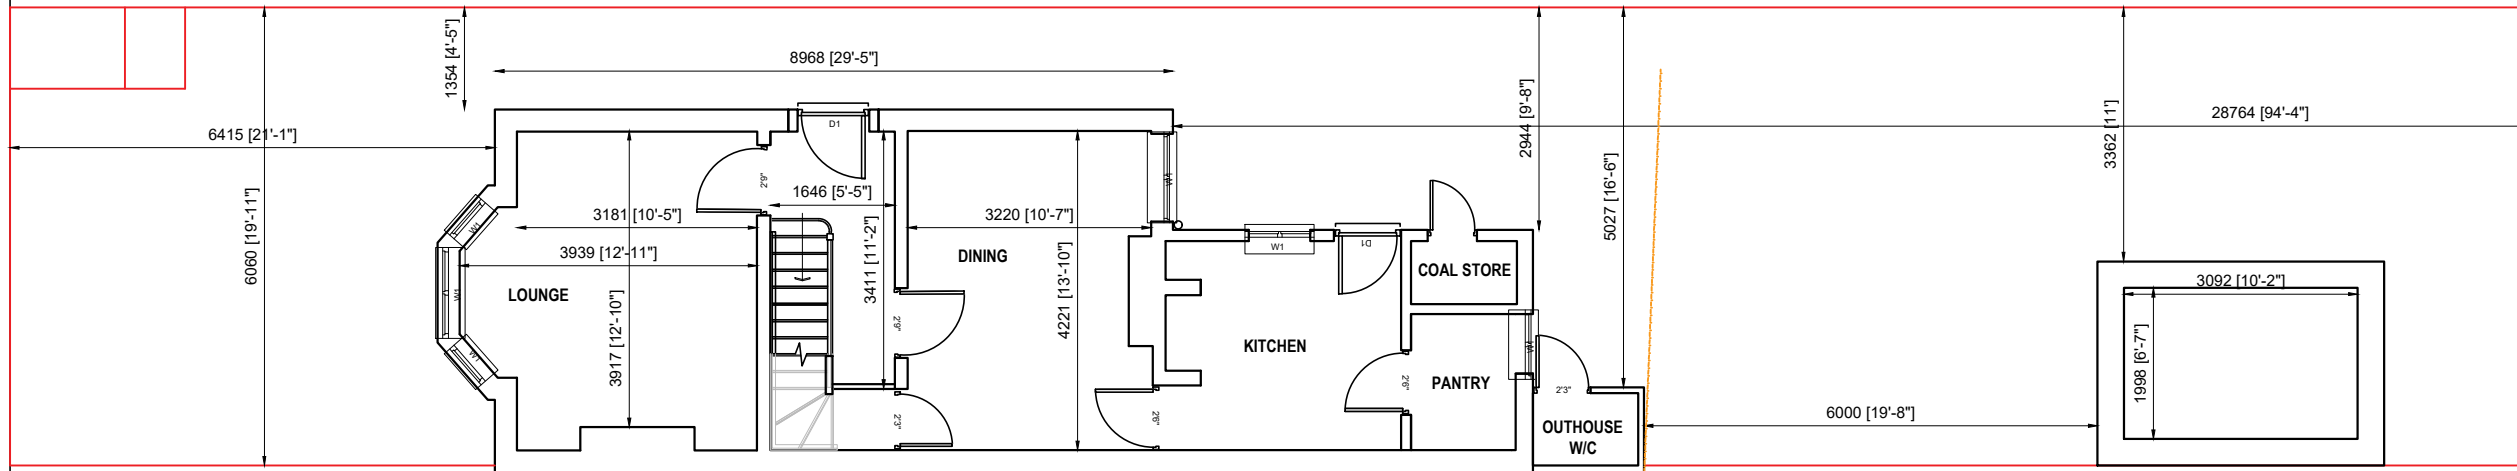

EXISTING GROUND FLOOR PLAN
SCALE 1/100

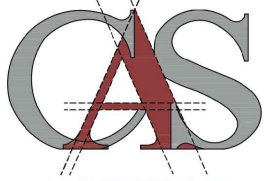

CASELL ARCHITECTURAL SERVICES
Tel: 07913 361 869

Object:

TBC



Drawing Title:
Existing Floorplans
Scale: Various @ A3

Plan No.	001	Client	
Paper Size	A3	Site Owner	
Author	EFC	Site Address	38 Hemdean Road Caversham, Reading
Project Type	PERM DEV - COL	Status	First Issue
Project URN	17HR38		
File name	00000-00_B-XX-X00-000-000Ra.pdf		
Contractors	TBC		

GENERAL
Do not scale drawings. All heights, levels, sizes and dimensions to be checked on site before any work is put in hand.

Applicant
Agent
Hockley Developments.