



1 East Elevation
Archway Road
SCALE 1:200



2 South Elevation
Abbotsmead Place
SCALE 1:200

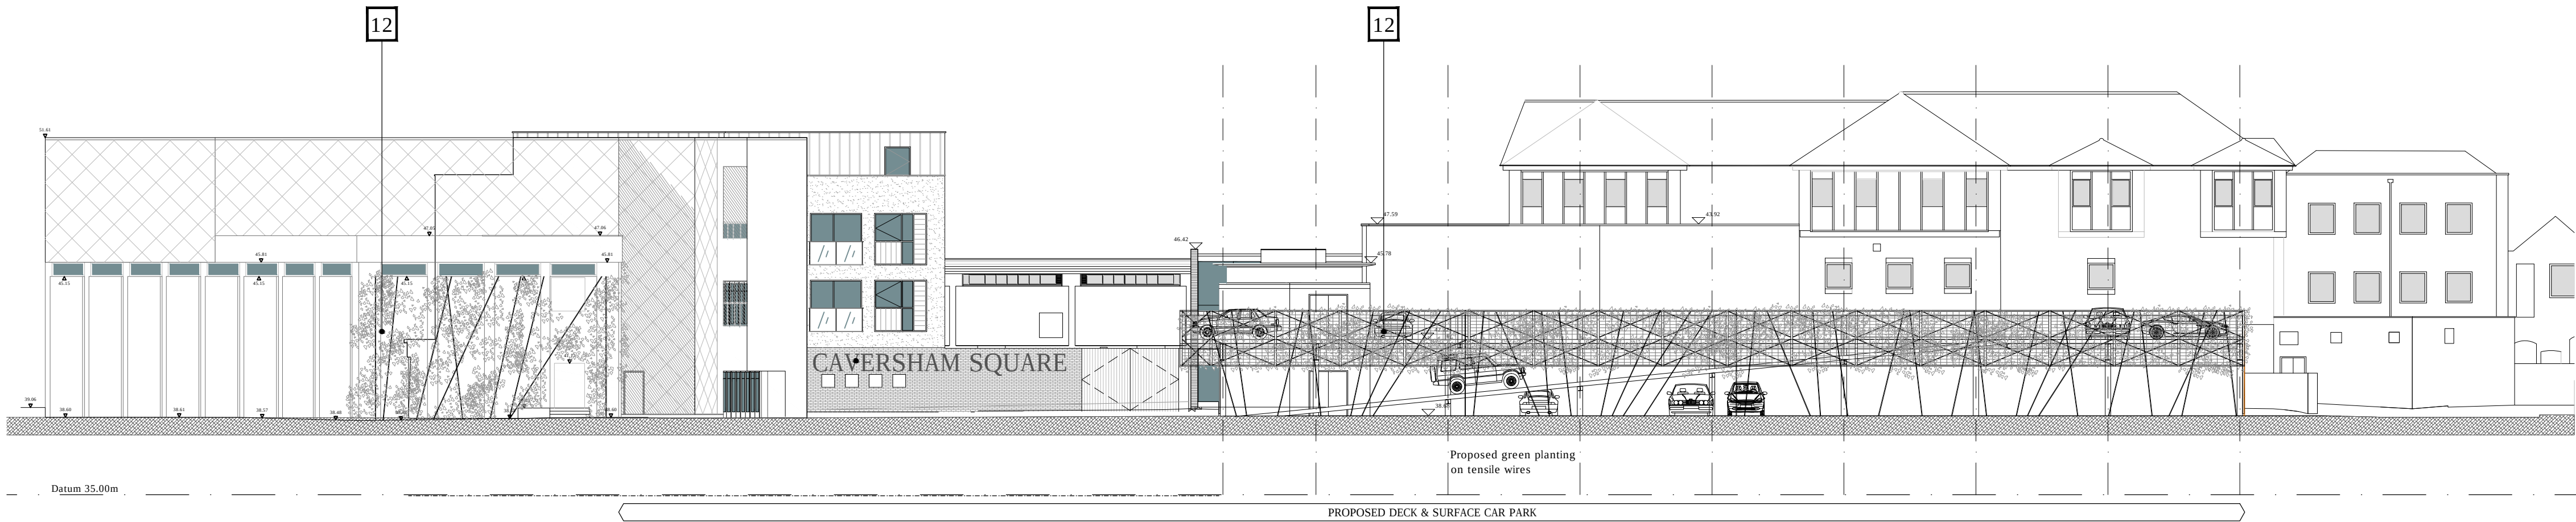

3 Key Plan
St Martin's Centre, Caversham
SCALE 1:1250

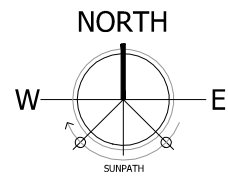

PLANNING

Project
St Martin's Centre, Church Street Caversham

Drawing Title
Proposed Car Park Elevations Block E

Date 16.09.14	Scale 1:200@A1	Drawn by SJ/RP	Check by RP/NC
Project No 18511	Drawing No PP-E-24	Revision P2	

BARTON WILLMORE

Planning • Master Planning & Urban Design
Architecture • Landscape Planning & Design • Project Services
Environmental & Sustainability Assessment • Graphic Design

bartonwillmore.co.uk



Offices at Reading London Bristol Cambridge Cardiff Ebbw Vale Edinburgh Leeds Manchester Solihull