



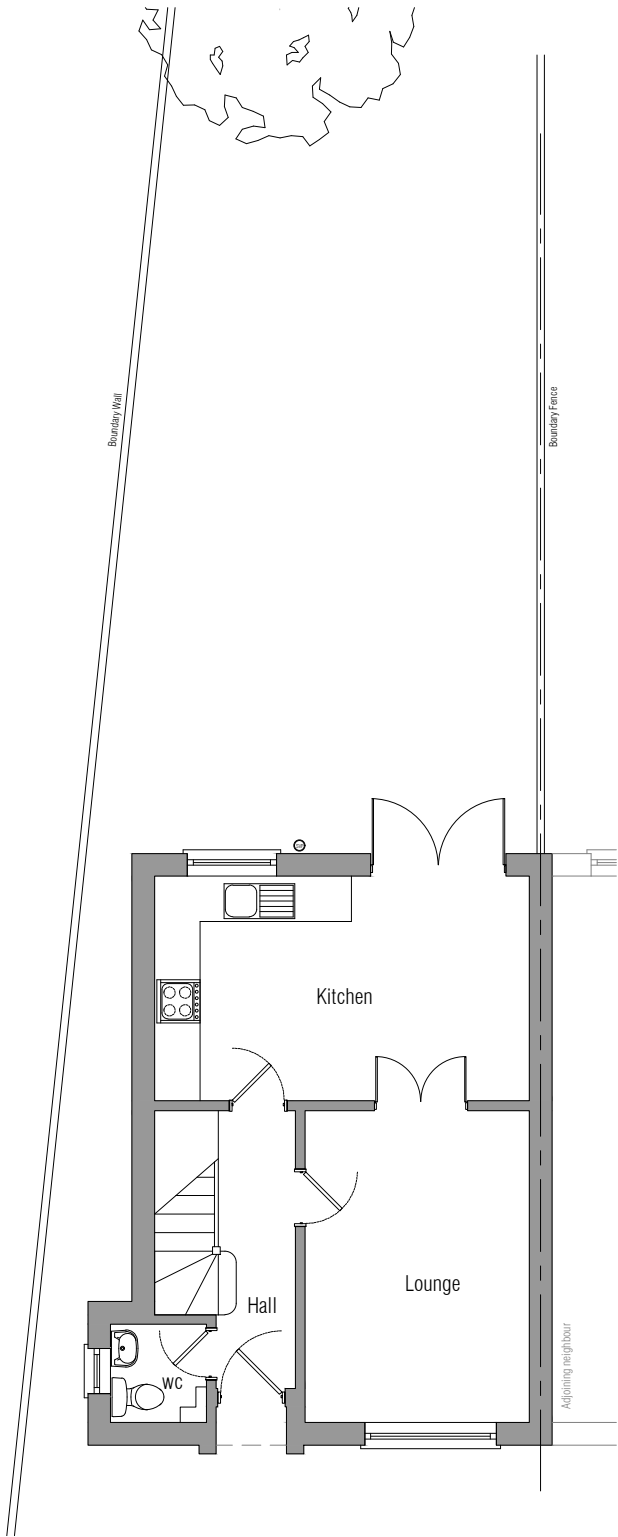

Ground Floor Plan

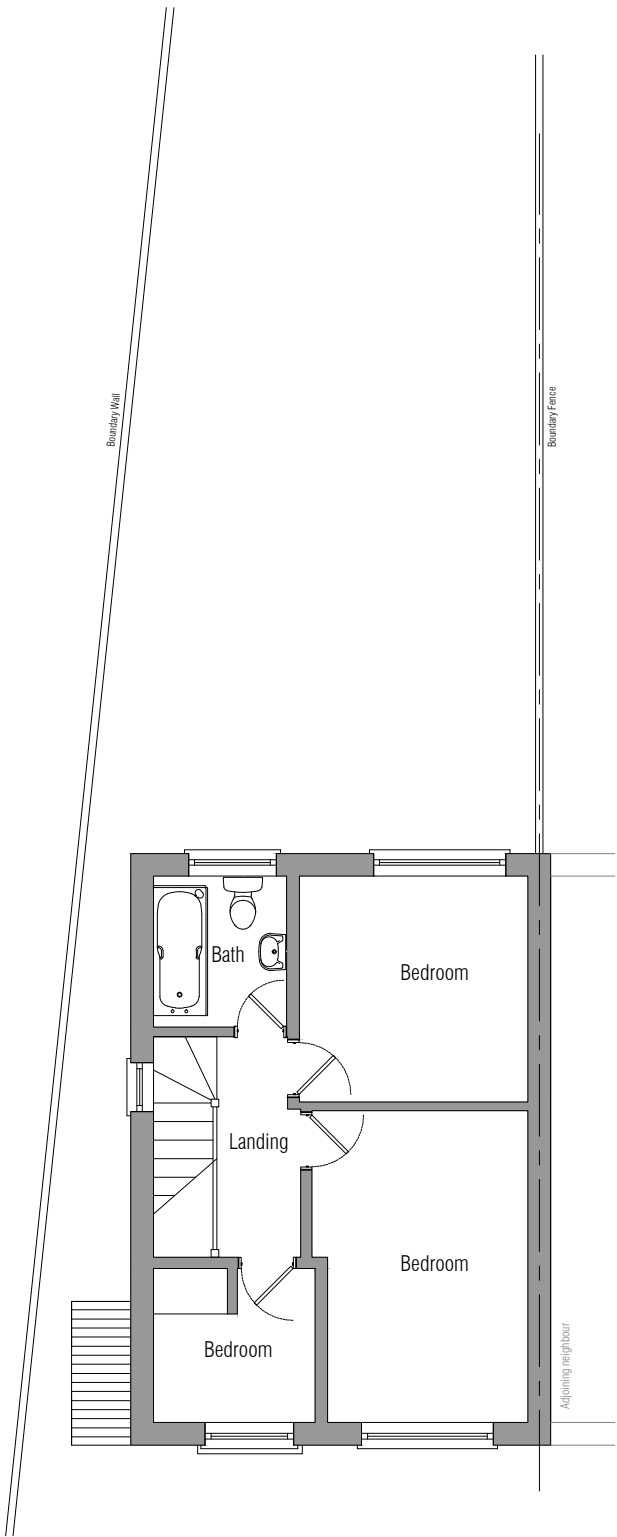

First Floor Plan

NOTES

ORIGINAL A3

0m12345678910m

1:100

CONSULTANT

fryerplanning

W:
T:
E:
A:

www.fryerplanning.co.uk
01256 229648 M: 07935 947897
lee@fryerplanning.co.uk
112 Rockbourne Road, Sherfield On Loddon, Hook, RG27 0SR

CLIENT NAME

Mr Sean Sutton

COUNTRY

United Kingdom

DISCIPLINE CODE

A

DISCIPLINE DESCRIPTION

Design

FRYER PLANNING ACCEPT NO RESPONSIBILITY FOR ANY COSTS, LOSSES, CLAIMS HOWSOEVER ARISING FROM THESE DRAWINGS, SPECIFICATIONS AND RELATED DOCUMENTS UNLESS THERE IS FULL COMPLIANCE WITH THE CLIENT AND ANY AUTHORISED USER (APPOINTED BUILDER) OF THE FOLLOWING:

1. ALL BOUNDARIES, DIMENSIONS AND LEVELS ARE FOR GUIDANCE ONLY AND MUST BE CHECKED ON SITE BEFORE CONSTRUCTION AND ANY DISCREPANCIES ARE TO BE REPORTED TO THE PLANNER / DESIGNER.

2. FOR CONSTRUCTION PURPOSES, USE GIVEN DIMENSIONS ONLY AND DO NOT SCALE.

3. FOR THE PURPOSE OF COORDINATION, ALL RELEVANT PARTIES MUST CHECK THIS INFORMATION PRIOR TO IMPLEMENTATION AND REPORT ANY DISCREPANCIES TO THE DESIGNER.

4. SURVEY INFORMATION HAS BEEN TAKEN USING LASER MEASURER AND MAY BE OPEN TO MINOR TOLERANCES.

ALL SETTING OUT INFORMATION MUST BE CHECKED PRIOR TO CONSTRUCTION BY THE APPOINTED BUILDER TO ENSURE SITE ACCURACY.

5. UNDERGROUND DRAINAGE SCHEME IS BASED ON LIMITED ON-SITE SURVEY INFORMATION AND FRYER PLANNING WILL NOT BE HELD RESPONSIBLE FOR ANY DESIGN OR CONSTRUCTION COSTS/IMPLICATIONS RESULTING IN INCORRECT INFORMATION.

DO NOT SCALE FROM THESE DRAWINGS UNLESS FOR PLANNING PURPOSES.

ALL DESIGN AND DRAWING INFORMATION BELONGS TO FRYER PLANNING. COPYRIGHT PROTECTED © FRYER PLANNING 2017

--

--

--

--

--

PROJECT

62a South View Avenue,
Reading, RG4 5AJ

DRAWING

Existing Floor Plans

SCALE

1:100 @ A3

PAPER SIZE

A3

DATE

22.09.18

DRAWN

LFF

CHECKED

LFF

CONSULTANT PROJECT No

554

DRAWING No

100

STATUS

PL

REV

-

FOR PLANNING APPROVAL

NOT FOR CONSTRUCTION