




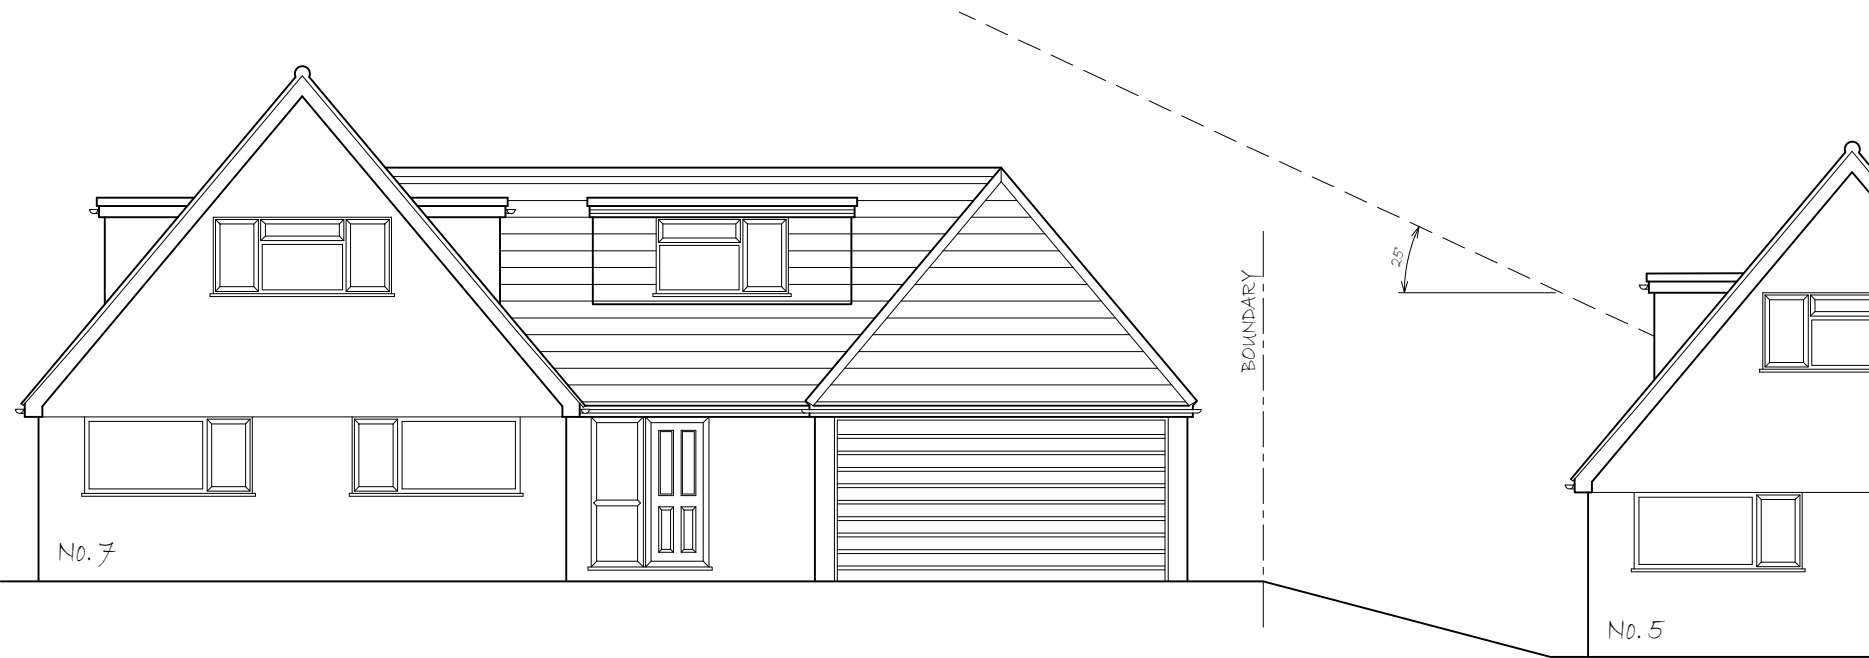


PROPOSED FRONT ELEVATION

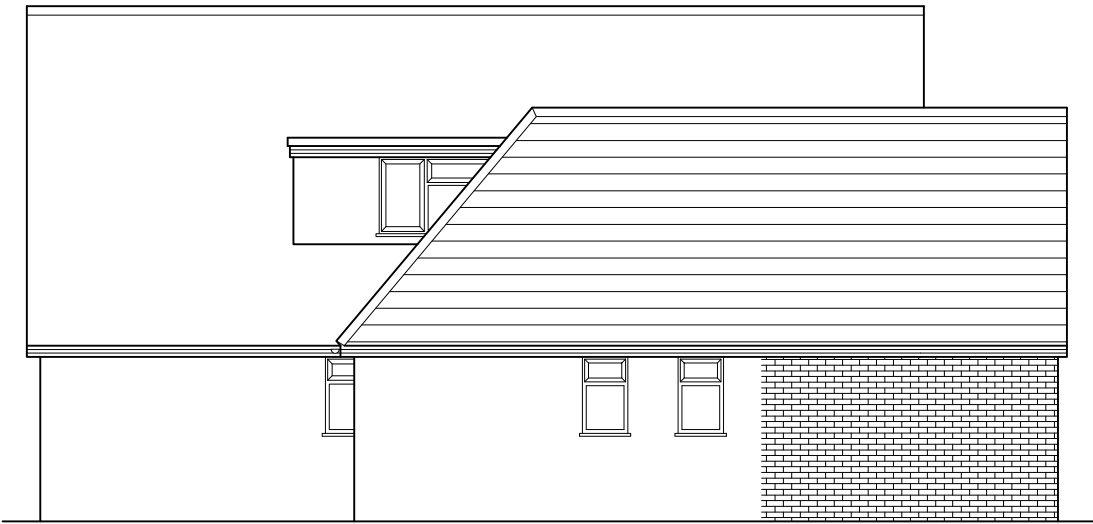

PROPOSED SIDE ELEVATION

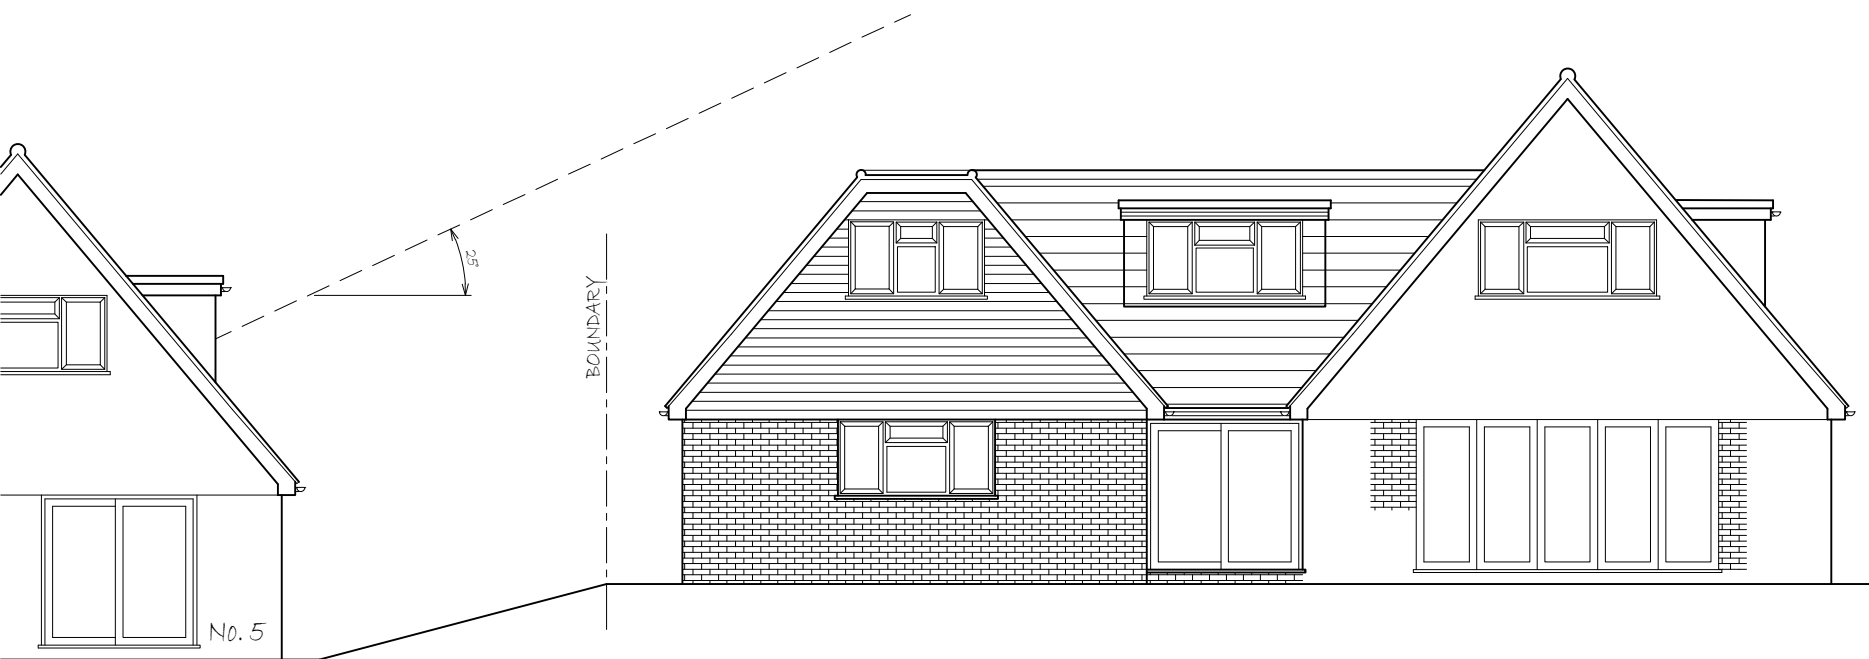

PROPOSED REAR ELEVATION

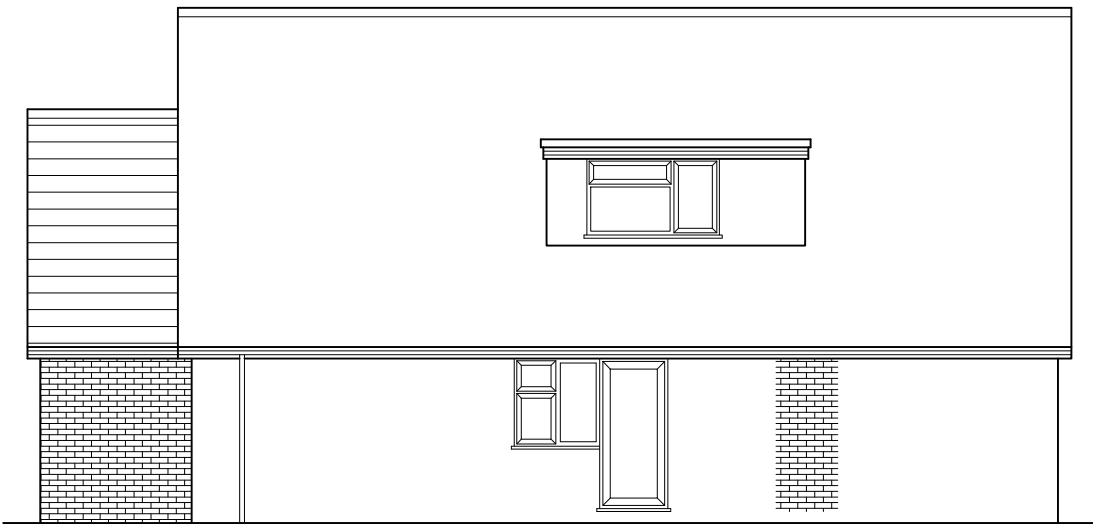

PROPOSED SIDE ELEVATION

0 0.5 1m 2m 3m 4m 5m
SCALE 1:100

PROJECT
PROPOSED DEVELOPMENT AT ;
7 OAKHAM CLOSE
READING
RG31 6LD

TITLE

PROPOSED ELEVATIONS

 CREATIVE DESIGN &
STRUCTURE Ltd.

HENSON HOUSE NEWTOWN ROAD
HENLEY-ON-THAMES RG9 1HG
Tel 01491 411922
info@creativedesignandstructure.co.uk www.creativedesignandstructure.co.uk

DRAWN HC	SCALE @ A2 1:100	REV.			
DATE SEPTEMBER 2018		A			
DRAWING No.					
18718-06					