


NOTES
For use in the precise named location only.

Copyright reserved by Pitch Architects Limited

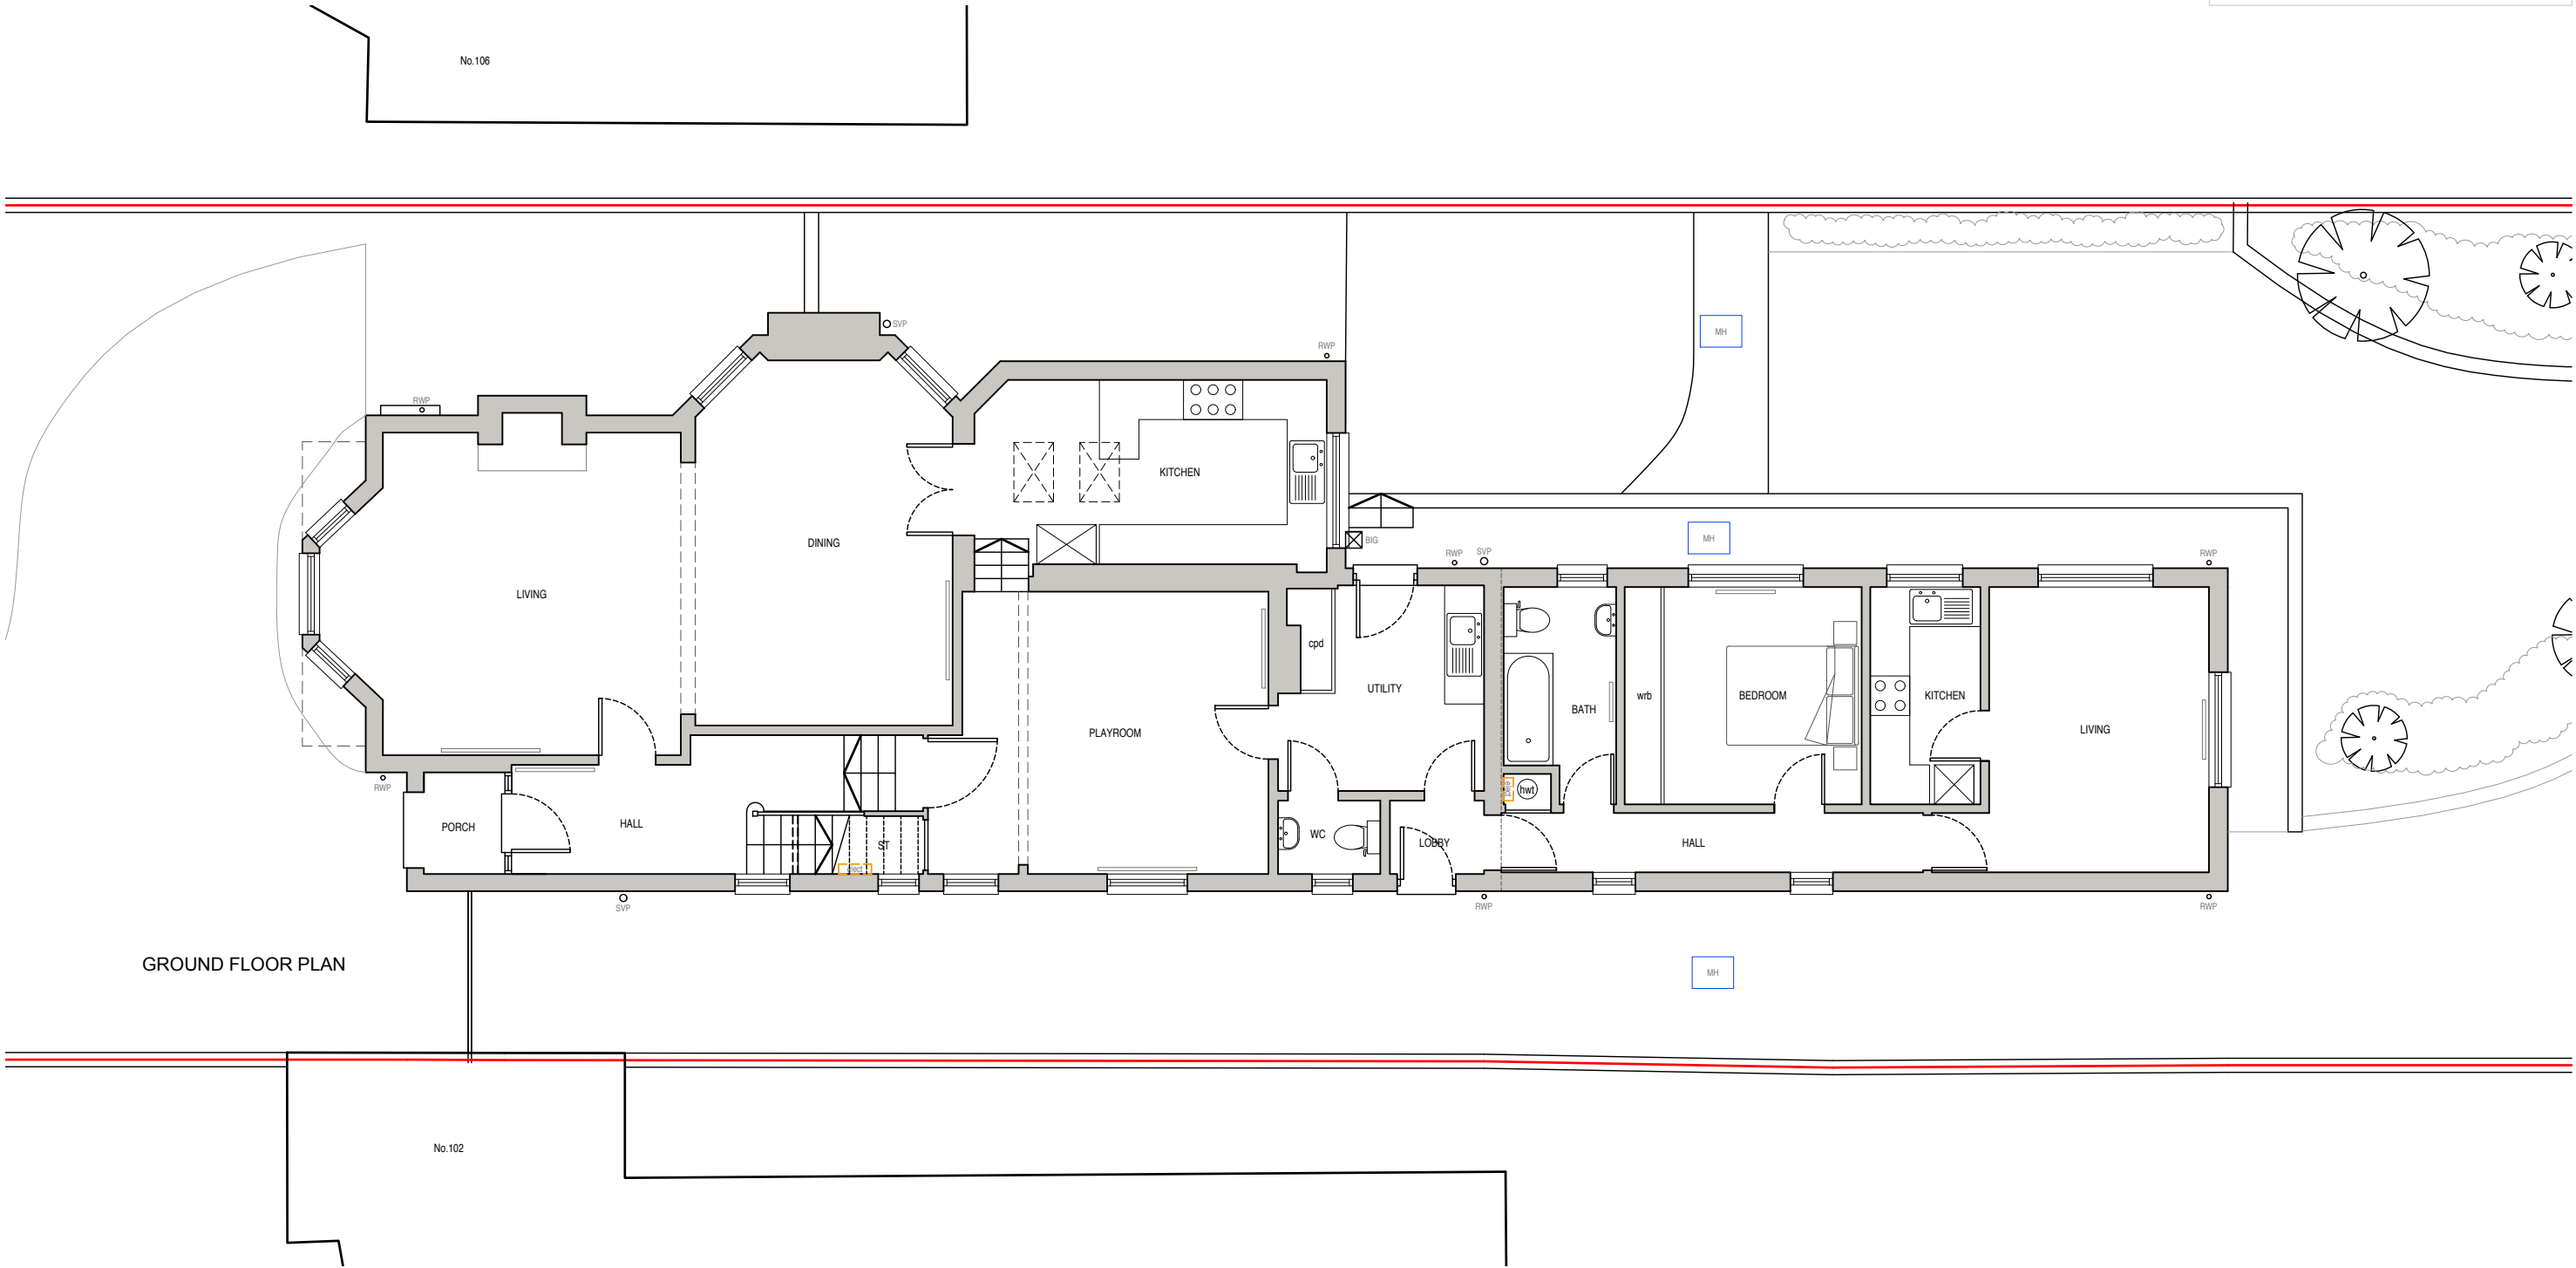

GROUND FLOOR PLAN



Rev - Date - Revision -

	a. 33 Shepherds Lane, Caversham, Reading, Berkshire, RG4 7JJ t. 0118 948 4618 e. info@pitcharchitects.co.uk w. www.pitcharchitects.co.uk	Project Title Proposed Alterations to 104 Kendrick Road, Reading, RG1 5DW Client Name Mr & Mrs Garlick	Drawing Title Existing Floor Plans			
			Drawing Scale 1:100 @ A3	Date May '18	Status Planning	Drawn/checked KM/KM
			Drawing Ref 18016 - SU - 002 -			
			Rev			