


NOTE


ALL MATERIALS INTENDED TO BE USED ON
NEW EXTENSION ARE TO MATCH EXISTING.
THIS DRAWING HAS BEEN PREPARED WITHOUT
THE BENEFIT OF AN ACCURATE SITE SURVEY

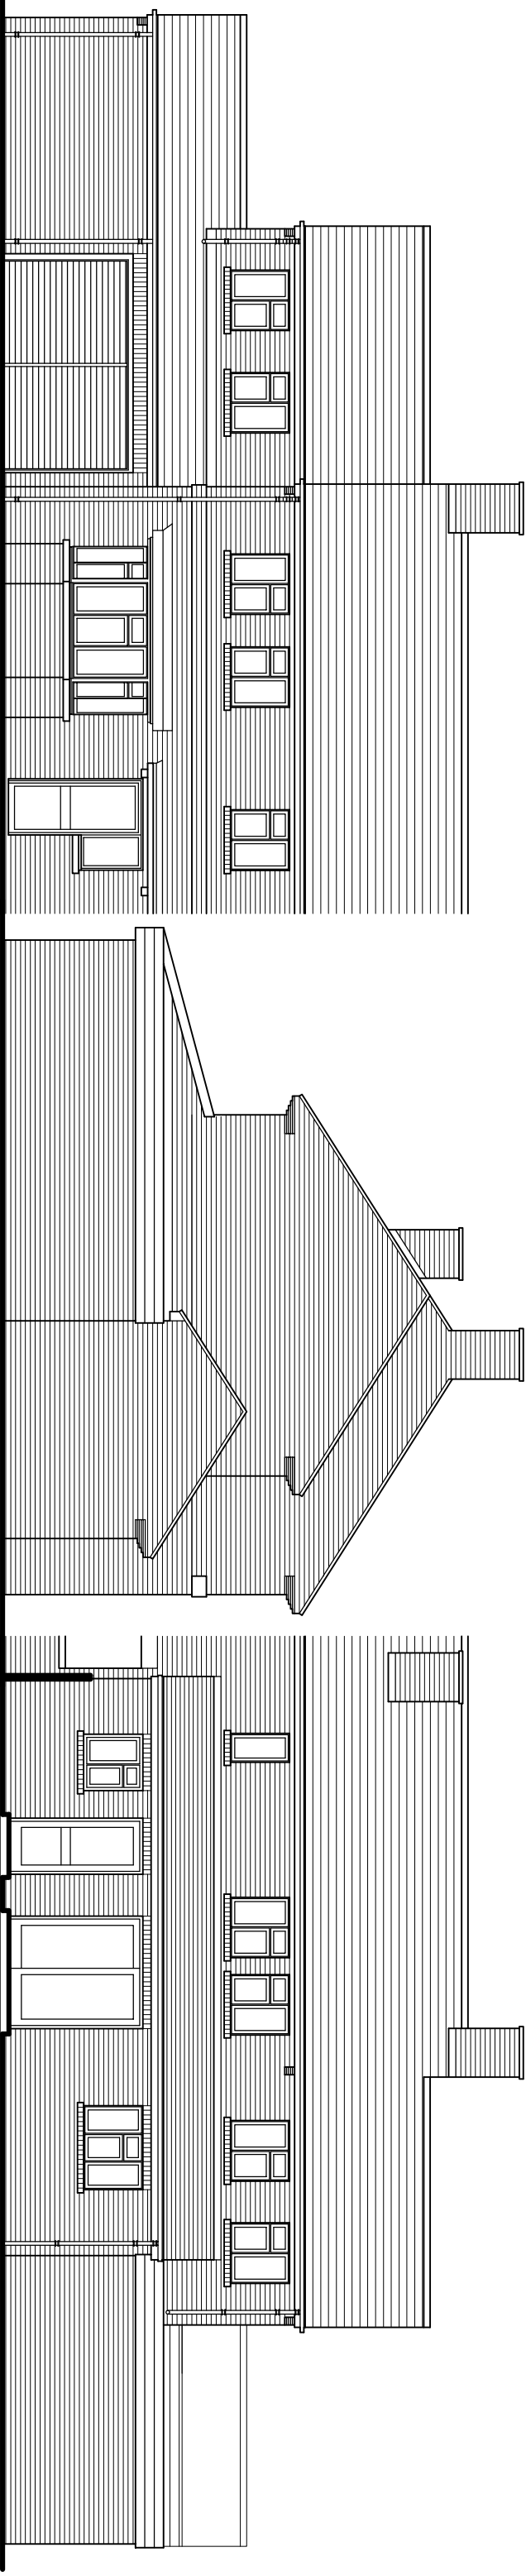

PROPOSED FRONT ELEVATION

PROPOSED SIDE ELEVATION

PROPOSED REAR ELEVATION

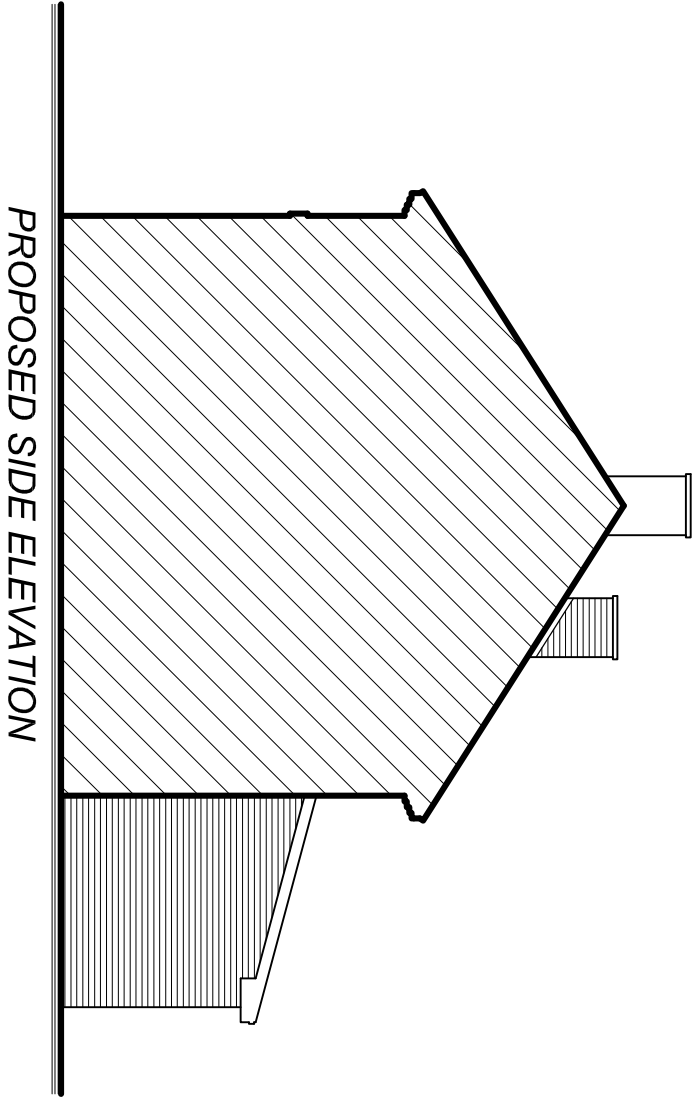

PROPOSED SIDE ELEVATION

REV. A. REVISED FOLLOWING RECEIPT OF EMAIL FROM,
PLANNING OFFICER 20/7/2018 22/7/2018

REF ID 1

RICHARD FENN DESIGNS LIMITED
11 HARRIER CLOSE, WOODLEY,
READING, BERKSHIRE. RG5 4PE.
Telephone READING (0118) 9691684
E-Mail : architect@ntworld.com

PROPOSED TWO STOREY SIDE EXTENSION AND
SINGLE STOREY REAR AND SIDE EXTENSIONS
TO 43 NORCOT ROAD, TILEHURST, READING
for MR AND MRS RUSSELL DOWNTON

PROPOSED ELEVATIONS

DATE	SCALE	REVISION
JUNE 10th 2018	1 : 100	
DRAWING No.		

RD16

A