



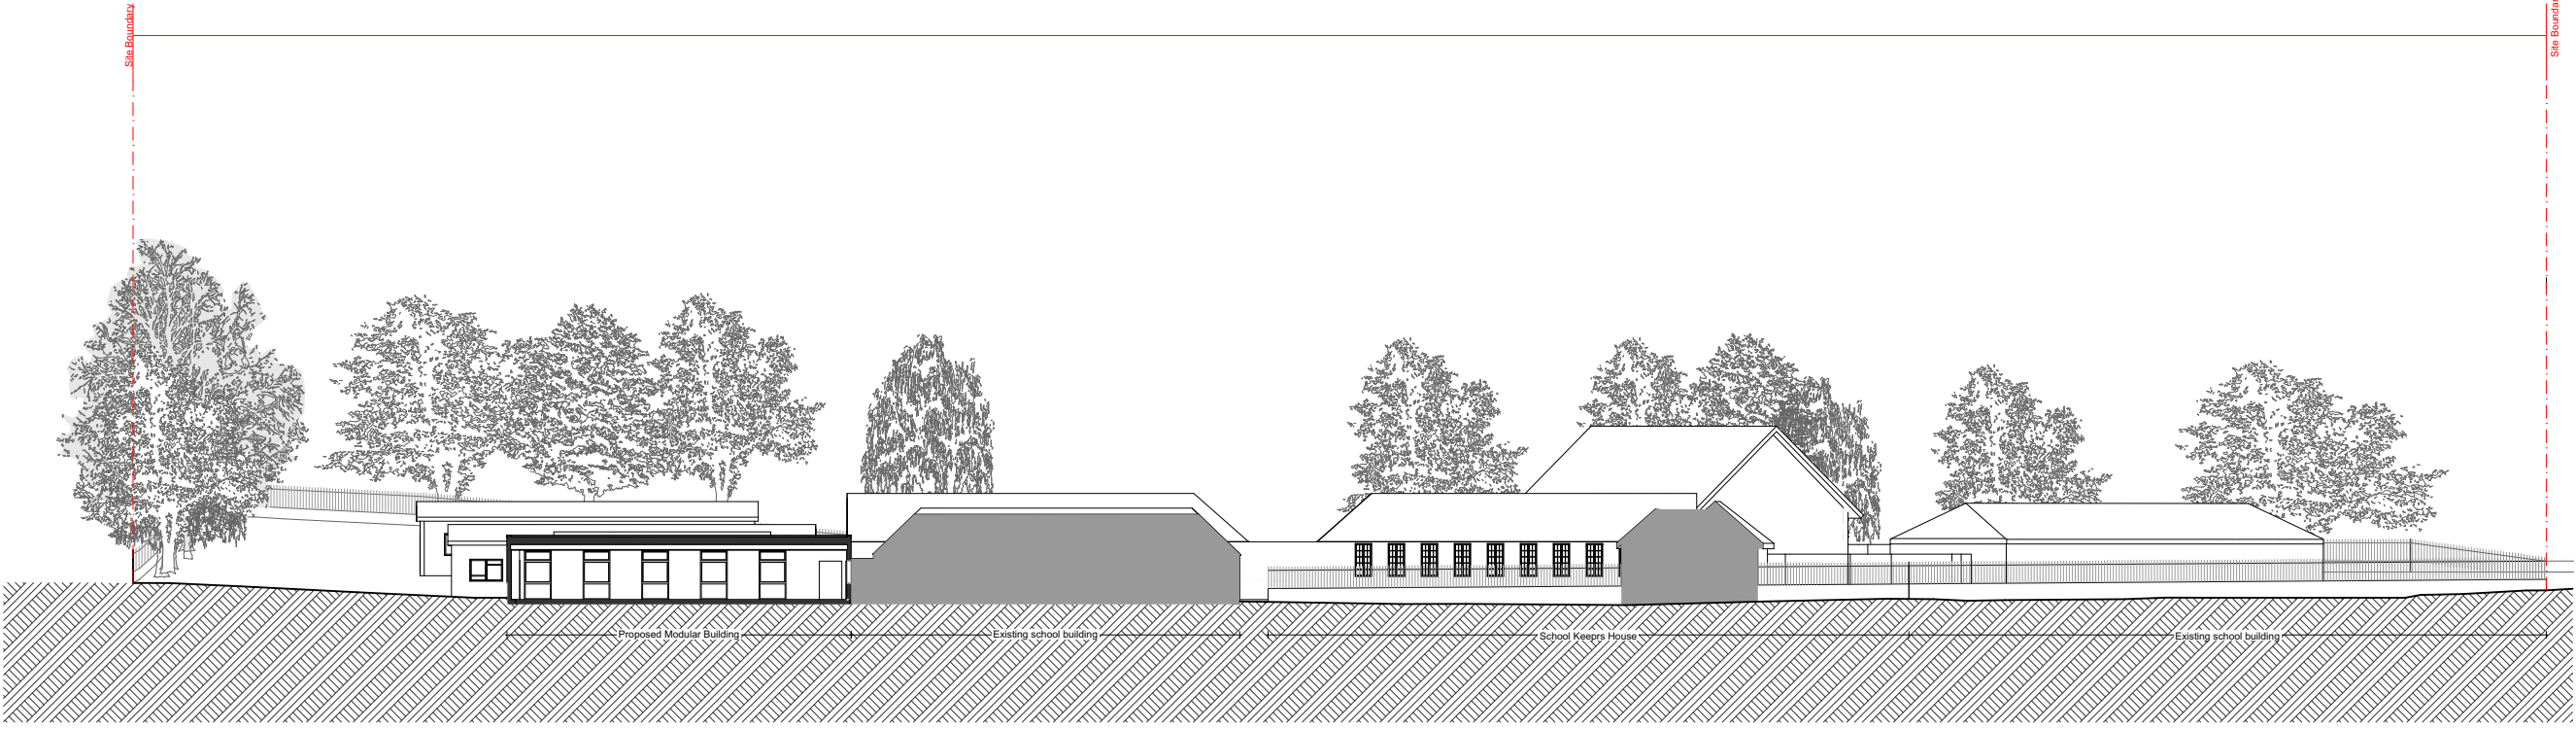



1

Site Section AA  
1:200

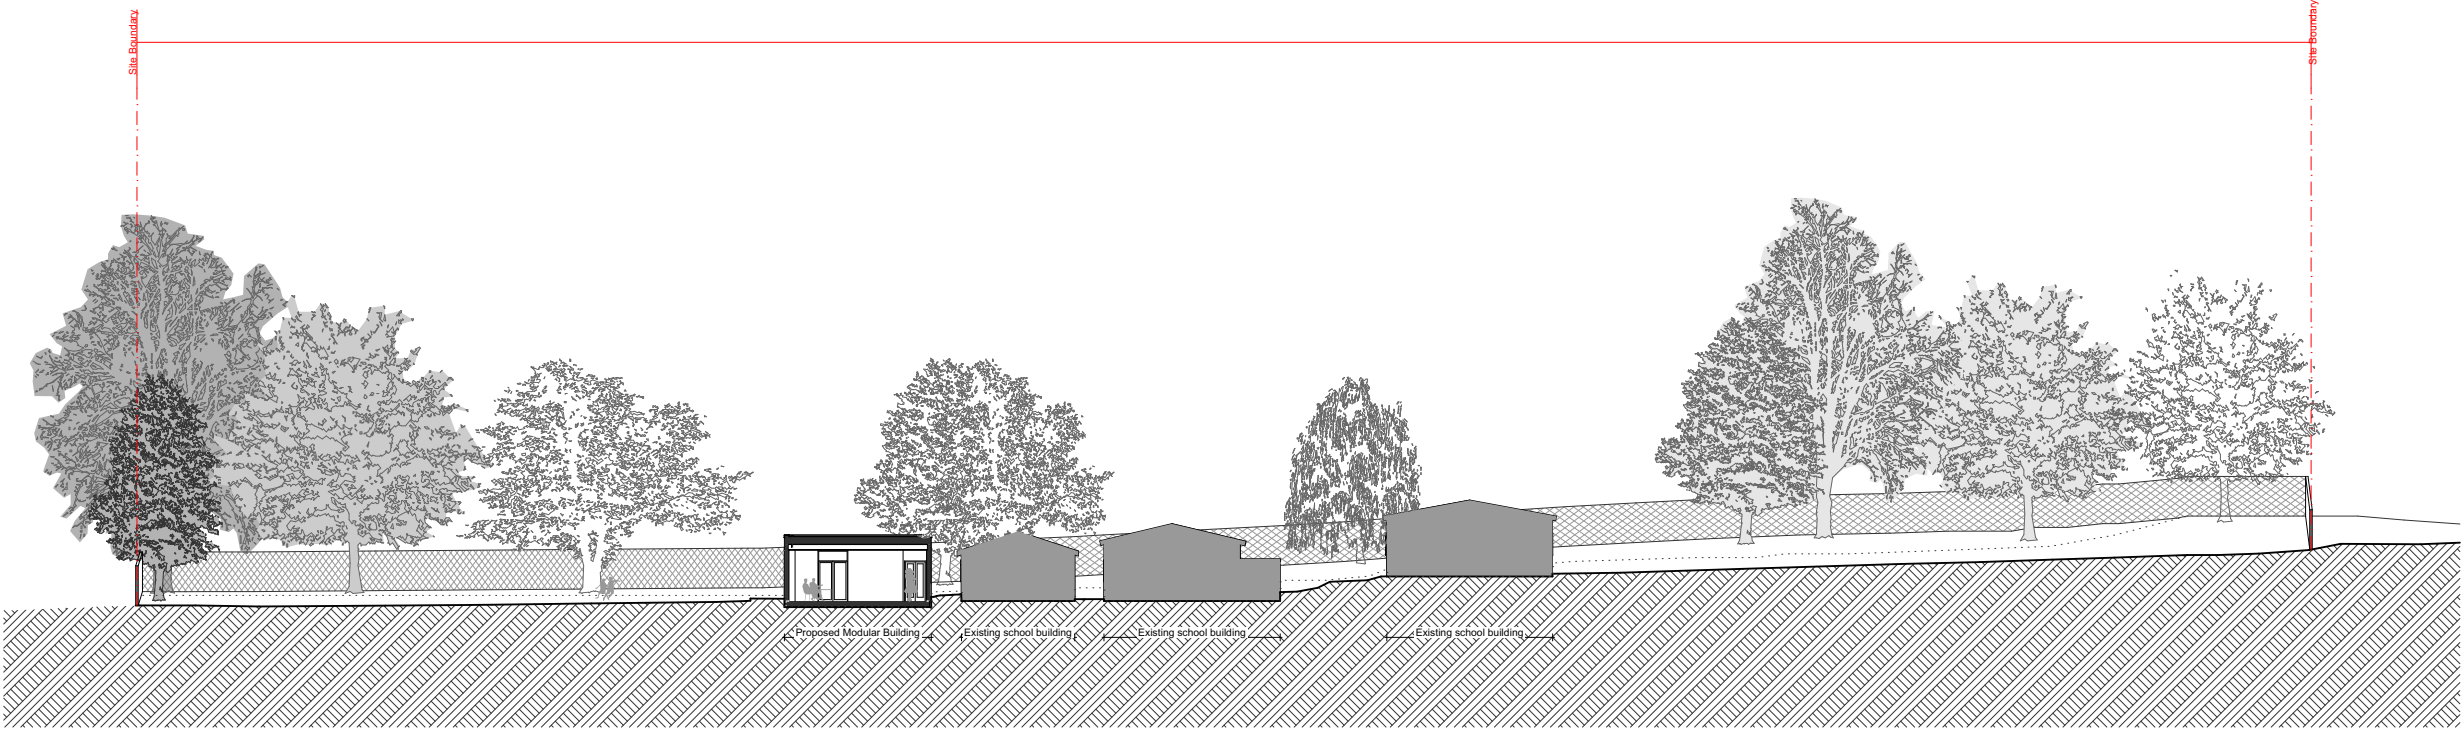

2

Site Section BB  
1:200

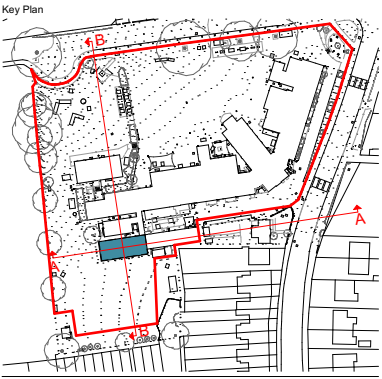 

© Penoyre & Prasad LLP

Ordnance Survey Data reproduced by permission of Ordnance Survey®, on behalf of Her Majesty's Stationery Office. © Crown Copyright. All rights reserved.

Key

--- Site Boundaries

NOTE  
Existing buildings shown as indicative only

|      |            |      |       |             |
|------|------------|------|-------|-------------|
| P0.1 | 28/03/2018 | RM   | RF    | Planning    |
| Rev  | Date       | Prep | Check | Description |

**Penoyre & Prasad**

28-42 Banner Street  
London EC1Y 8QE

020 7250 3477  
penoyreprasad.com

Client  
**Ashley House PLC**

Project  
**Caversham Primary School**

Drawing Title  
**Proposed Site Sections - AA & BB**

Purpose of Issue  
**Planning**


Status Code  
**S0**

Scale  
**1:200 @ A1**


Drawing Number

|            |              |             |             |             |            |                |
|------------|--------------|-------------|-------------|-------------|------------|----------------|
| project    | originator   | zone        | level       | type        | role       | number         |
| <b>EFA</b> | <b>- PPA</b> | <b>- 03</b> | <b>- XX</b> | <b>- DR</b> | <b>- A</b> | <b>- 20300</b> |

Revision  
**P0.1**

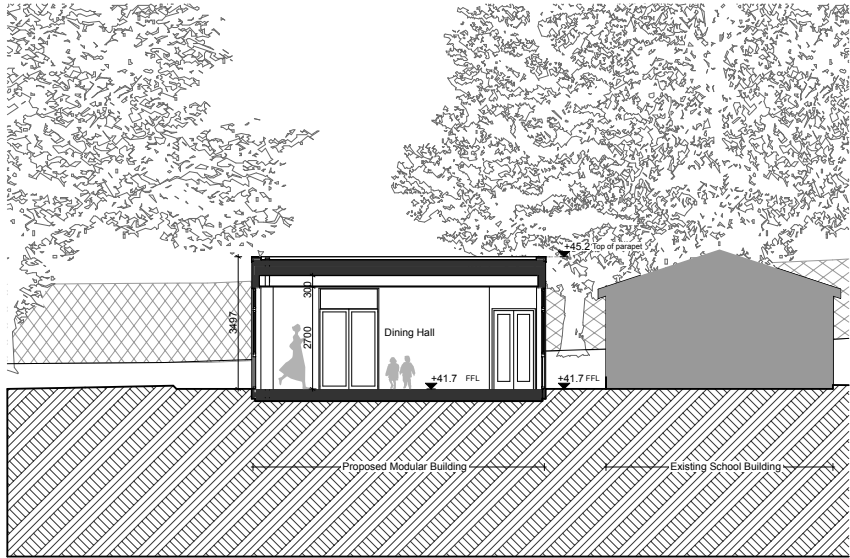

1 Building Section CC  
1:100

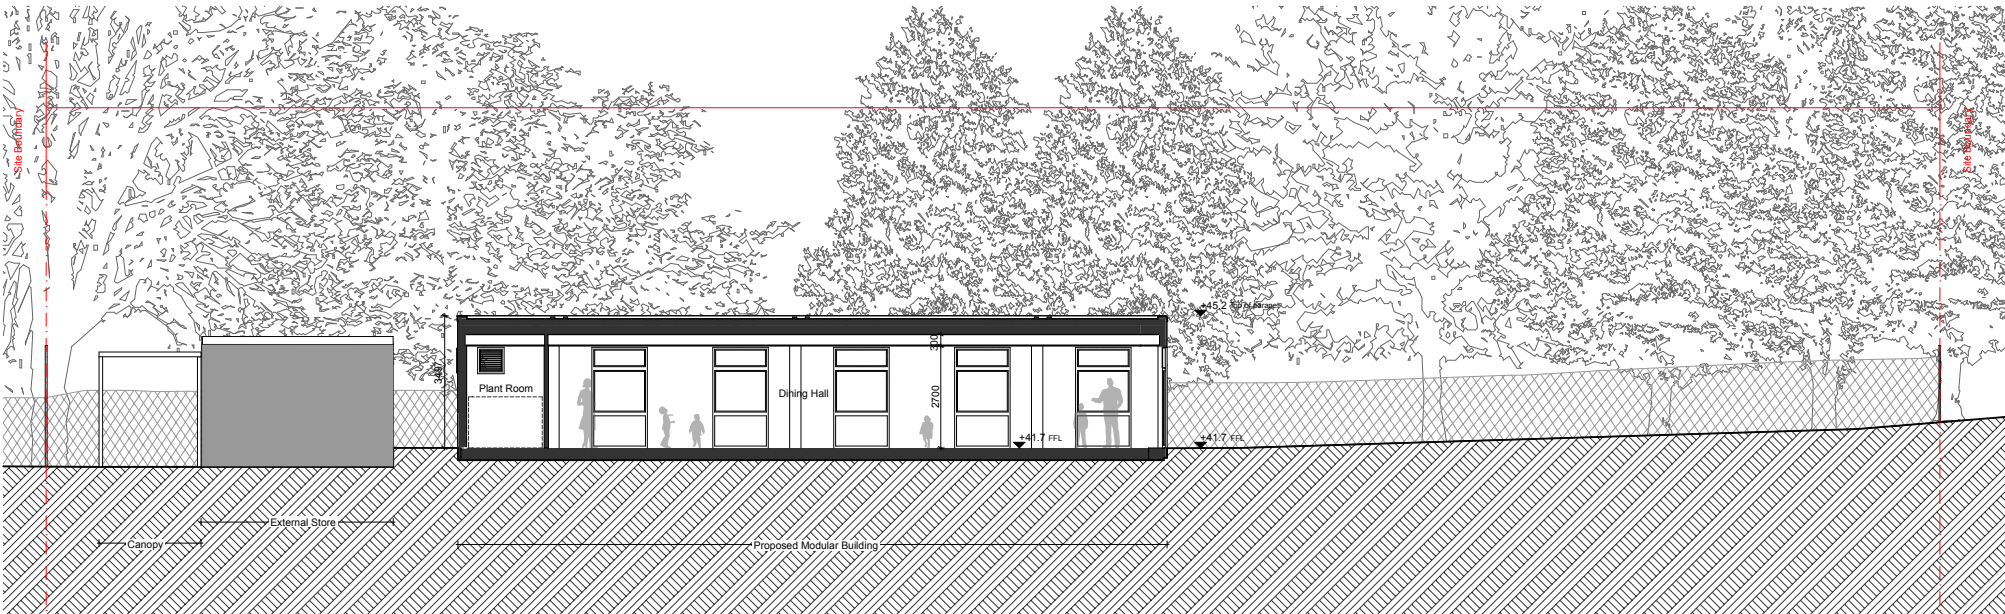

2 Building Section DD  
1:100



© Penoyre & Prasad LLP

Ordnance Survey Data reproduced by permission of Ordnance Survey®, on behalf of Her Majesty's Stationery Office. © Crown Copyright. All rights reserved.

Key  
--- Site Boundaries

NOTE  
Existing buildings shown as indicative only

| Rev  | Date       | Prep | Check | Description |
|------|------------|------|-------|-------------|
| P0.1 | 28/03/2018 | RF   | RM    | Planning    |

**Penoyre  
& Prasad**

28-42 Banner Street  
London EC1Y 8QE  
020 7250 3477  
penoyreprasad.com

Client  
Ashley House PLC

Project  
Caversham Primary School

Drawing Title  
Proposed Building Sections  
CC & DD

Purpose of Issue  
Planning

Status Code  
S0

Scale  
1:100 @ A1

Drawing Number  
project originator zone level type role number  
EFA - PPA - 03 - XX - DR - A - 20301

Revision  
P0.1

0 1 2 5 10m



1

Existing South Elevation  
1:100



2

Existing West Elevation  
1:100

0 1 2 5 10m



© Penoyre & Prasad LLP

Ordnance Survey Data reproduced by permission of Ordnance Survey®, on behalf of Her Majesty's Stationery Office. © Crown Copyright. All rights reserved.

| Rev  | Date       | Prep | Check | Description |
|------|------------|------|-------|-------------|
| P0.1 | 28/03/2018 | VM   | RM    | Planning    |

**Penoyre  
& Prasad**

28-42 Banner Street  
London EC1Y 8QE  
020 7250 3477  
penoyreprasad.com

Client  
Ashley House PLC

Project  
Caversham Primary School

Drawing Title  
Existing South & West  
Elevations

Purpose of Issue  
Planning

Status Code  
S0

Scale  
1:100 @ A1

Drawing Number  
project originator zone level type role number  
**EFA - PPA - 03 - XX - DR - A - 20400**

Revision  
**P0.1**



3

Existing North Elevation  
1:100



4

Existing East Elevation  
1:100

0 1 2 5 10m



© Penoyre & Prasad LLP

Ordnance Survey Data reproduced by permission of Ordnance Survey®, on behalf of Her Majesty's Stationery Office. © Crown Copyright. All rights reserved.

**Penoyre & Prasad**

28-42 Banner Street  
London EC1Y 8QE  
020 7250 3477  
penoyreprasad.com

Client  
Ashley House PLC

Project  
Caversham Primary School

Drawing Title  
Existing North & East  
Elevations

Purpose of Issue  
Planning

Status Code  
S0

Scale  
1:100 @ A1

Drawing Number  
project originator zone level type role number  
EFA - PPA - 03 - XX - DR - A - 20401

Revision  
P0.1



1

South Elevation  
1:100



2

West Elevation  
1:100



© Penoyre & Prasad LLP

Ordnance Survey Data reproduced by permission of Ordnance Survey®, on behalf of Her Majesty's Stationery Office. © Crown Copyright. All rights reserved.

### Note

Existing buildings shown are indicative

### Key

1. Sto Render or similar
2. Aluminium coping (PPC - dark grey)
3. Fully glazed full height external windows (PPC aluminium with PPC aluminium trims to reveals - dark grey)
4. Fully glazed external door (PPC aluminium - dark grey)
5. External louvre (PPC aluminium - dark grey)
6. Zone for manifestation
7. Marley Eternit, Equitone, Fibre Cement Cladding, Tectiva, Pebble (Dark Grey) - Or Similar
8. Painted Concrete Plinth

|      |            |      |       |             |
|------|------------|------|-------|-------------|
| P0.1 | 28/03/2018 | VM   | RM    | Planning    |
| Rev  | Date       | Prep | Check | Description |

**Penoyre & Prasad**

28-42 Banner Street  
London EC1Y 8QE

020 7250 3477  
penoyreprasad.com

---

Client

Ashley House PLC

---

Project

Caversham Primary School

Drawing Title

### Proposed South & West Elevations

---

Purpose of Issue

## Planning

---

Status Code

S0

Scale

1:100 @ A1

Drawing Number

| project | originator | zone | level | type | role | number |
|---------|------------|------|-------|------|------|--------|
| FFA     | BPA        | 03   | XX    | DB   | A    | 20410  |

**EFA - PPA - 03 - XX - DR - A - 20410**

---

Revision

**P0.1**