




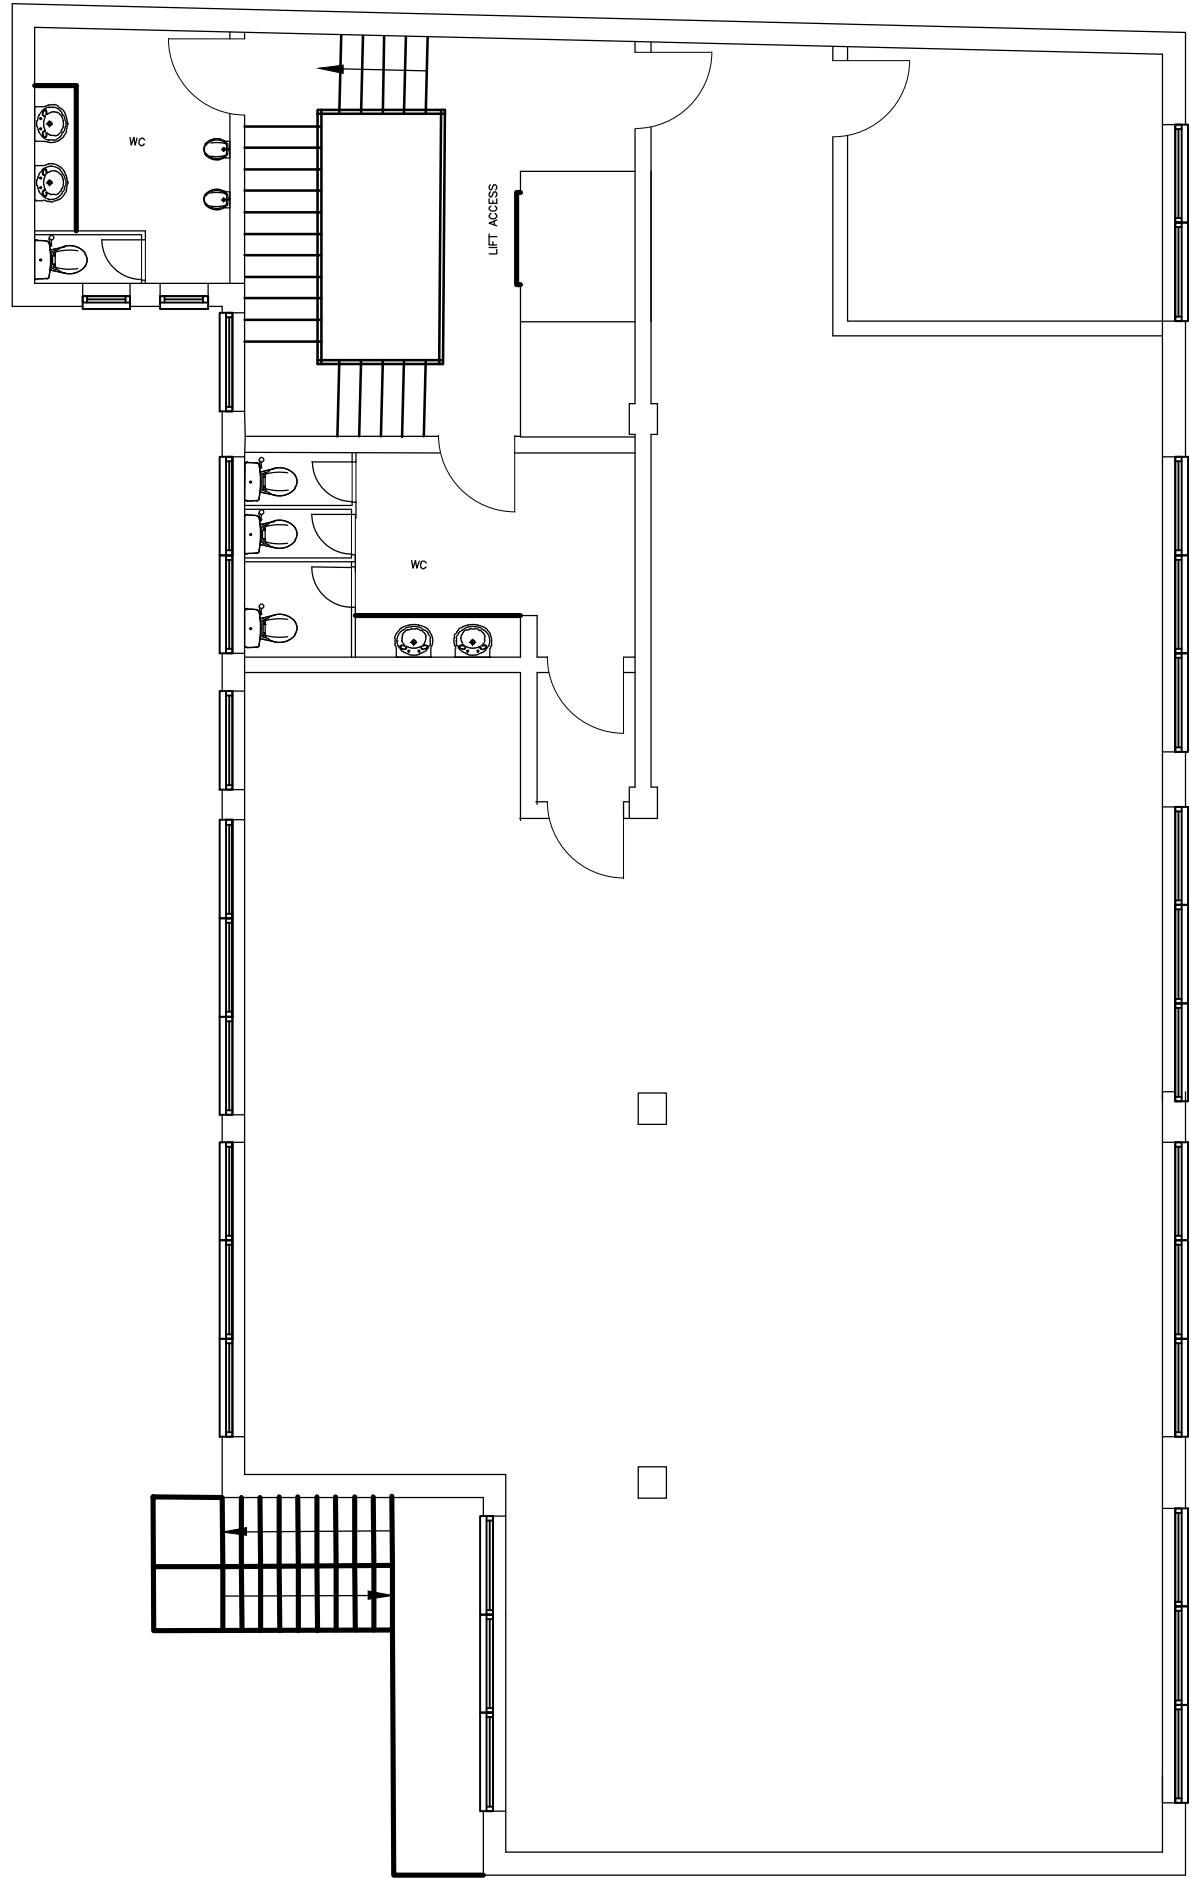

FOURTH FLOOR PLAN

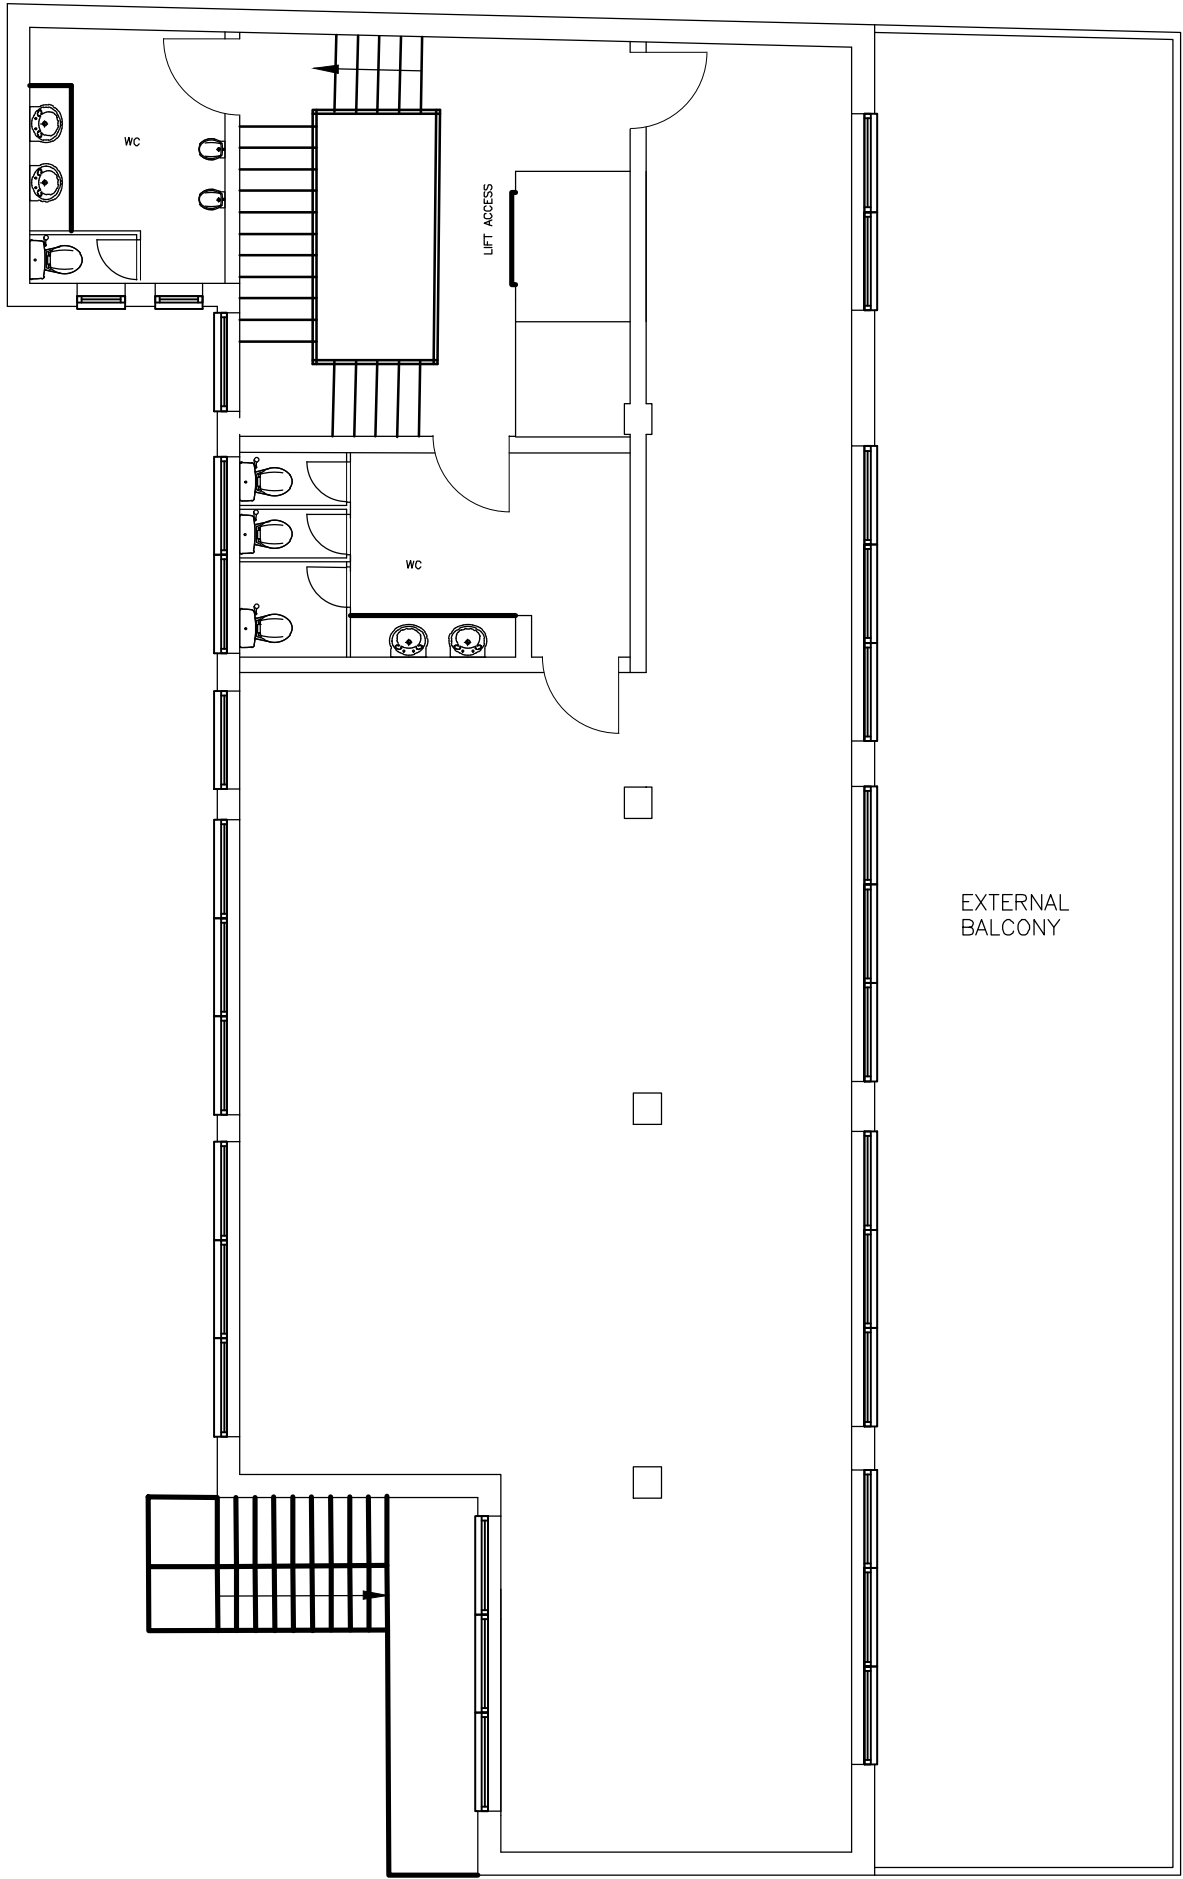

FIFTH FLOOR PLAN

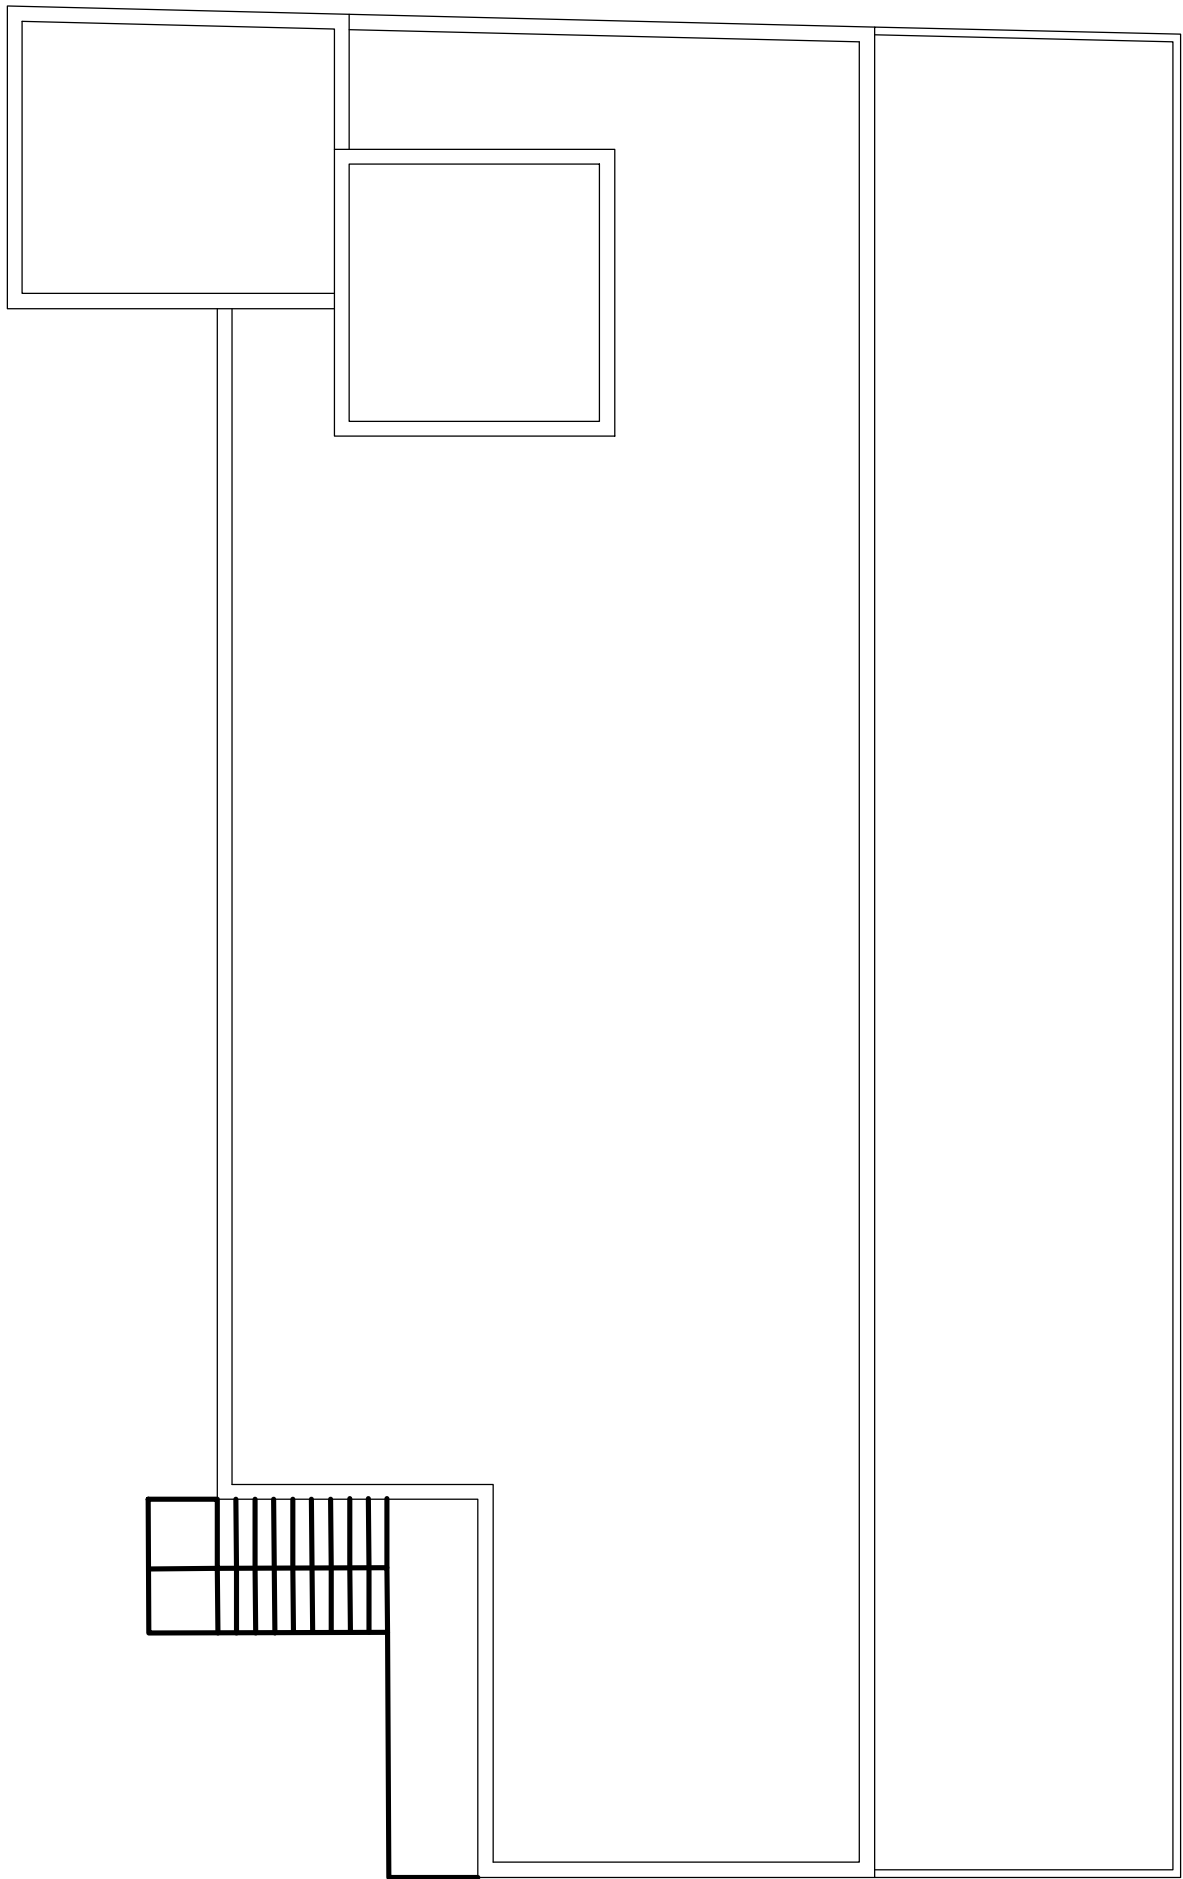


ROOF PLAN

© WCEC ARCHITECTS - DISCLAIMER:

This drawing is copyright and shall not be reproduced nor used for any other purpose without the written permission of the Architects. This drawing must be read in conjunction with all other related drawings and documentation. It is the contractors responsibility to ensure full compliance with the Building Regulations. Do not scale from this drawing, use figured dimensions only. It is the contractors responsibility to check and verify all dimensions on site. Any discrepancies to be reported immediately.
IF IN DOUBT ASK.
Materials not in conformity with relevant British or European Standards/Codes of practice or materials known to be deleterious to health & safety must not be used or specified on this project.

XREF'S IN THIS DRAWING

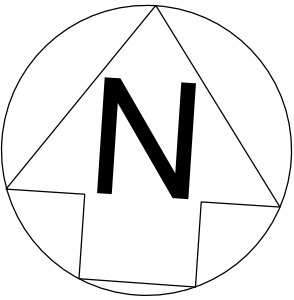

A 28/10/15 Planning Issue		PD
App/Issue	Description	Drawn/Checked by
CLIENT		

TITAN PROPERTIES

PROJECT
29-35 STATION ROAD

TITLE
EXISTING BUILDING FLOOR PLANS

DRAWING STATUS
PLANNING

DRAWN	SA	CHECKED	DB
-------	----	---------	----

SCALE	1:100 @ A1
-------	------------

DATE	Mar 2015
------	----------

WCEC architects
Chesterfield 01246 260261 email@wcec.co.uk London 020 3388 0019 www.wcec.co.uk Livingston 08700 555915

JOB NO.	DRAWING NO.	REV
15-211	PL-05	A