


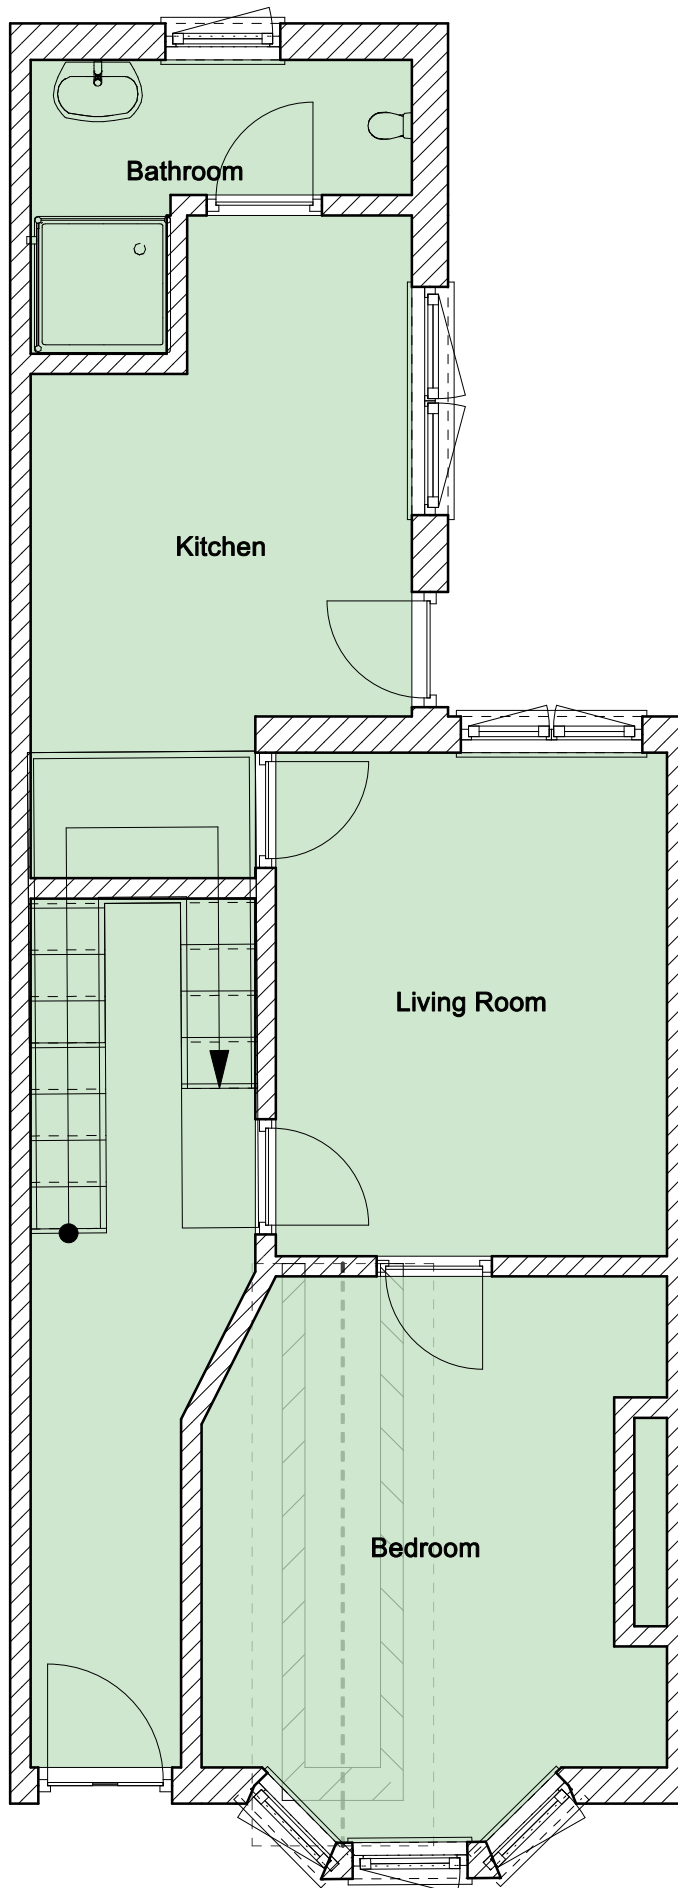

Drawing title:
Ground Floor Flat
7 Argyle Street, Reading
RG1 7YP

Client:
Mr & Mrs R Mayor

Client notes:
Existing Floor Plan

Drawing no. Existing v1.3
Scale: 1:50

Date created: 05/12/2017

Design Consultant:
MT Box Design Services