
 
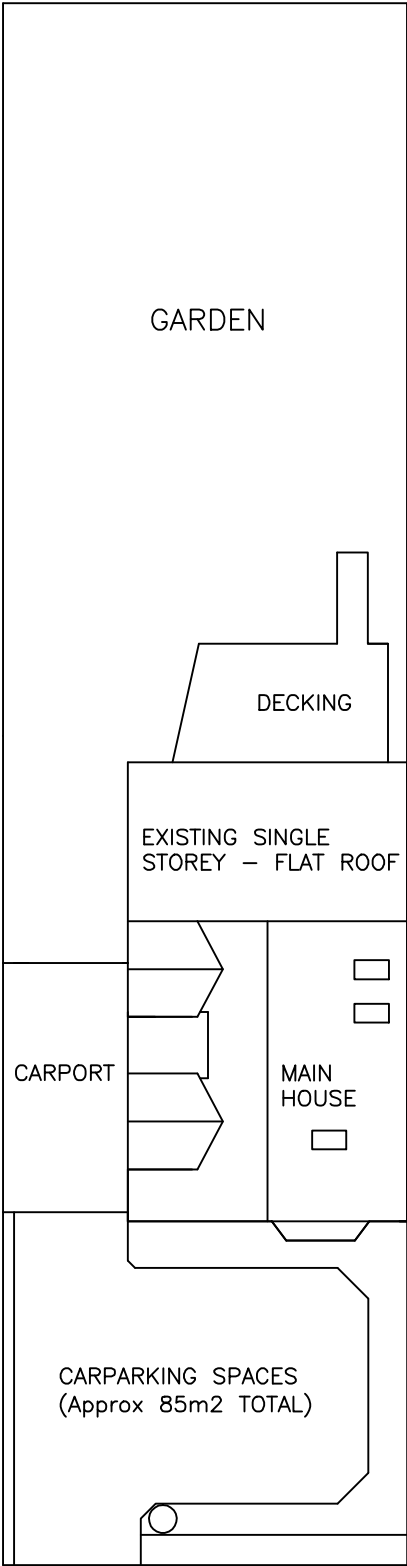
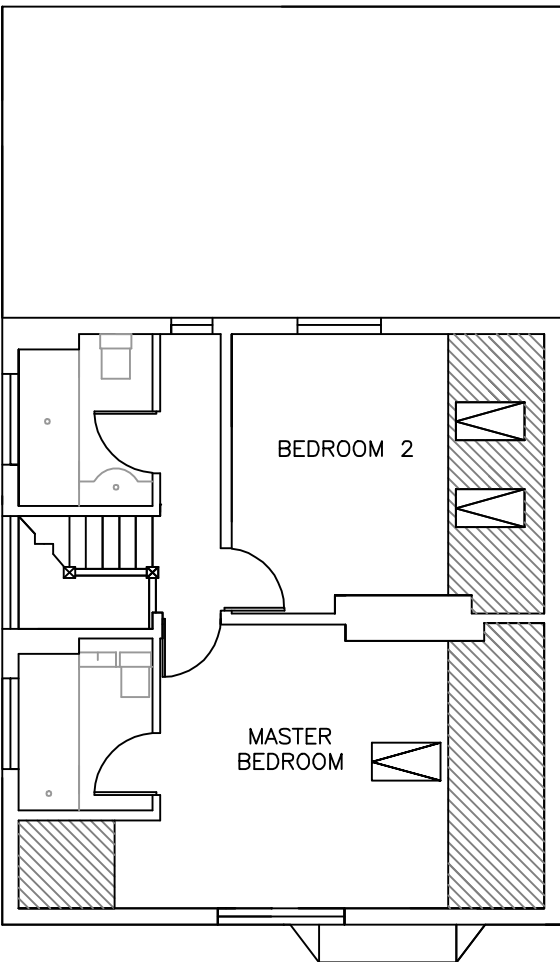


EXISTING FLOOR PLAN

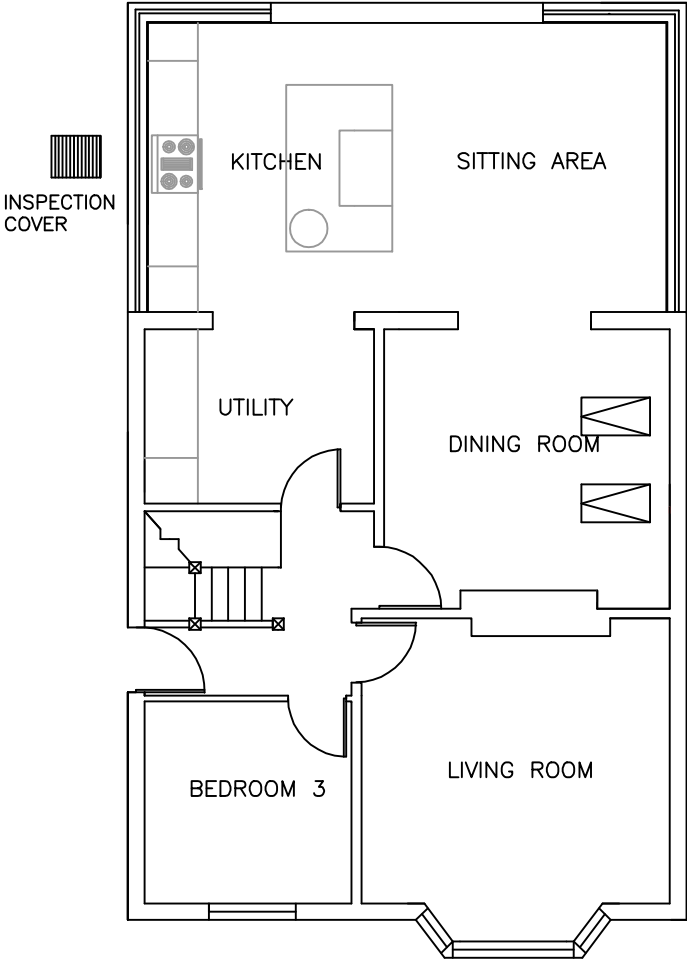

Itemref	Quantity	Title/Name, designation, material, dimension etc			Article No./Reference	
Designed by JP	Checked by JP	Approved by - date TBC	File name James Pardoe	Date AUTMUN 2014	Scale 1:100	
33 Northcourt Avenue, RG2 7HE				EXISTING FLOOR PLAN		
Drawing 1				Edition 1	Sheet	