


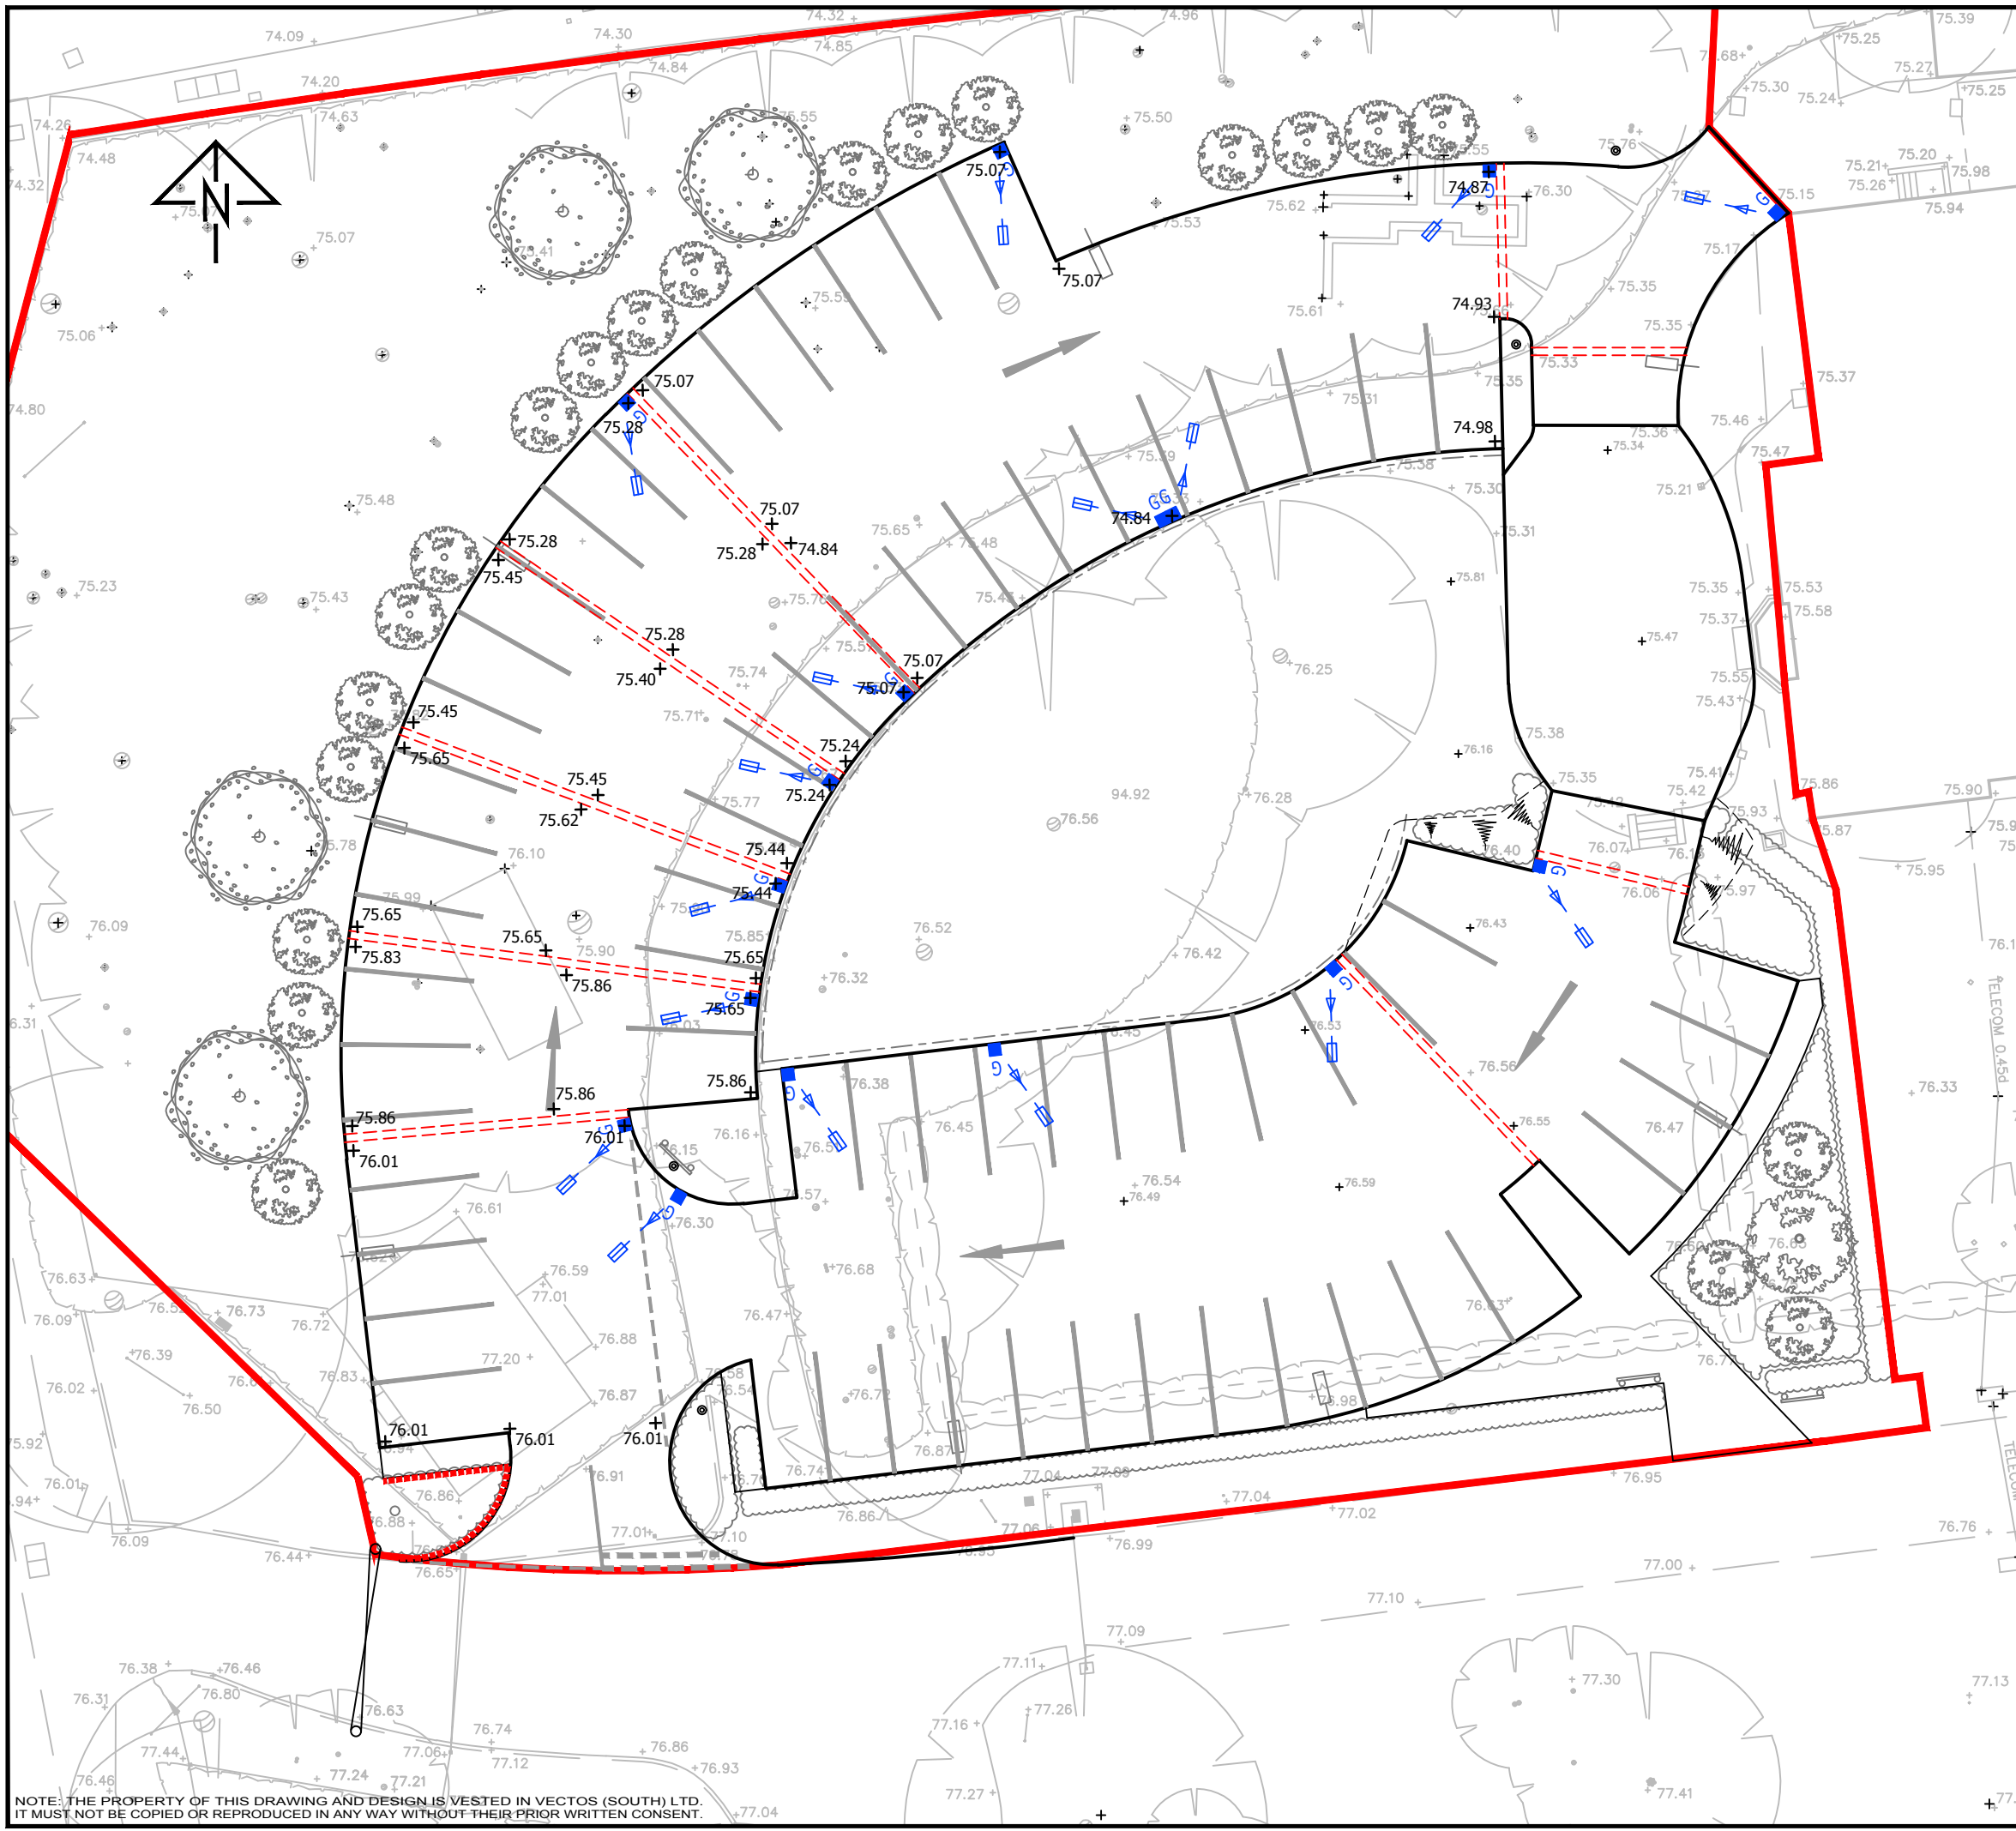

- Key**
- xx.xxx+ Proposed formation level (Note: where formation levels are not shown the minimum construction depth as per SD-01 is to be used)
 - Proposed gully and associated distribution tank, refer to SD-01 for constriction details
 - Proposed Baffle, refer to SD-01 for constriction details
- Note:**
- For construction details refer to SD-01
 - For surface finishes refer to drawing G-01

REV.	DETAILS	DRAWN	CHECKED	DATE
STATUS: DRAFT				
CLIENT: NVB				
PROJECT: Leighton Park School				
DRAWING TITLE: Drainage Layout				
SCALES: 1:250 @ A3				
DRAWN: JH	CHECKED: NB	DATE: 05/05/2017		
 Broad Quay House, Prince Street, Bristol, BS1 4DJ t: 0117 905 8888 e: enquiries@vectos.co.uk				
DRAWING NUMBER: 162670/D/01				REVISION: -

NOTE: THE PROPERTY OF THIS DRAWING AND DESIGN IS VESTED IN VECTOS (SOUTH) LTD. IT MUST NOT BE COPIED OR REPRODUCED IN ANY WAY WITHOUT THEIR PRIOR WRITTEN CONSENT.