


Notes	
No.	Description
	All dimensions to be checked on site. If a discrepancy occurs between specifications and drawings, William Embry must be notified. COPYRIGHT The contents of this drawing may not be reproduced in whole or in part without the written permission of William Embry.



Location Plan
1:1250 Scale @ A1

(c) Crown Copyright. All rights reserved. Licence number 100031946

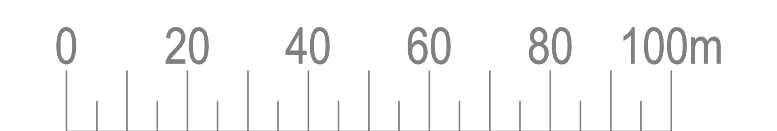


LINEAR SCALE




Existing Front Elevation

Scale 1:50 @A1

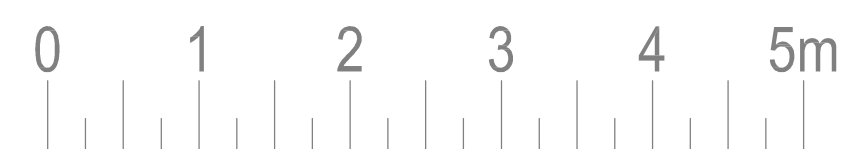


LINEAR SCALE

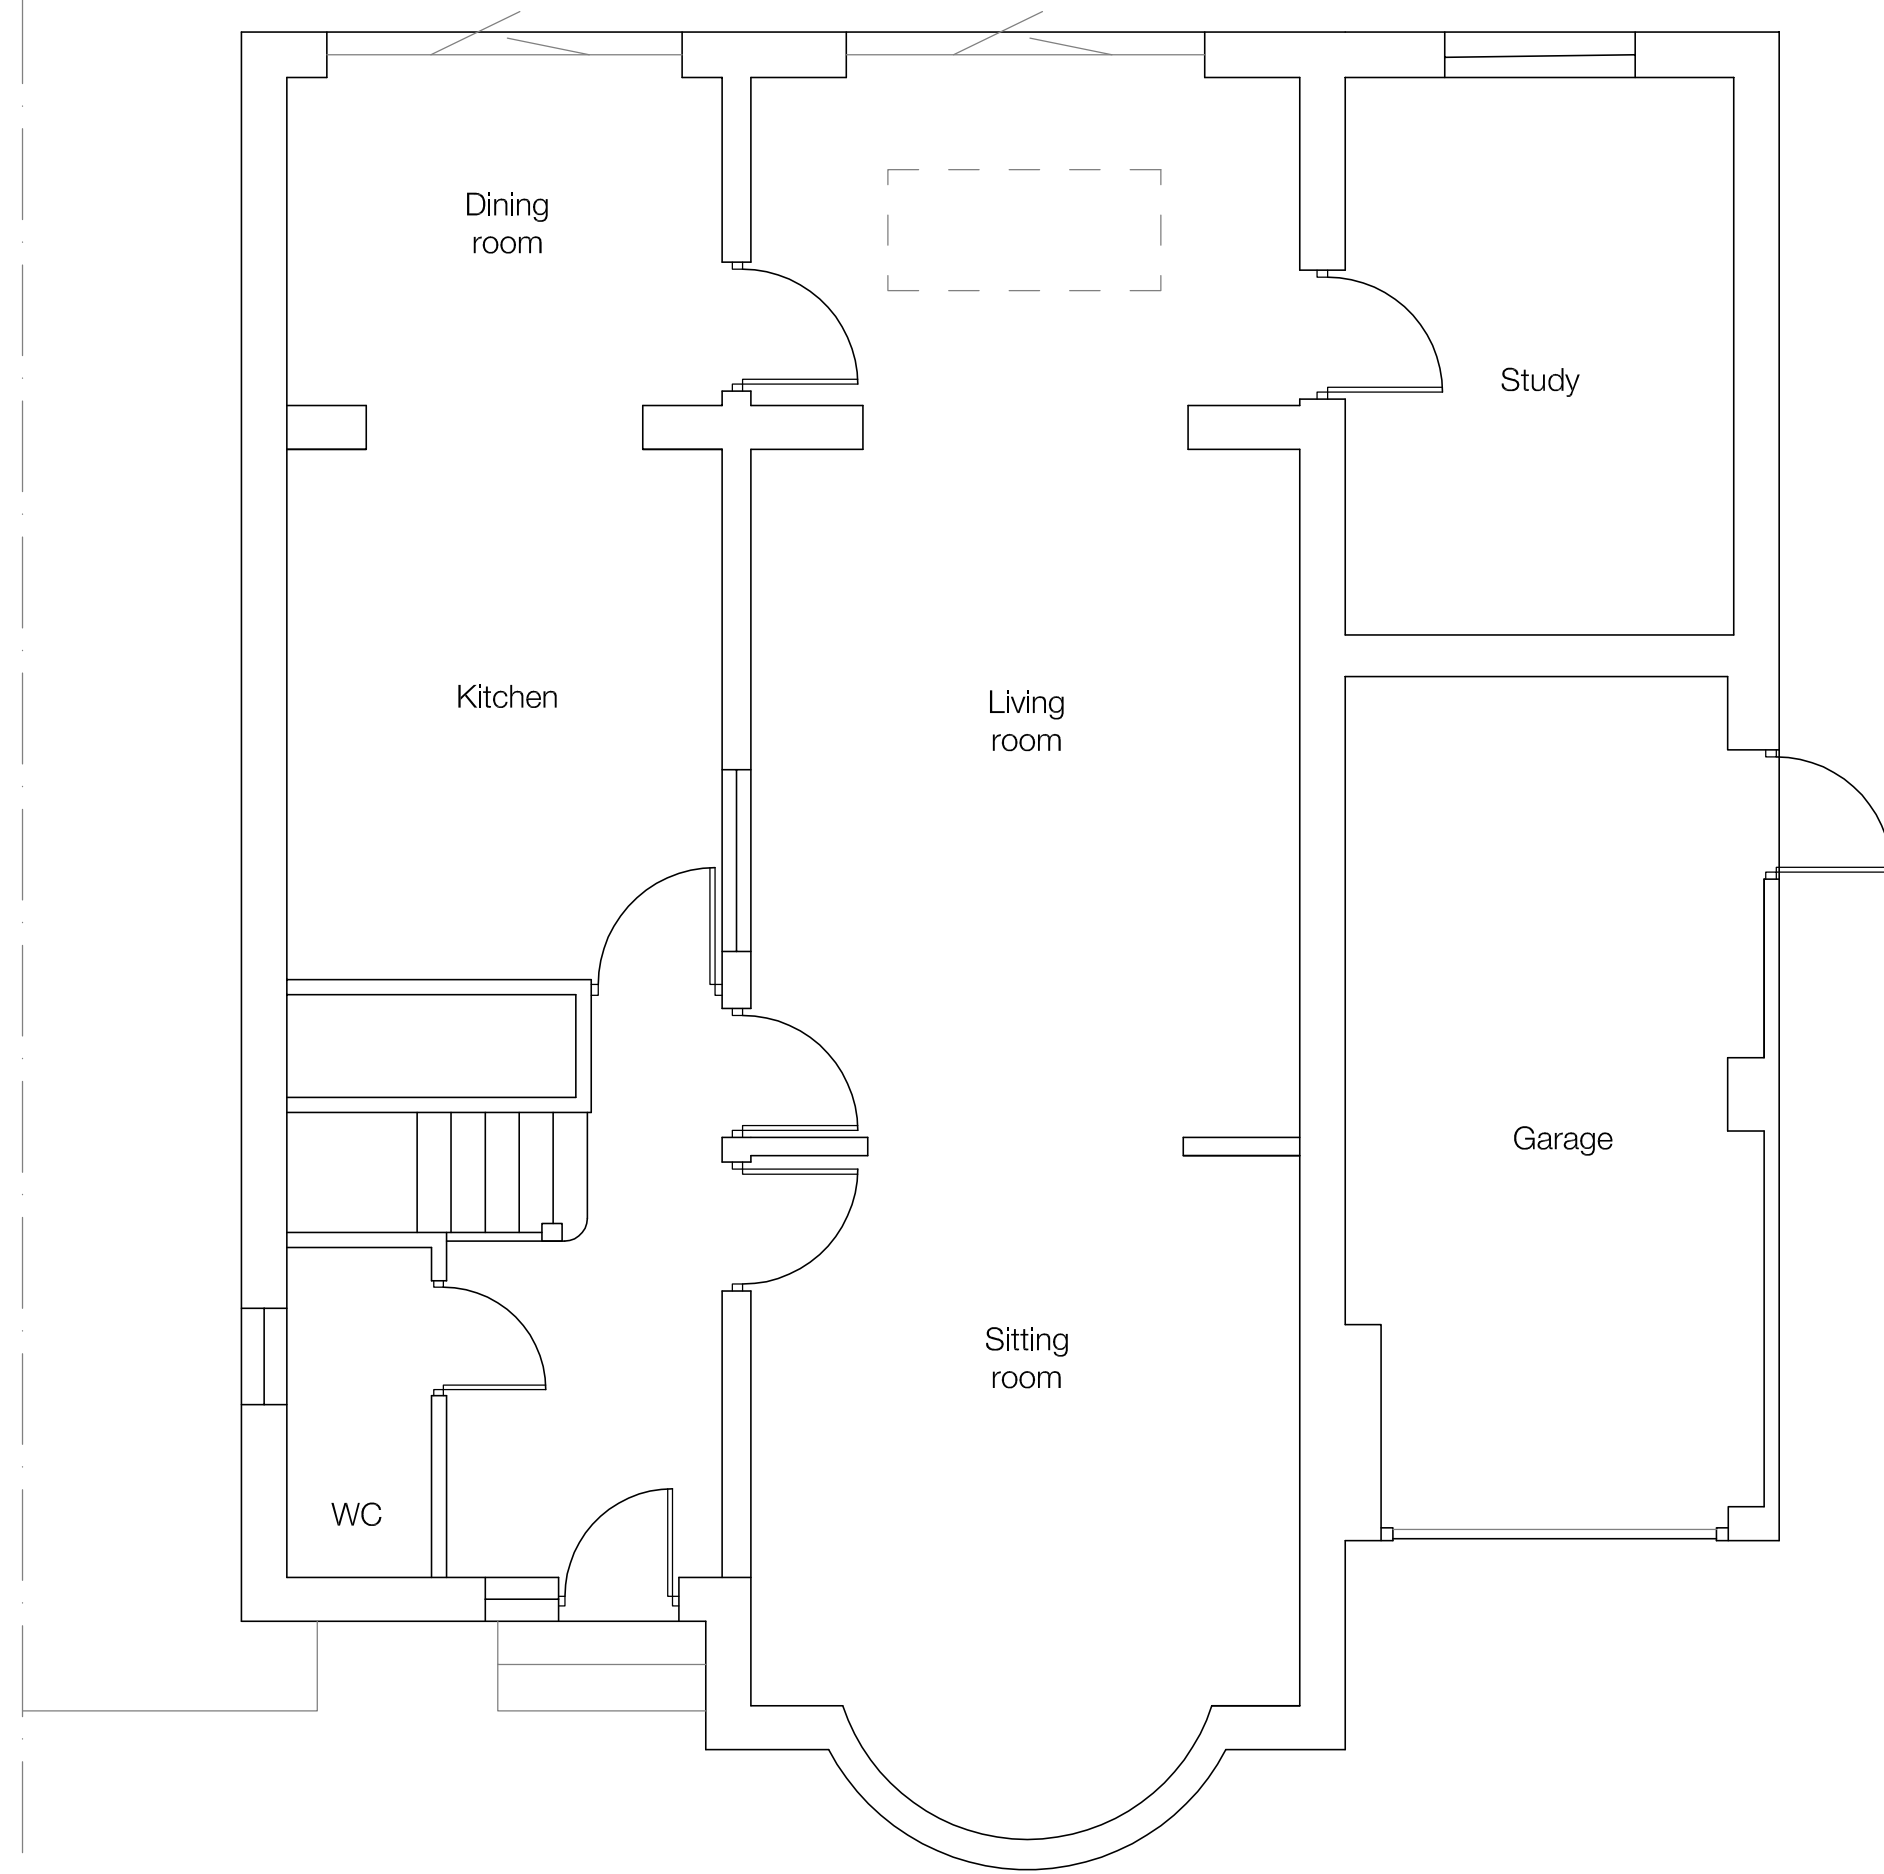

Existing Ground Floor Plan

Scale 1:50 @A1

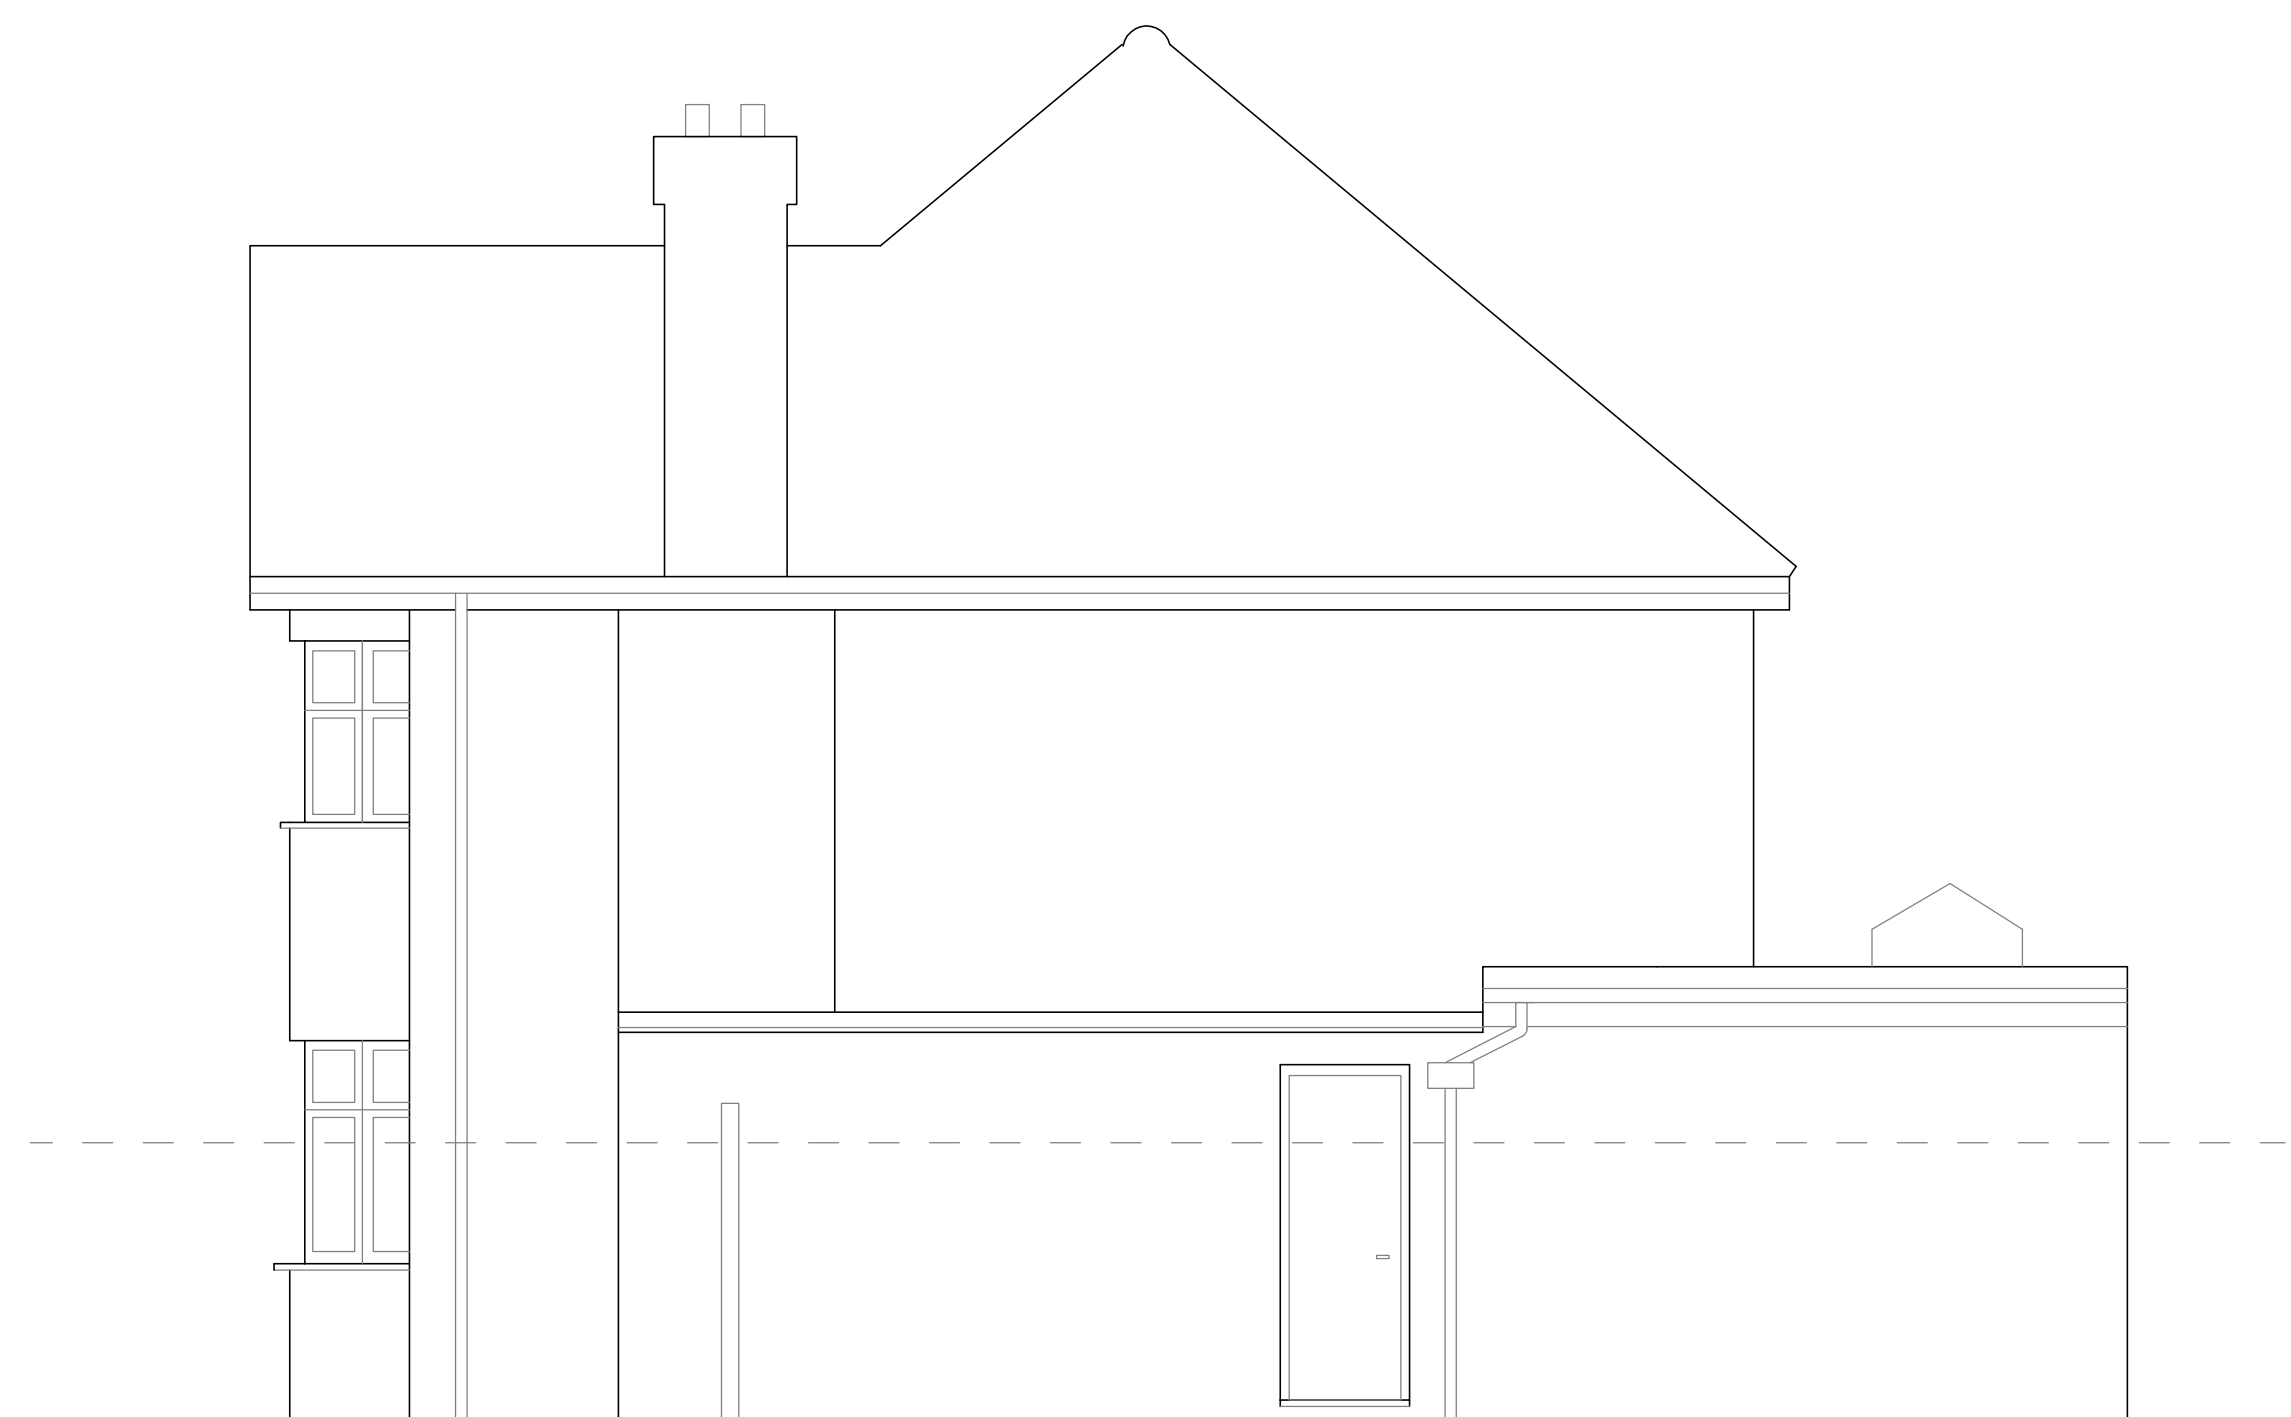

Existing Side Elevation

Scale 1:50 @A1



Existing Rear Elevation

Scale 1:50 @A1

Project		
27 Peppard road Caversham Reading RG4 8JP.		
Client		
Wendy Terry		
Drawing Title		
EXISTING PLANS & ELEVATIONS		
Date	May 2018	Drawn WE
Scale	1:50@A1, 1:1250@A1	Checked .



ARCHITECTURE
Call: 07754 718576
Email: info@embyarchitecture.com

Emby Architecture

Project No.	Drawing No.	Revision
18:482	01	A