
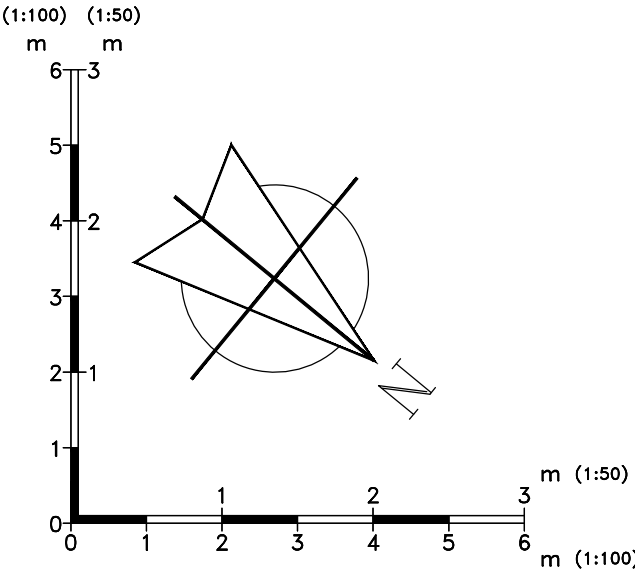
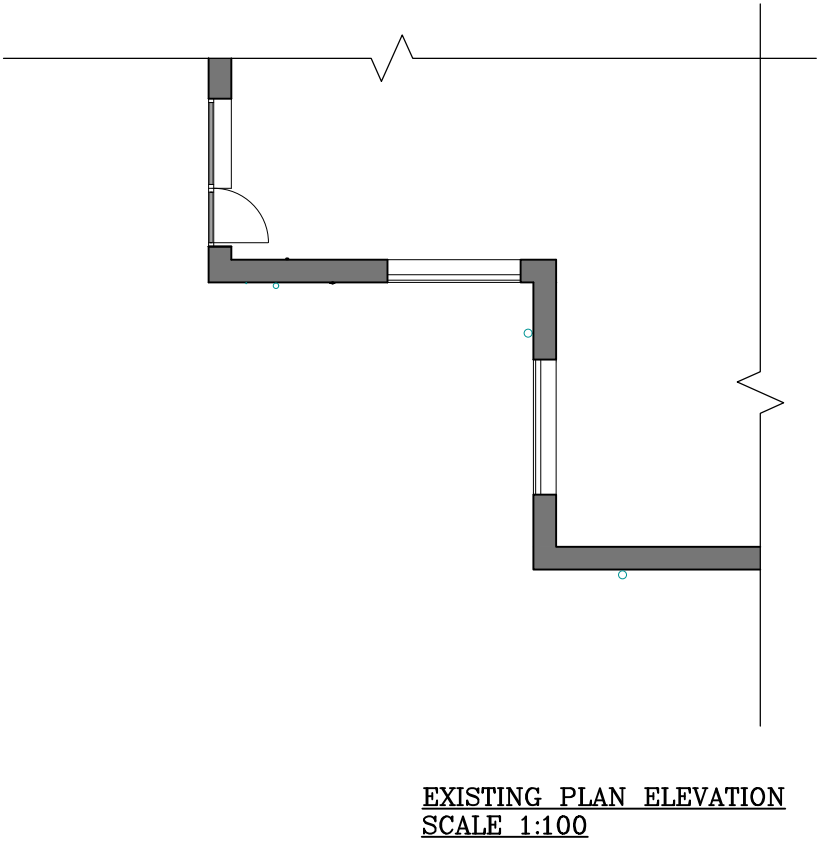
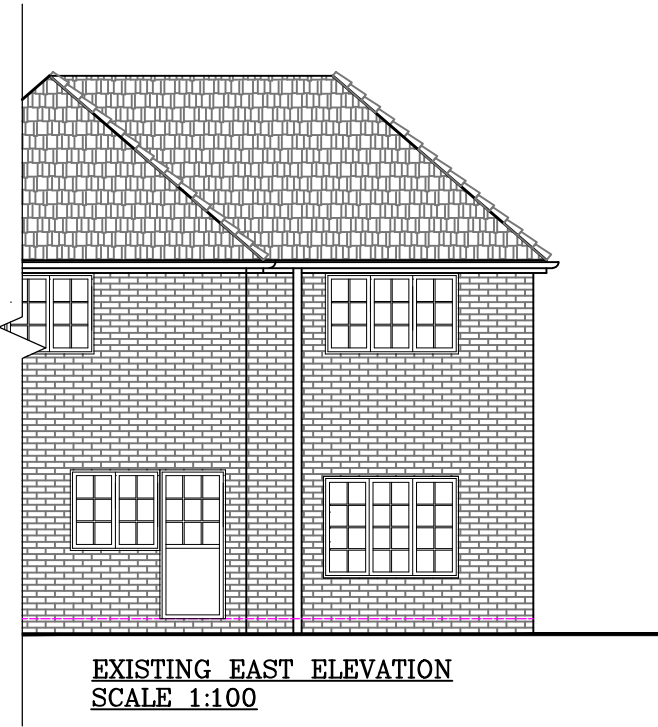


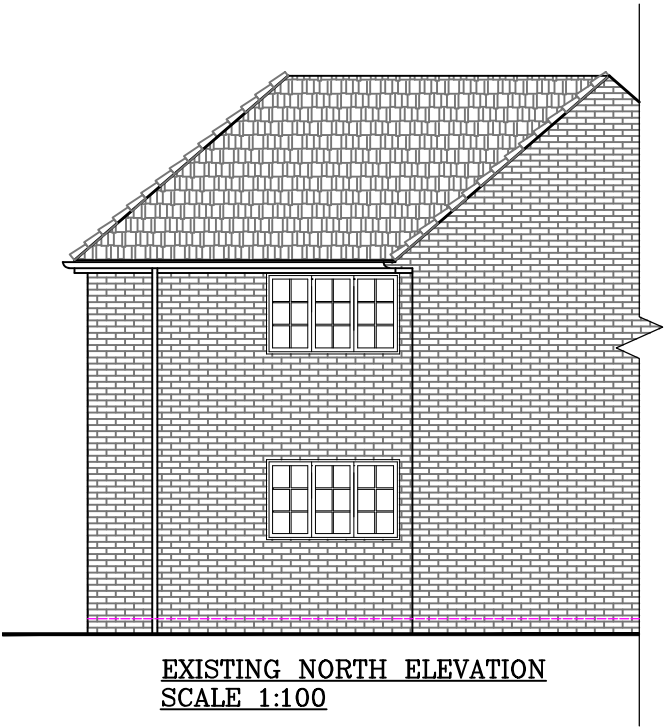

1. All dimensions in millimetres (mm) and levels in metres (m) unless noted otherwise. 2. This drawing to be read in conjunction with all other relevant drawings and specification. 3. All work to comply with the relevant British Standards, Codes of Practice and the Building Regulations.			
Revisions:			
Customer: Mr George Bisnought 19 Surley Row, Emmer Green READING Berkshire RG4 8ND			
Drawing Title: Existing Elevation and Floor Plan			
Drawing No: 5279/PP/02		Contract No: WF5279AV	
Scale: As Shown		Starting Date: 18 April 2018	
Drawn: A. MAZZOTTA		Revision:	
Size: A3		Ref No: .	
 Everest		EVEREST CONSERVATORIES EVEREST HOUSE SOPERS ROAD CUFFLEY EN6 4SG	
© Crown copyright. All rights reserved. License numbers 010031673 and 100042205			