



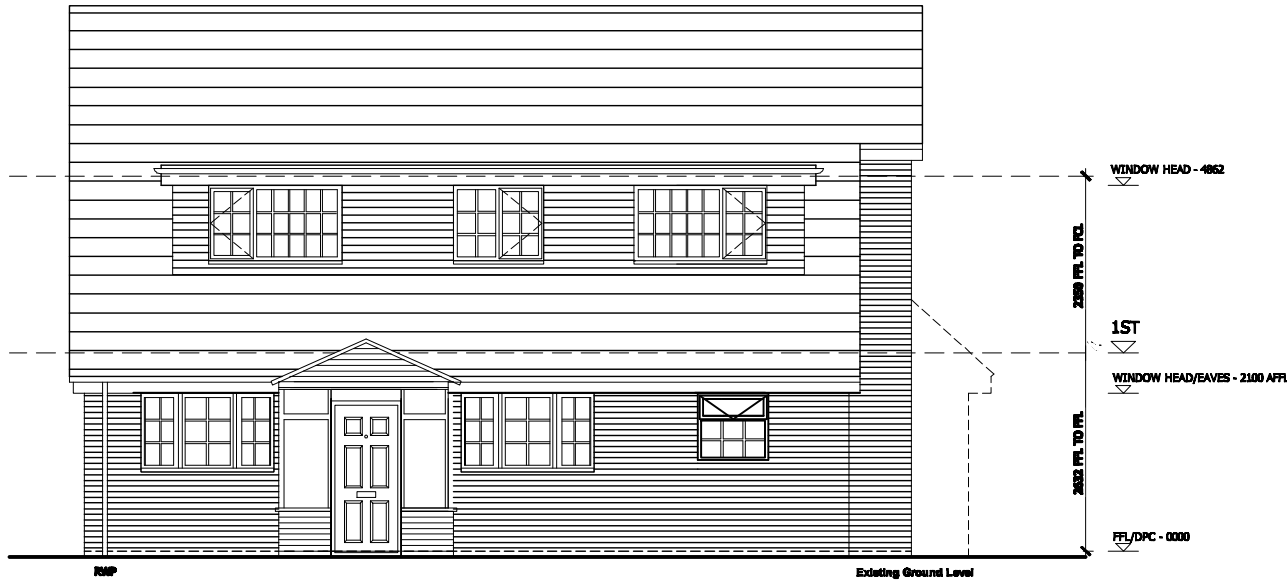


PROPOSED
SOUTH ELEVATION

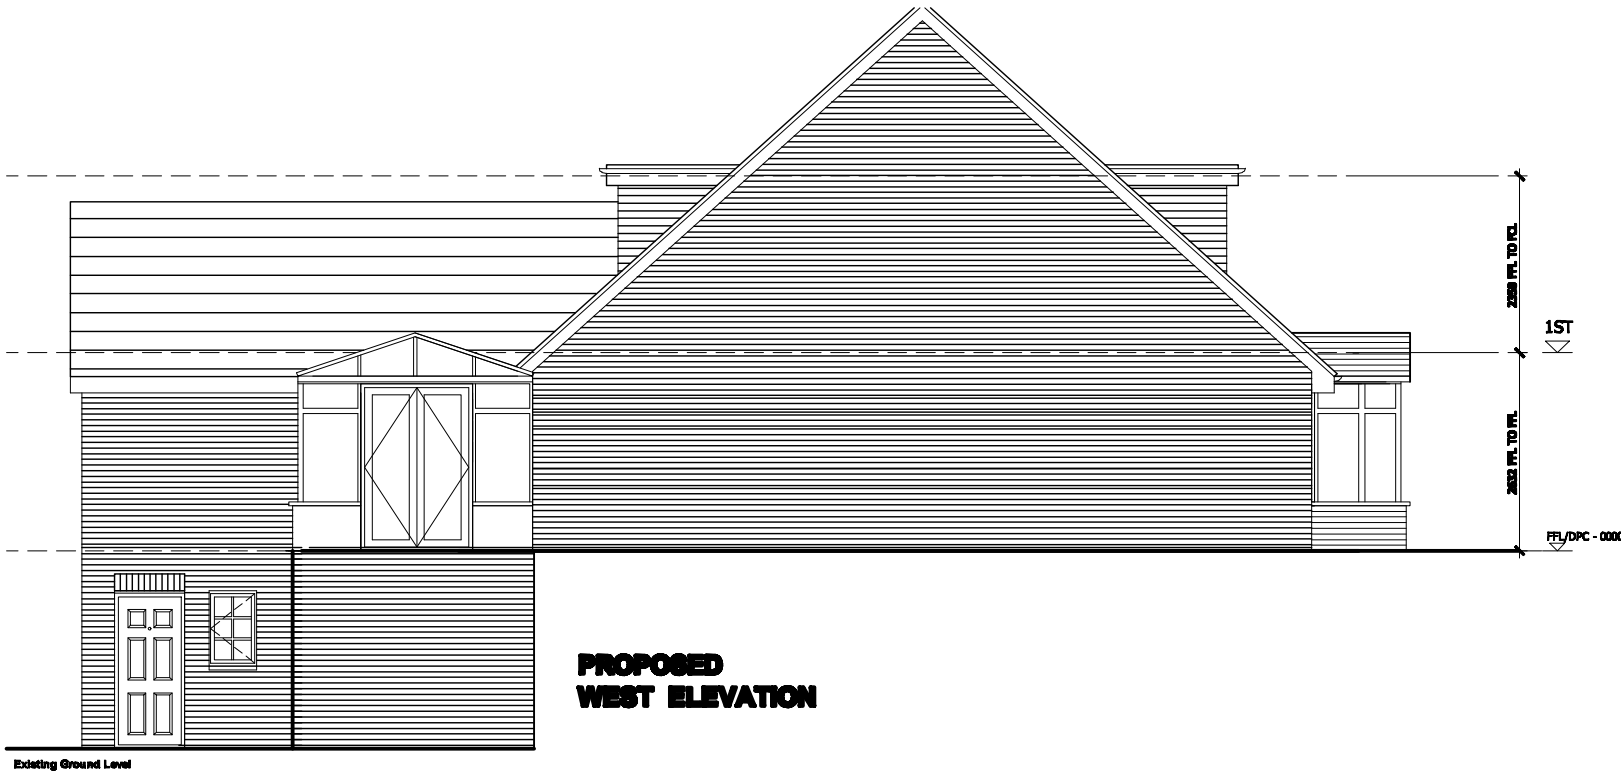

PROPOSED
WEST ELEVATION



PROPOSED
NORTH ELEVATION

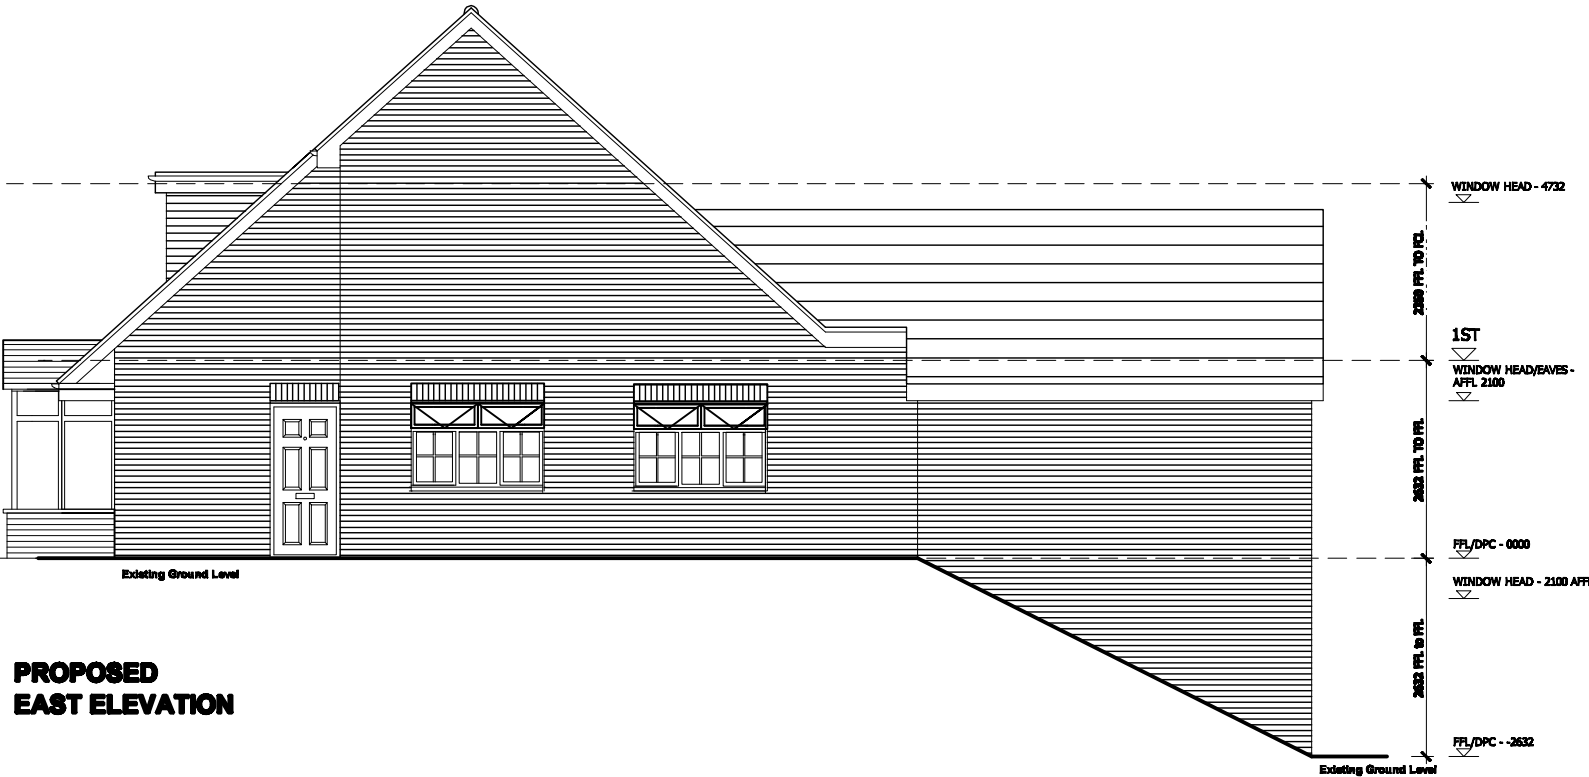

PROPOSED
EAST ELEVATION

Scale: 1/100
0 1 2 3 4 5 (m.)

P1 - ISSUED FOR APPROVAL P2 - AMENDED IN ACCORDANCE WITH PLANNING	22.01.18 02.03.18	SCALE: 1:100 @ A3		CLIENT: Mr and Mrs Thamaraiselvan	
		DATE: MAR 2018		DRAWING: Proposed Elevations	
				No: PL_07	
GUIDANCE				PROJECT: 113 Severn Way, Tilehurst, Reading, RG30 4HW	