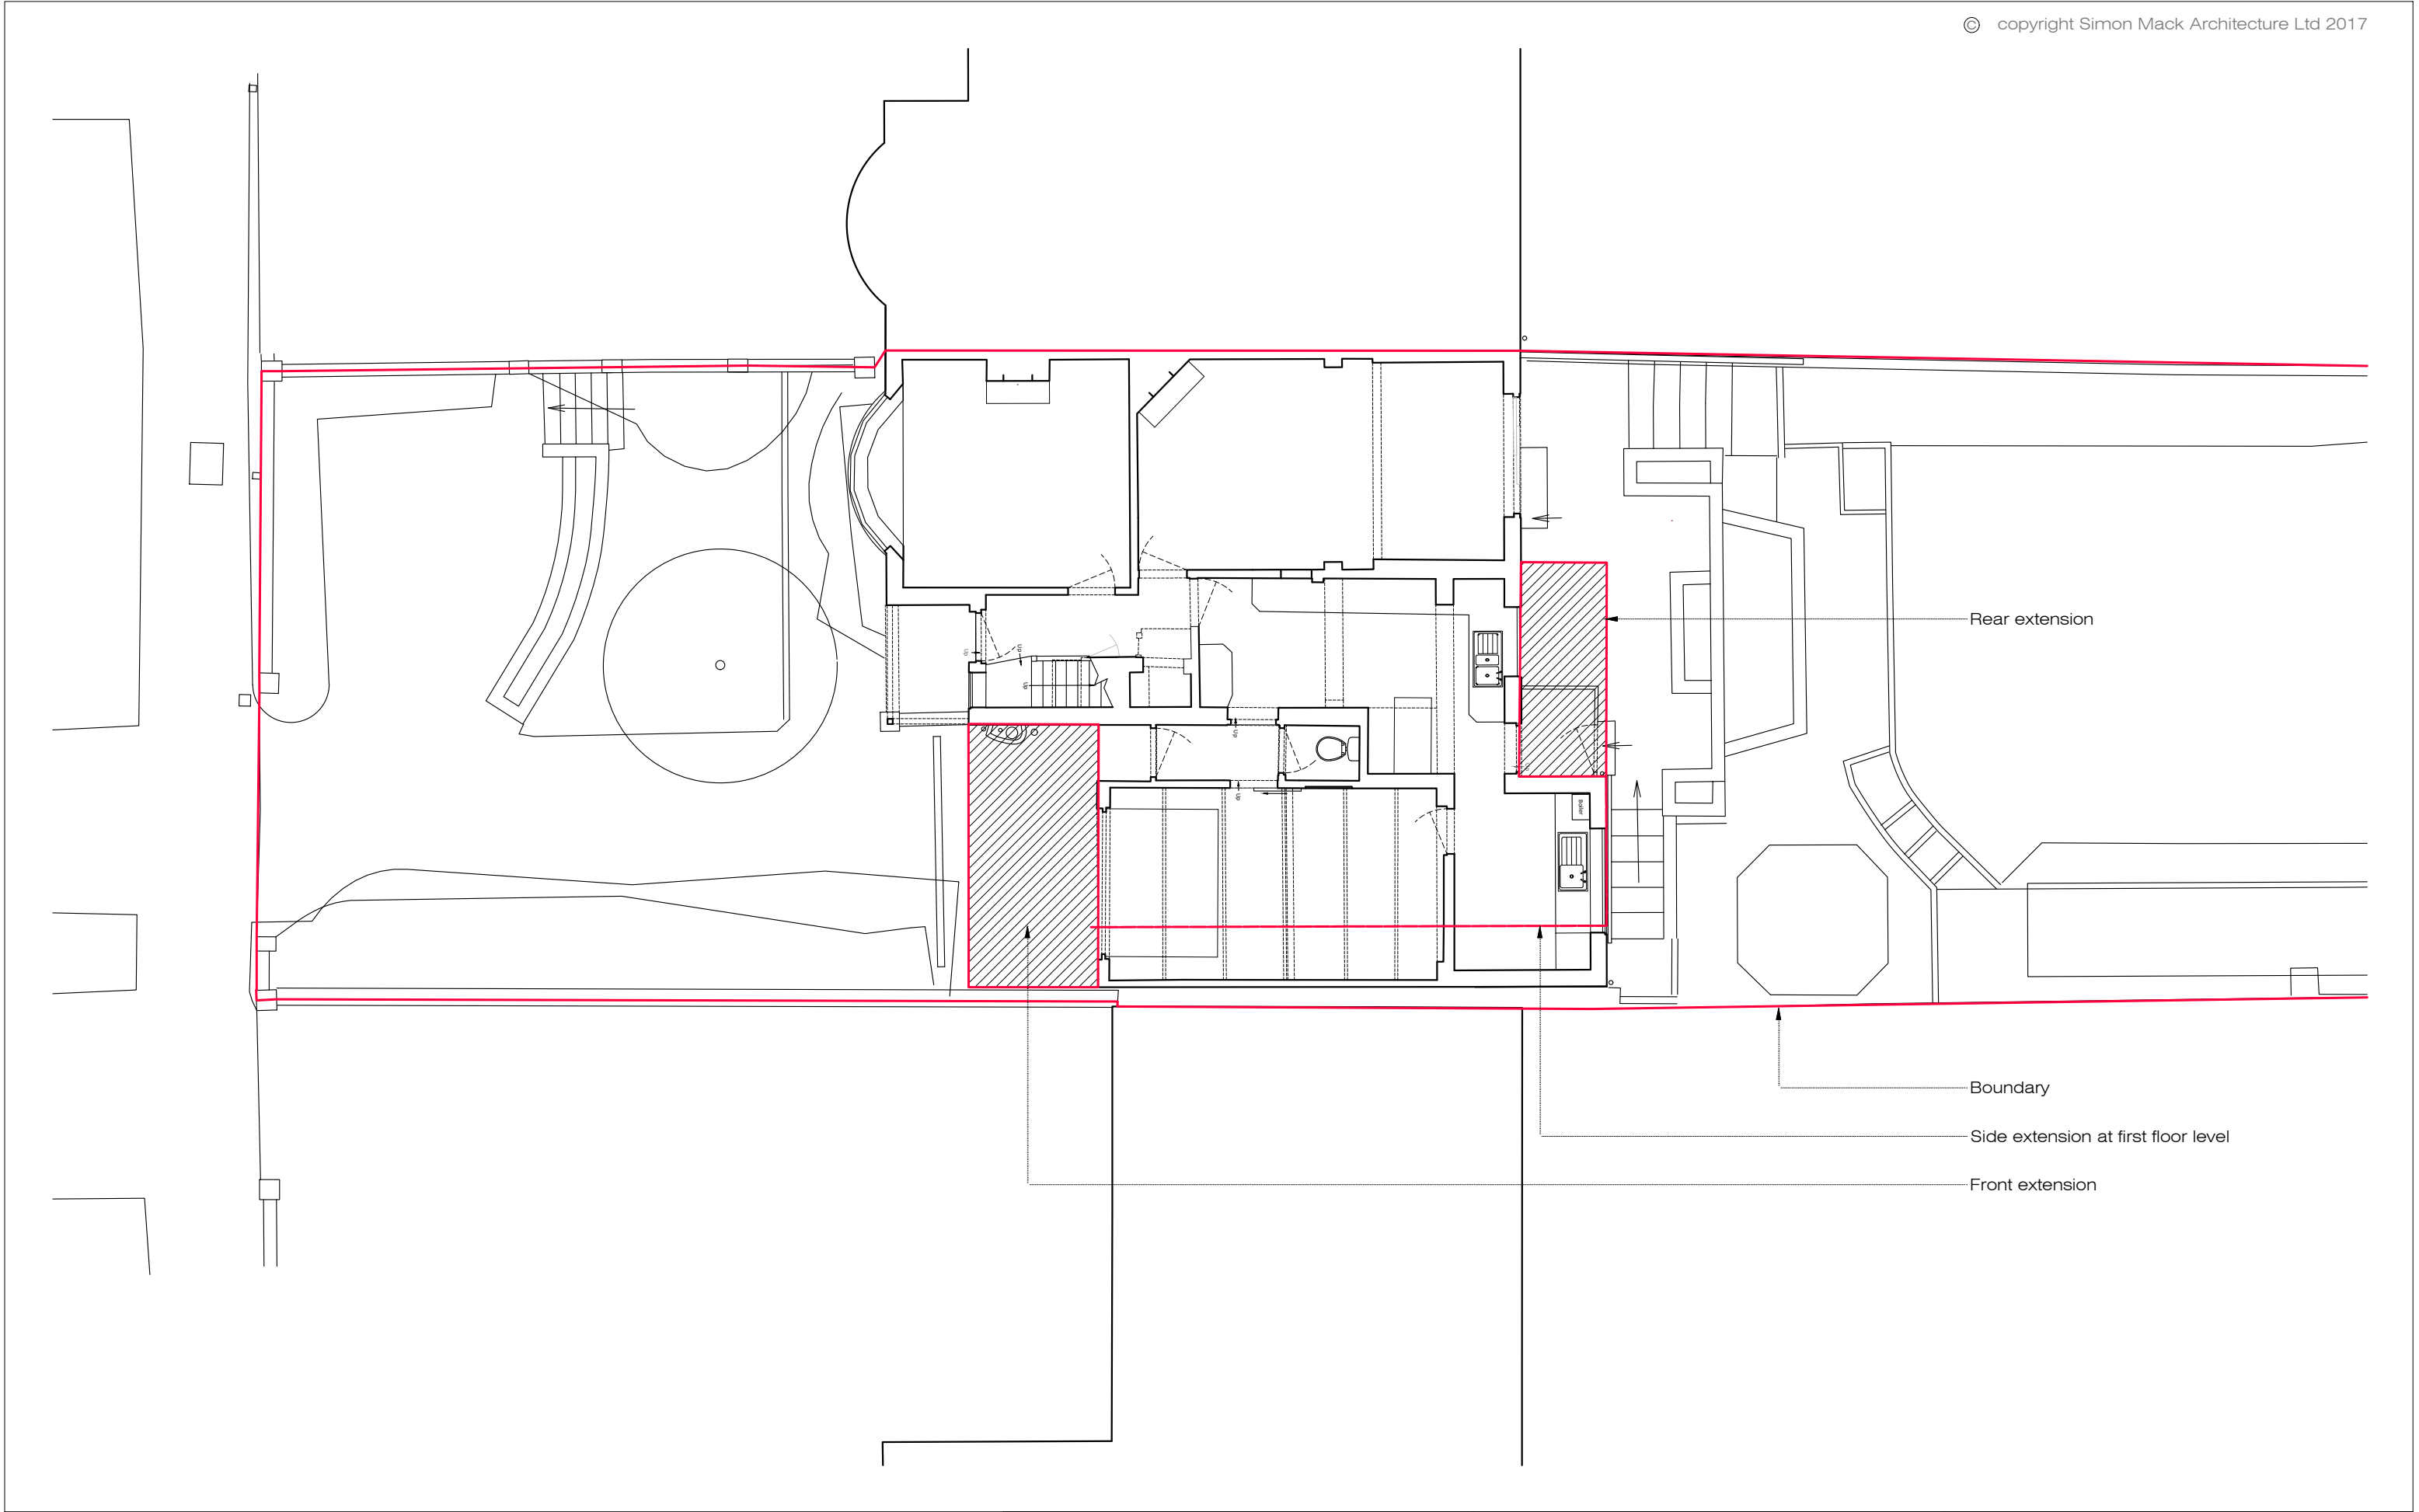


Simon Mack Architecture

3 Walton Avenue, Henley on Thames, Oxfordshire, RG9 1LA
www.simonmackarchitecture.com
t +44 (0)14 9157 1475

Client Mr and Mrs Trueman,
Project 28 Allcroft Road
 Reading
 Rg1 5HH
RIBA stage 3 Developed Design

Drawings title Pre Application Planning Advice
 Site plan

Scale @ A3 1:100	Drawing No. 062 PA 002	Revision No. /
----------------------------	----------------------------------	--------------------------