



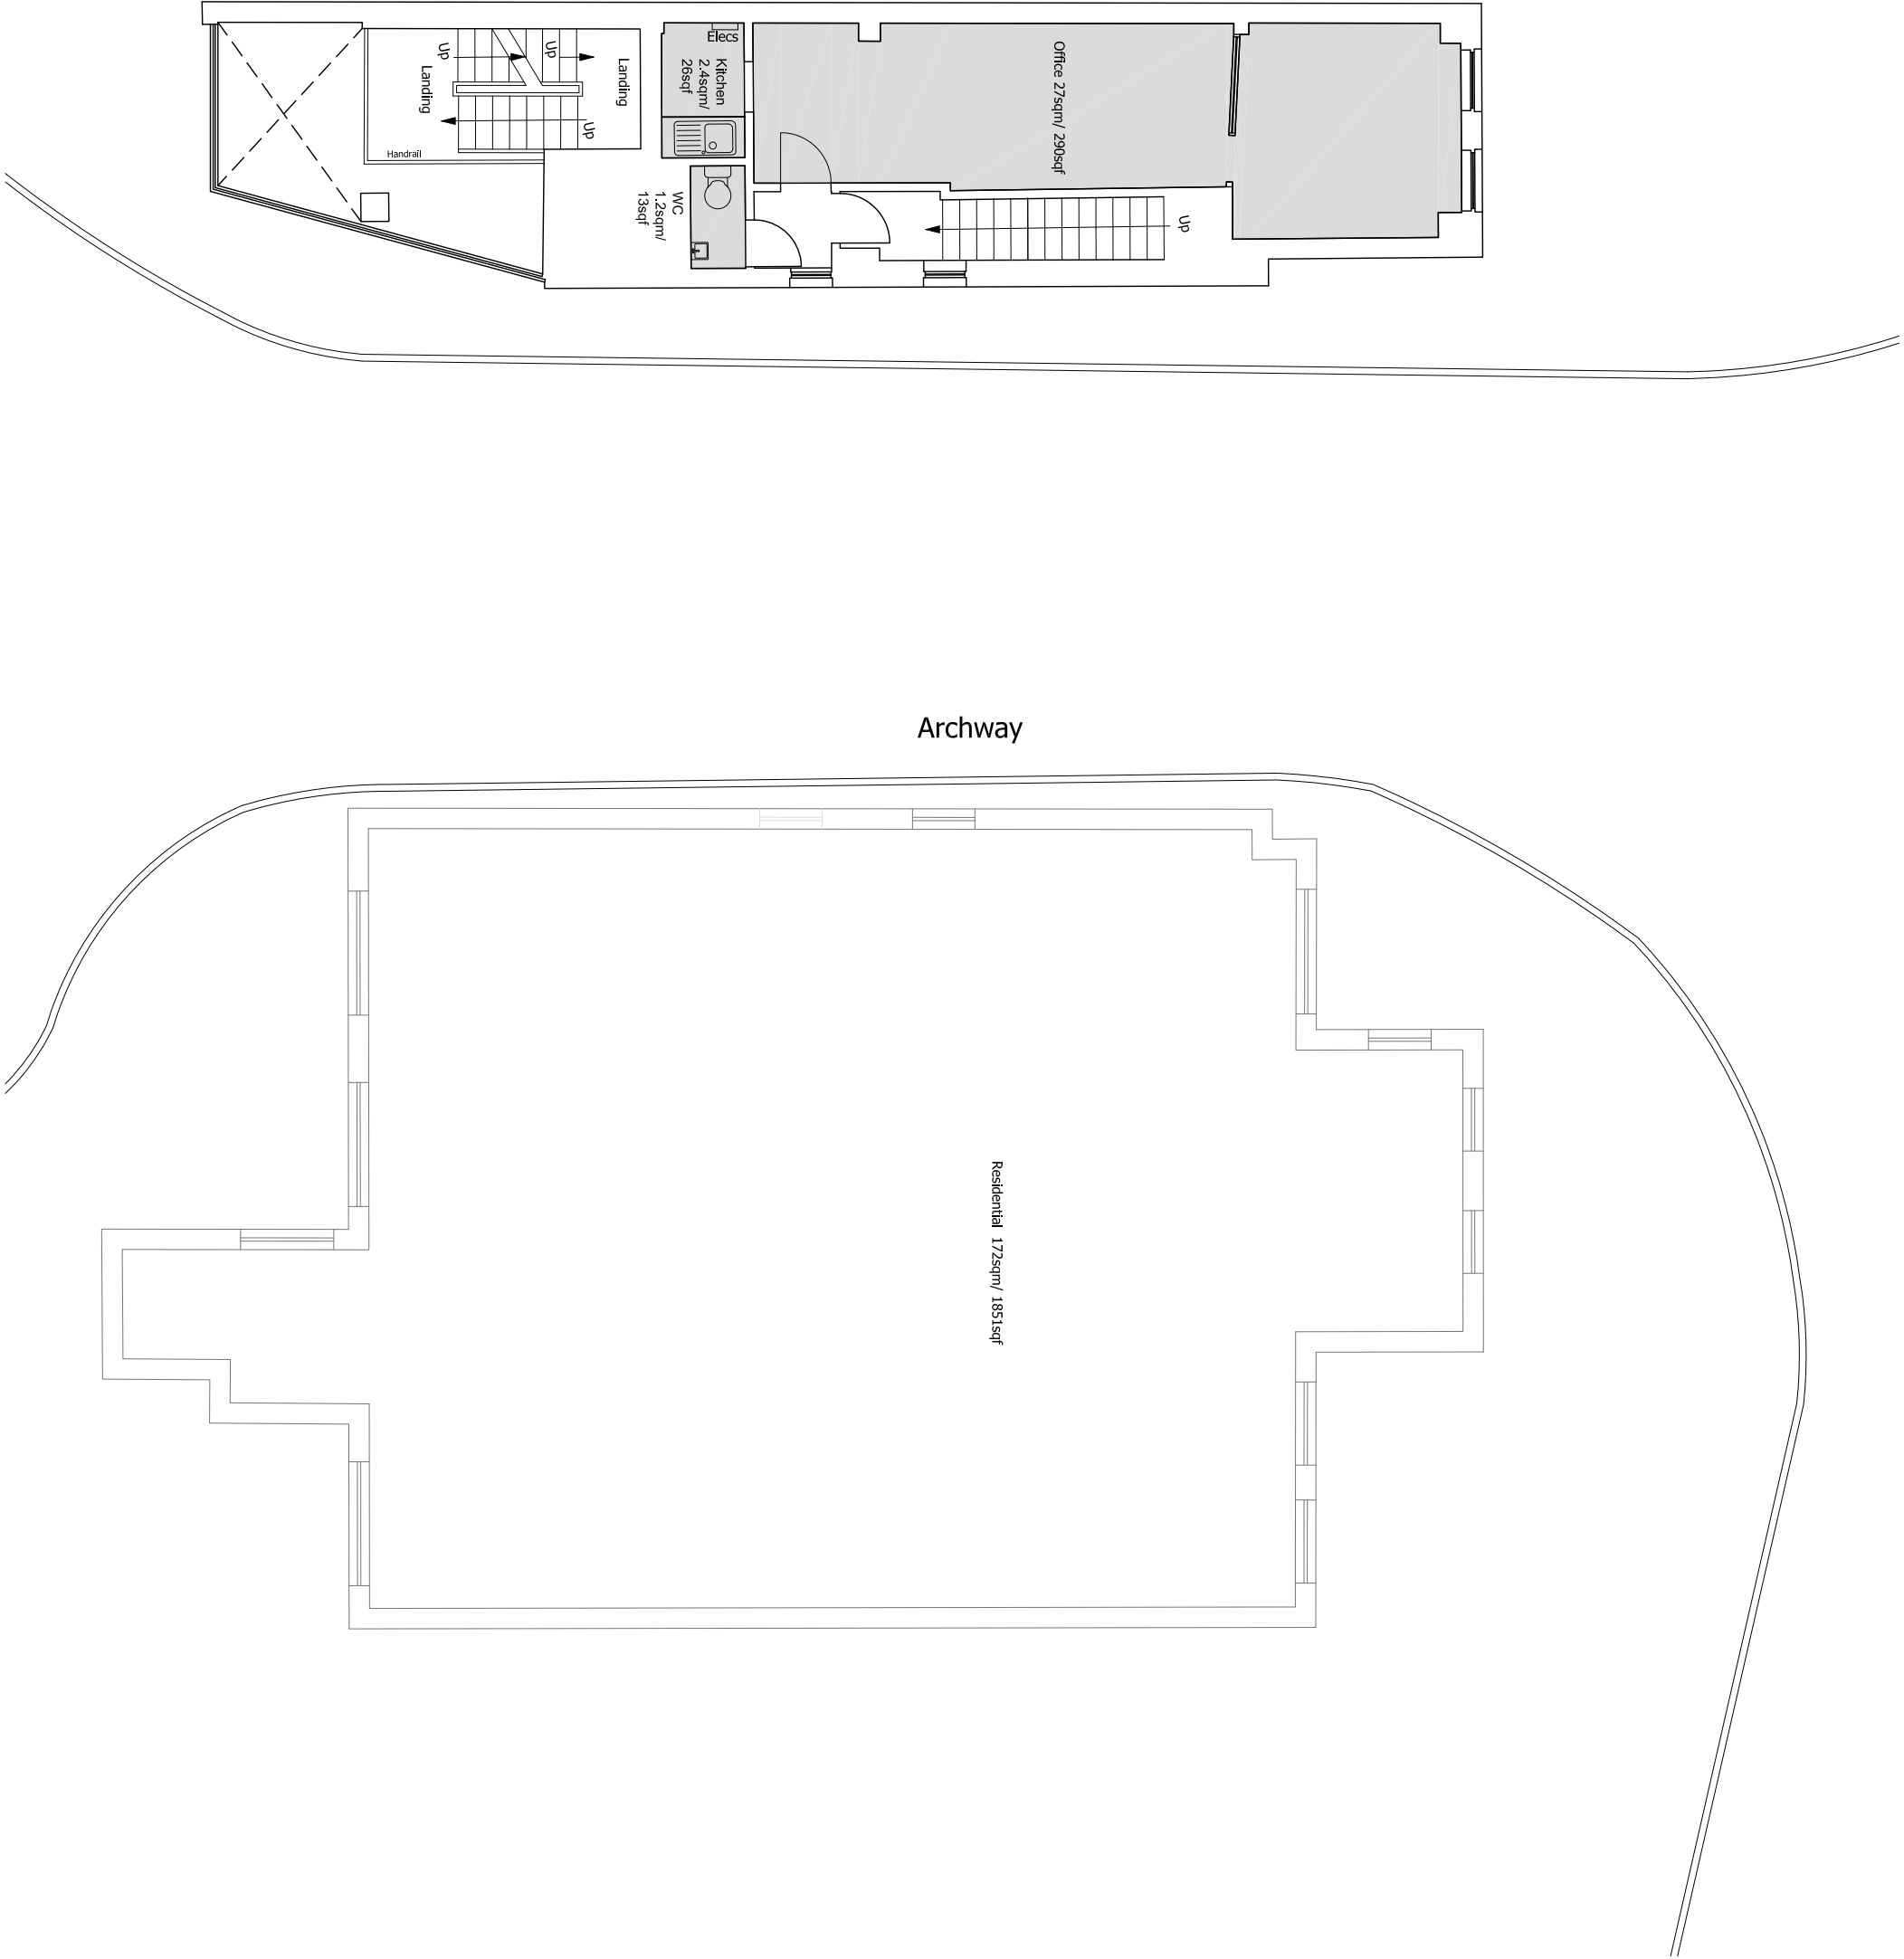

PLANNING

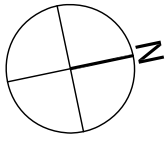

Project
St. Martin's Centre
Caversham

Drawing Title
Archway House -
Existing First Floor Plan

Date	Scale	Drawn by	Check by
Feb 17	1:100@A2	JD	PN
Project No	Drawing No	Revision	
18511	AH-P04	P	



Drawing based on OS Map and Survey information by others.
Note first floor office not surveyed
and any areas are approximates.