



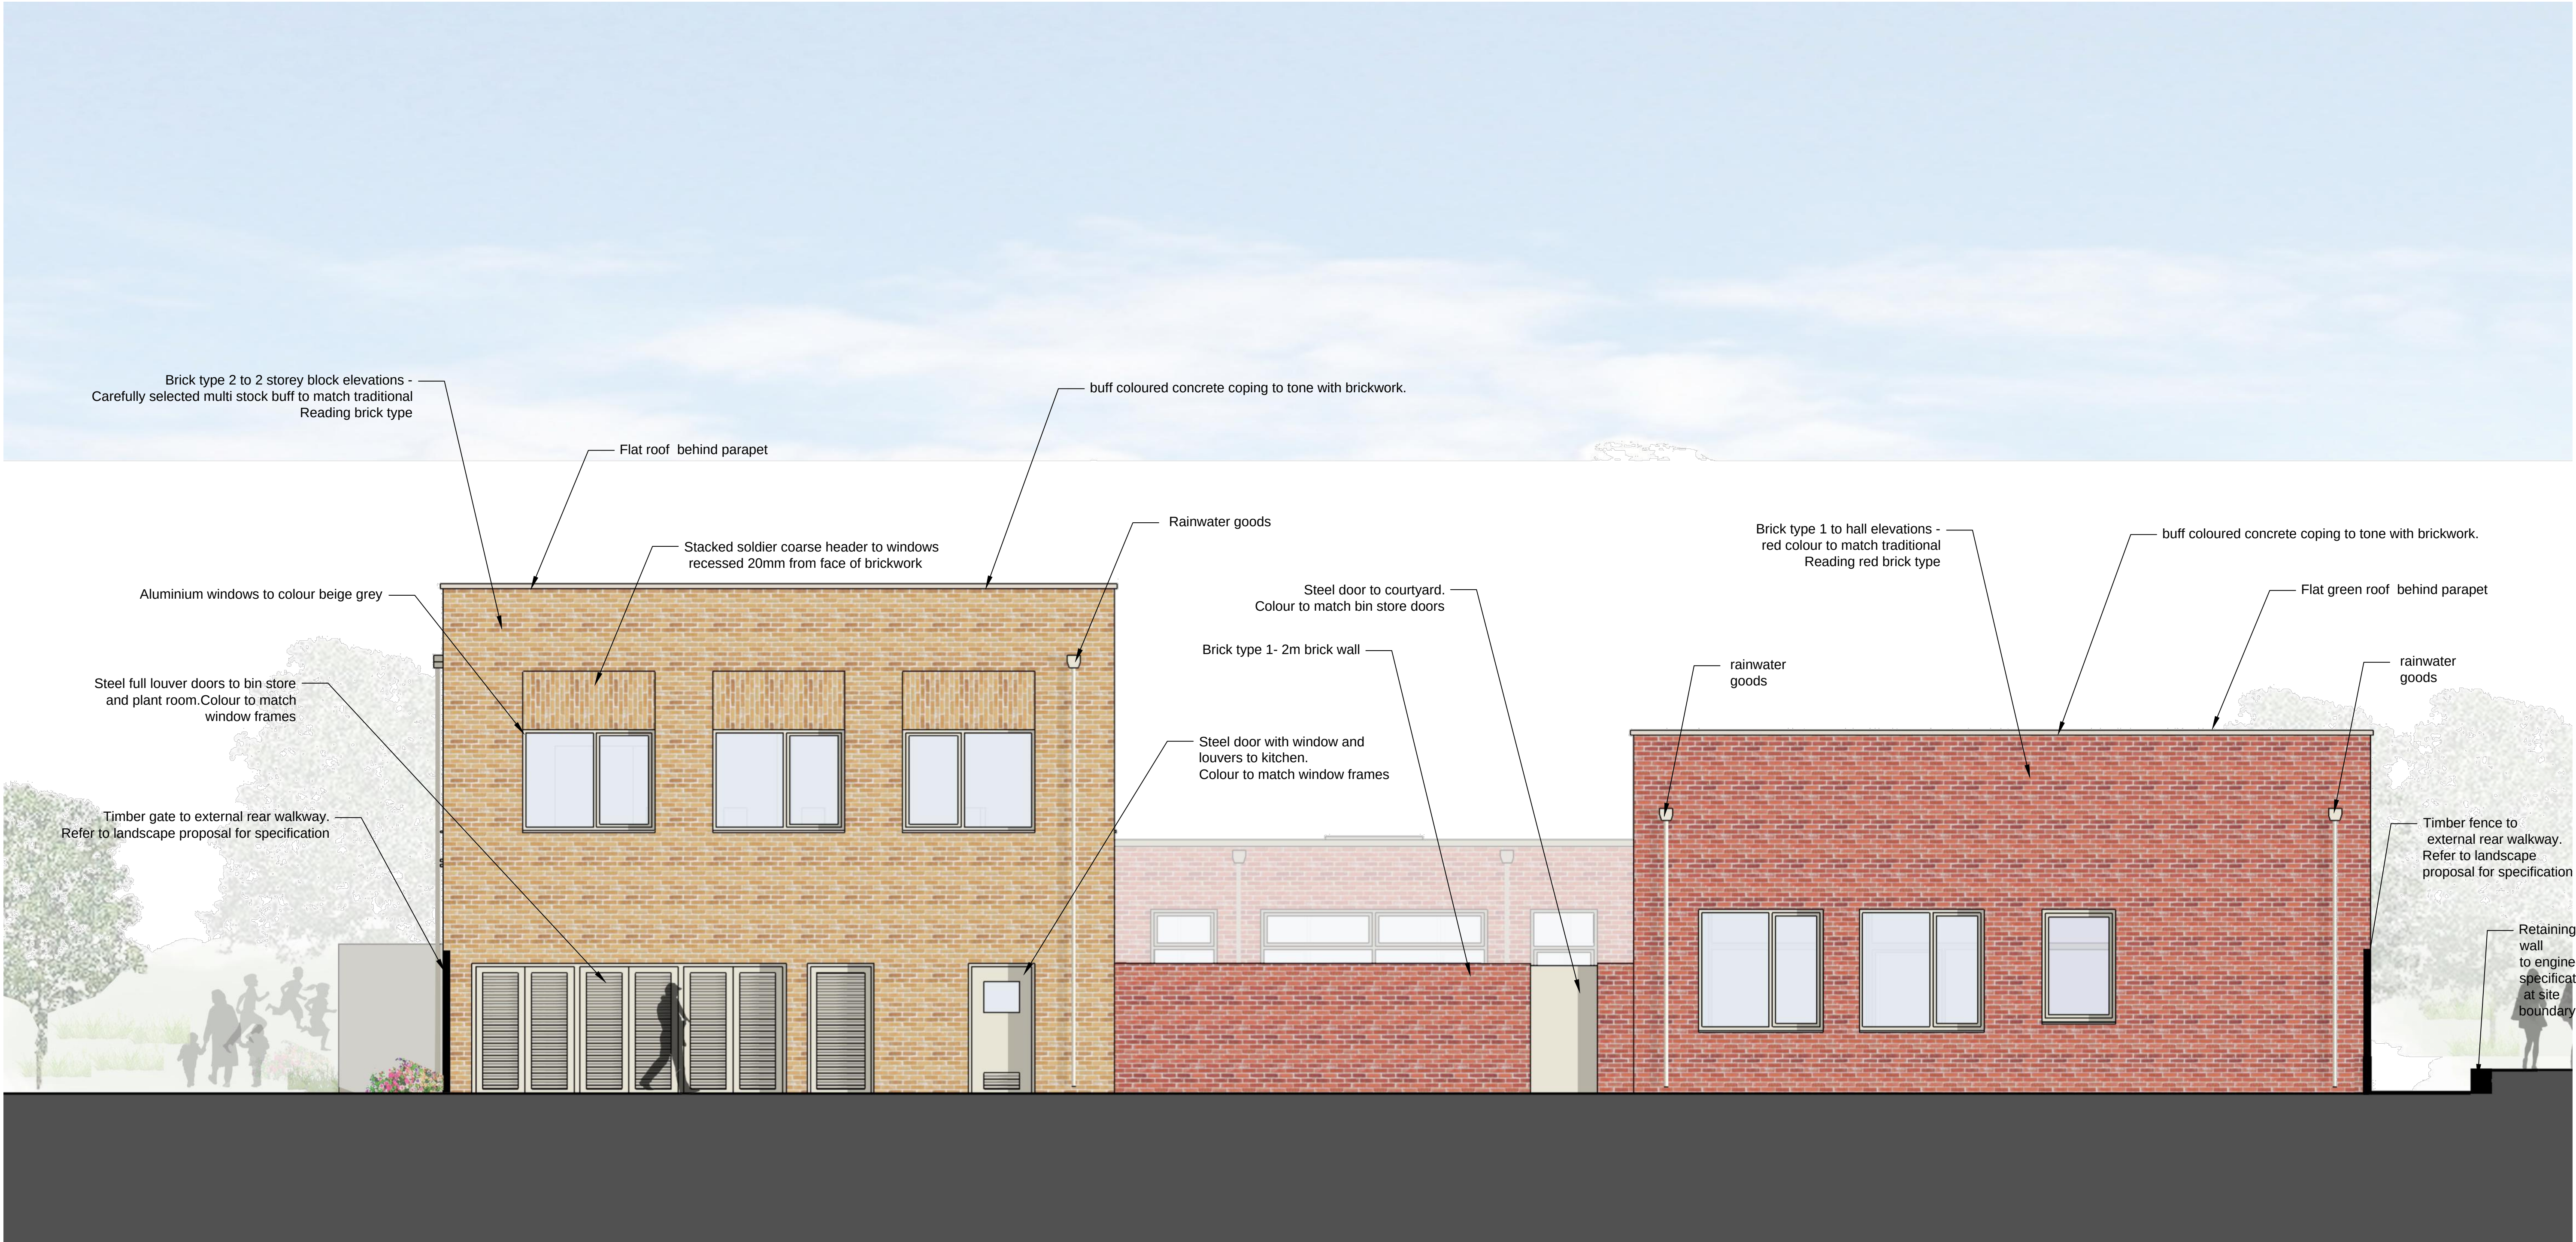

1 Rear Elevation
Scale 1:100 @A3

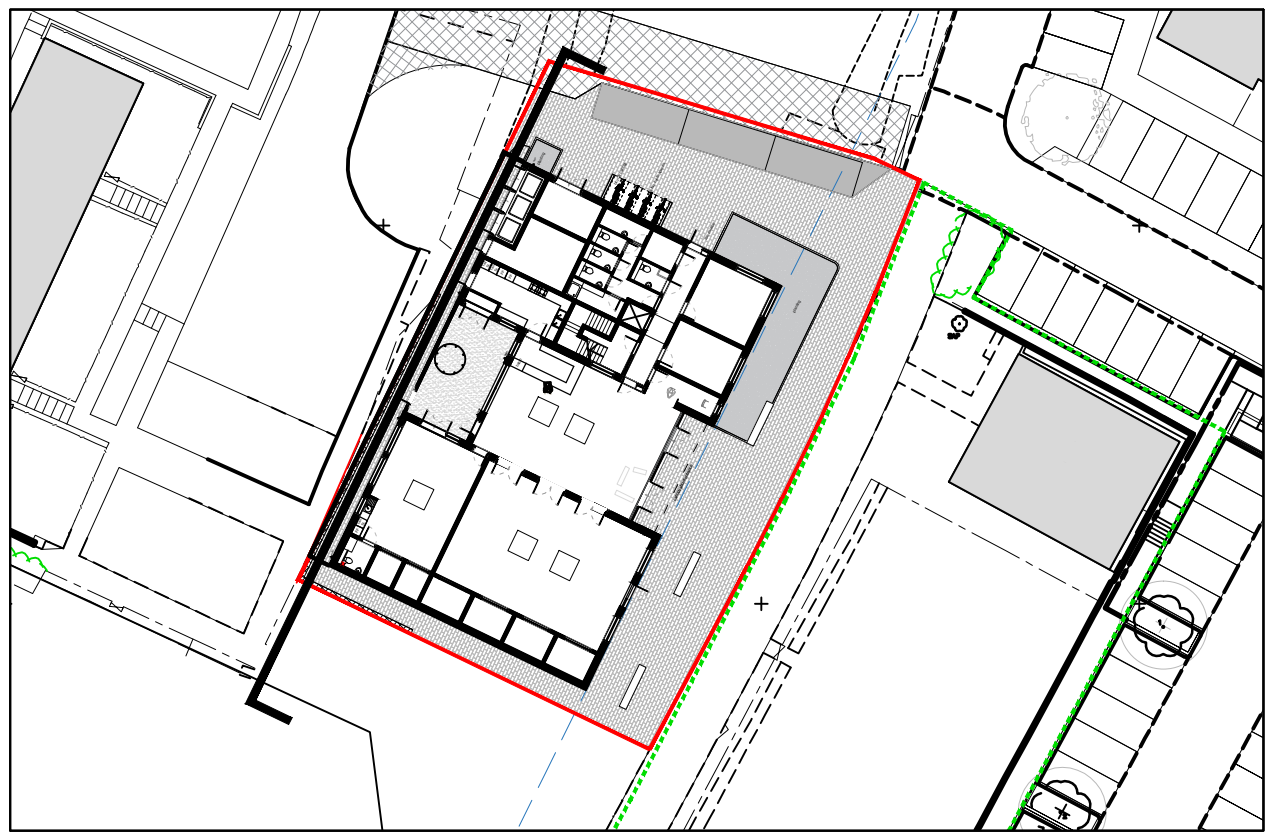

Key Plan