
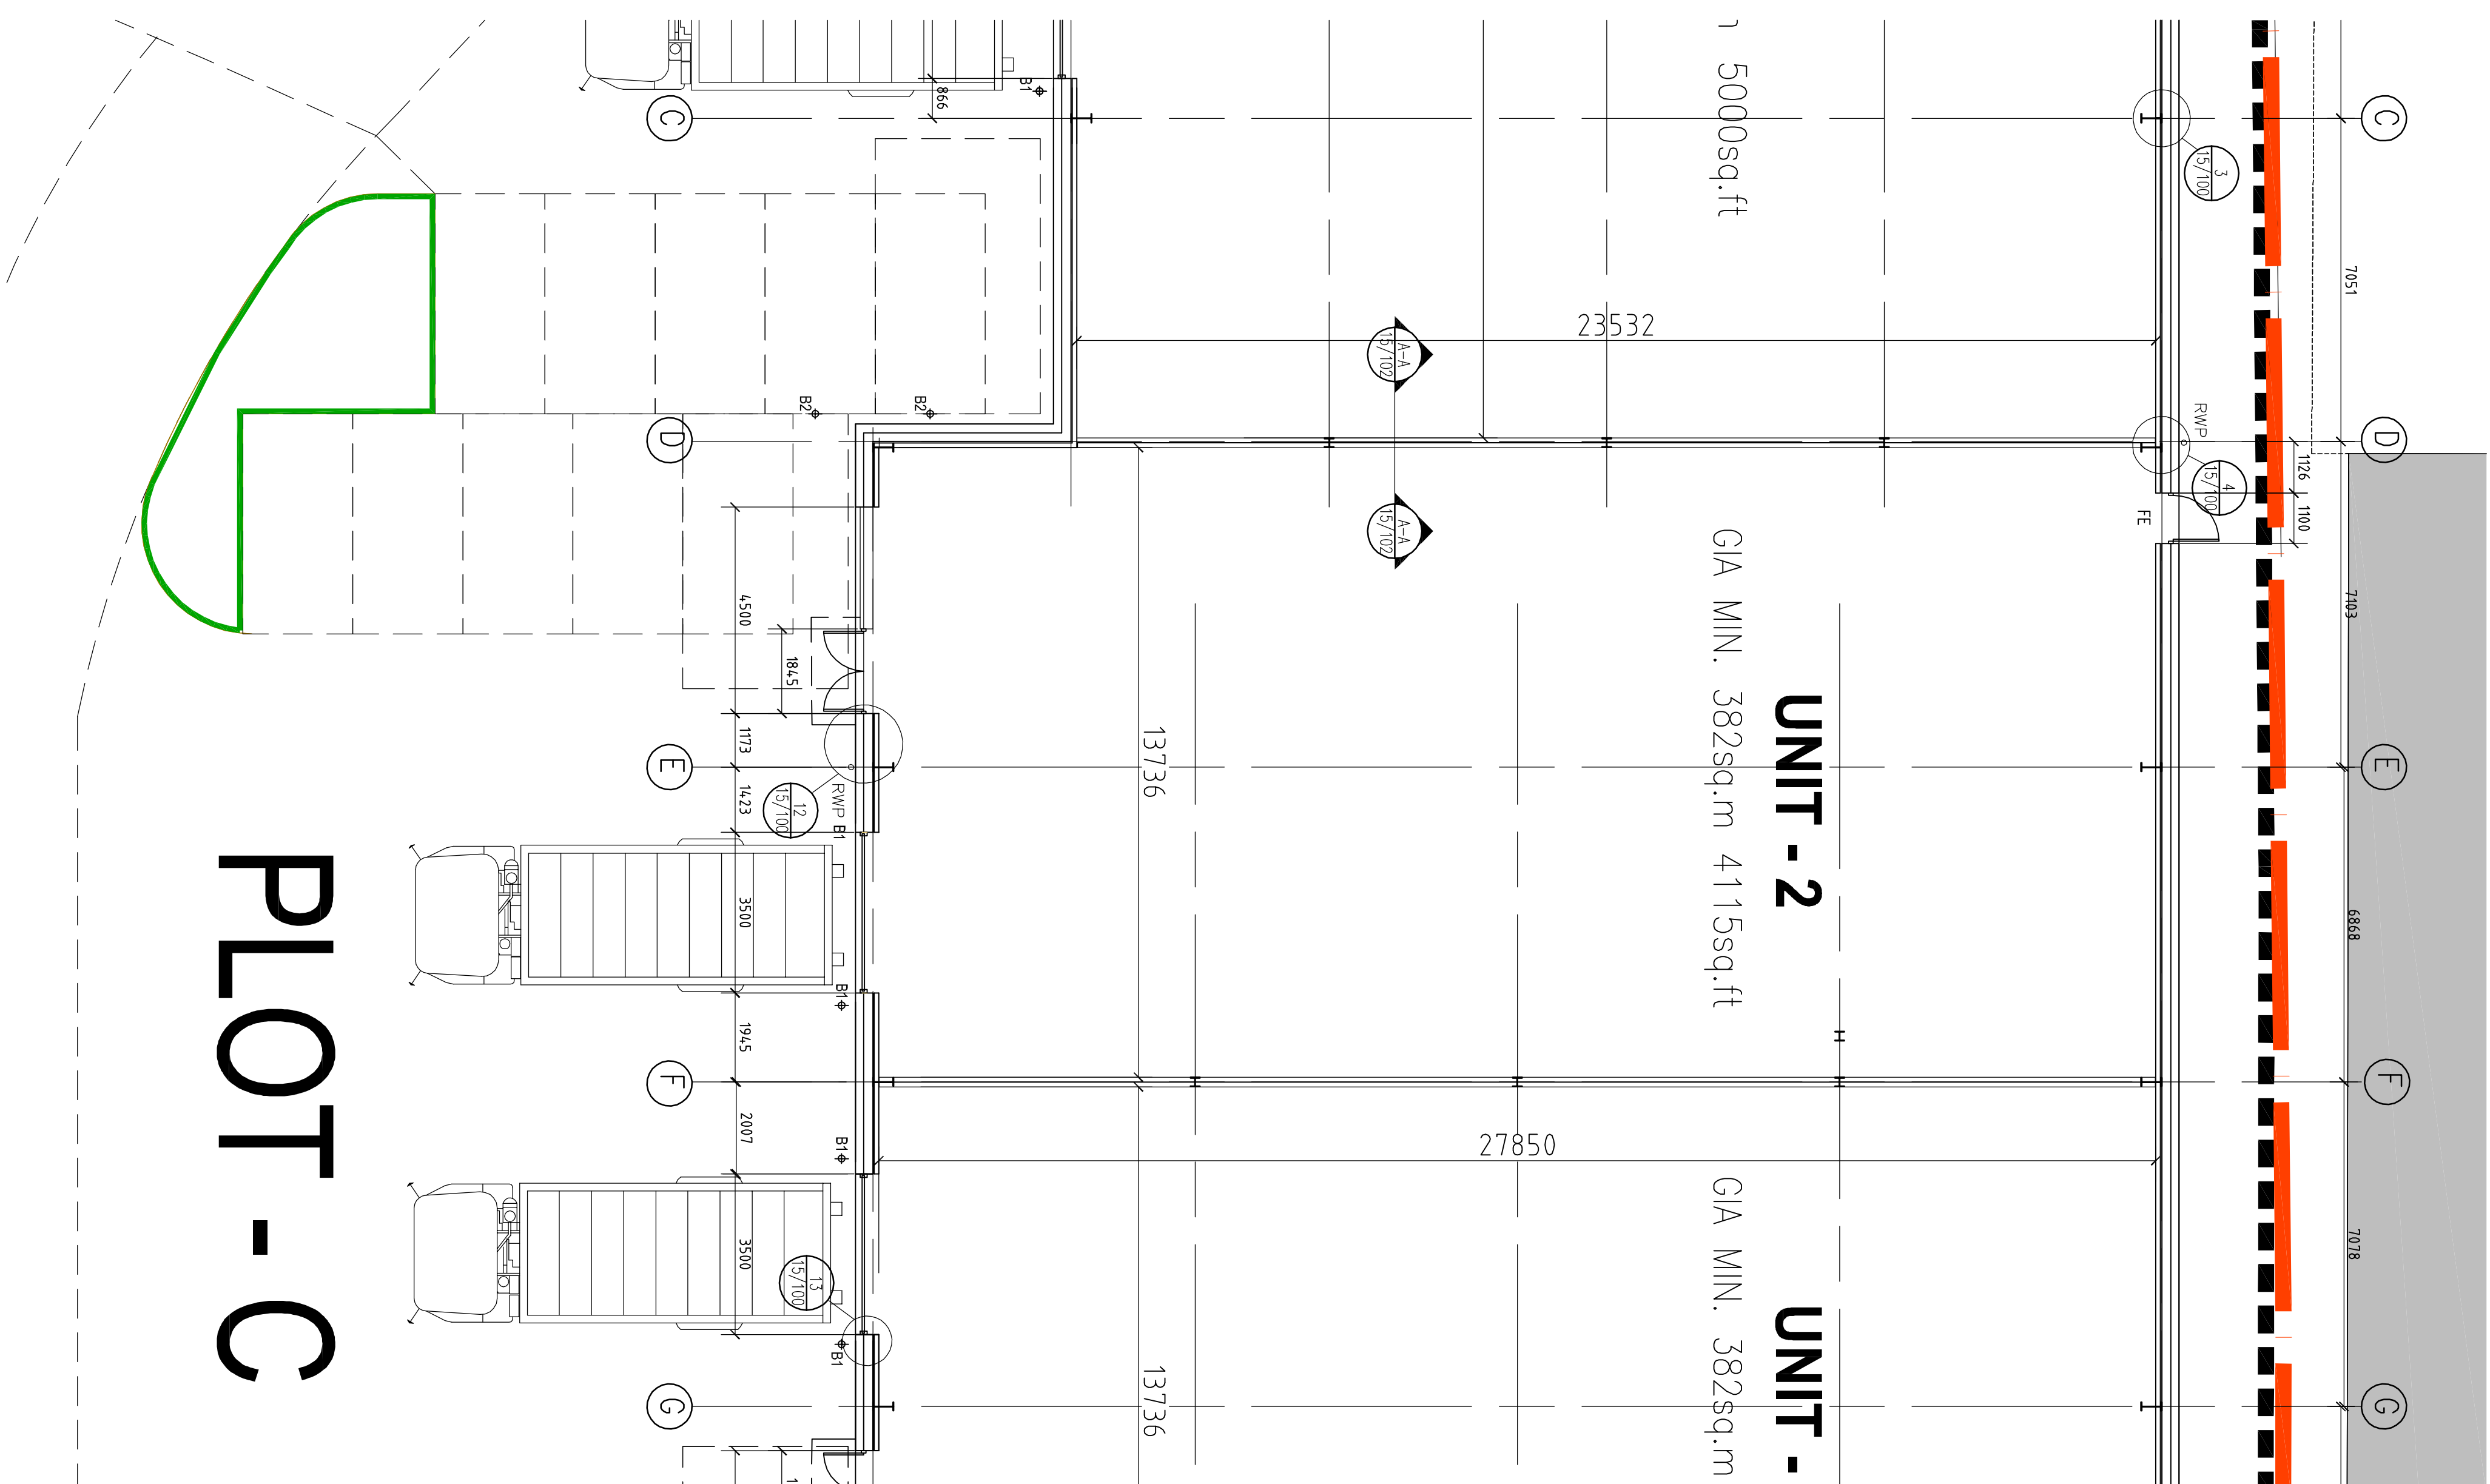


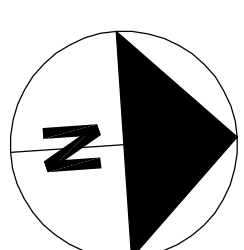

Client:		USL LTD	
Project:		READING TRADE CENTRE ROSE KILN LAKE READING	
Drawing Title:		GROUND FLOOR PLAN UNIT 2	
Scale @ A1:	Project Co-Ordinator:	Date:	
1:100	GW	04/2014	
Job No:	Stage:	Drawing No:	Rev:
9147	WD	10-202	
Issue Status:			
Construction	☒ Preliminary	☐	
Information	☐ Approval	☐	
Tender	☐	☐	
Architectural			
Planning			
Master Planning			
Urban Design			
Interiors			
5 S Mary's Road			
Surrey			
KT6 4AG			
0120 8336 4148			
0120 8336 4149			
Fax: 0120 836 2871			
info@rcg-trade.com			
www.rcg-trade.com			