

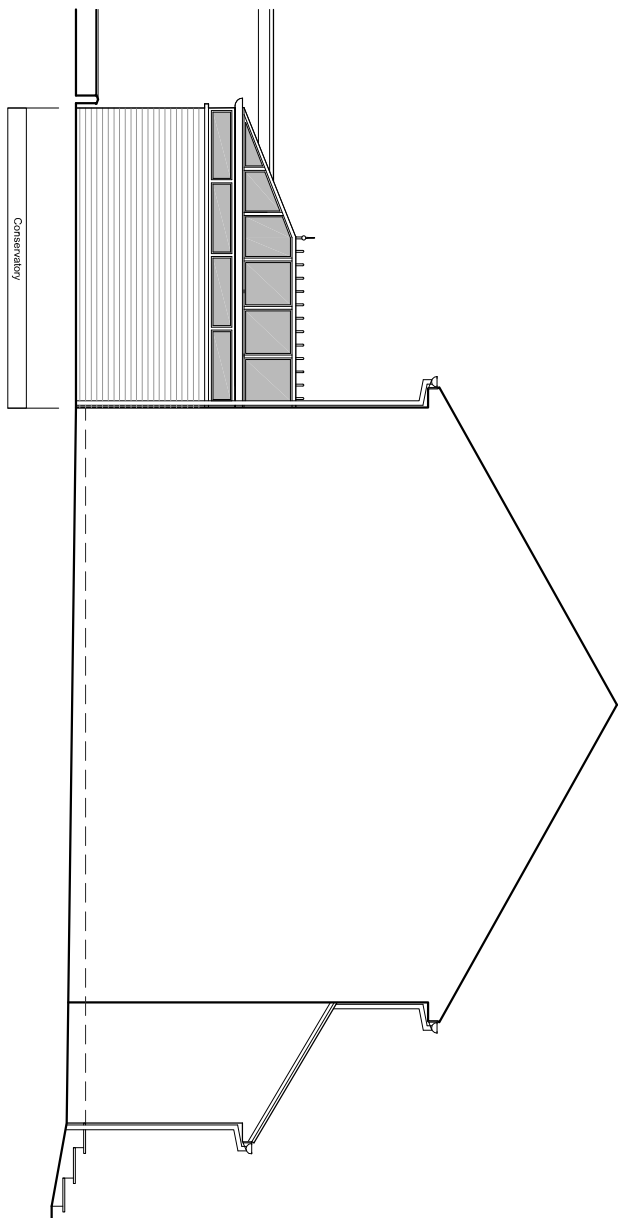
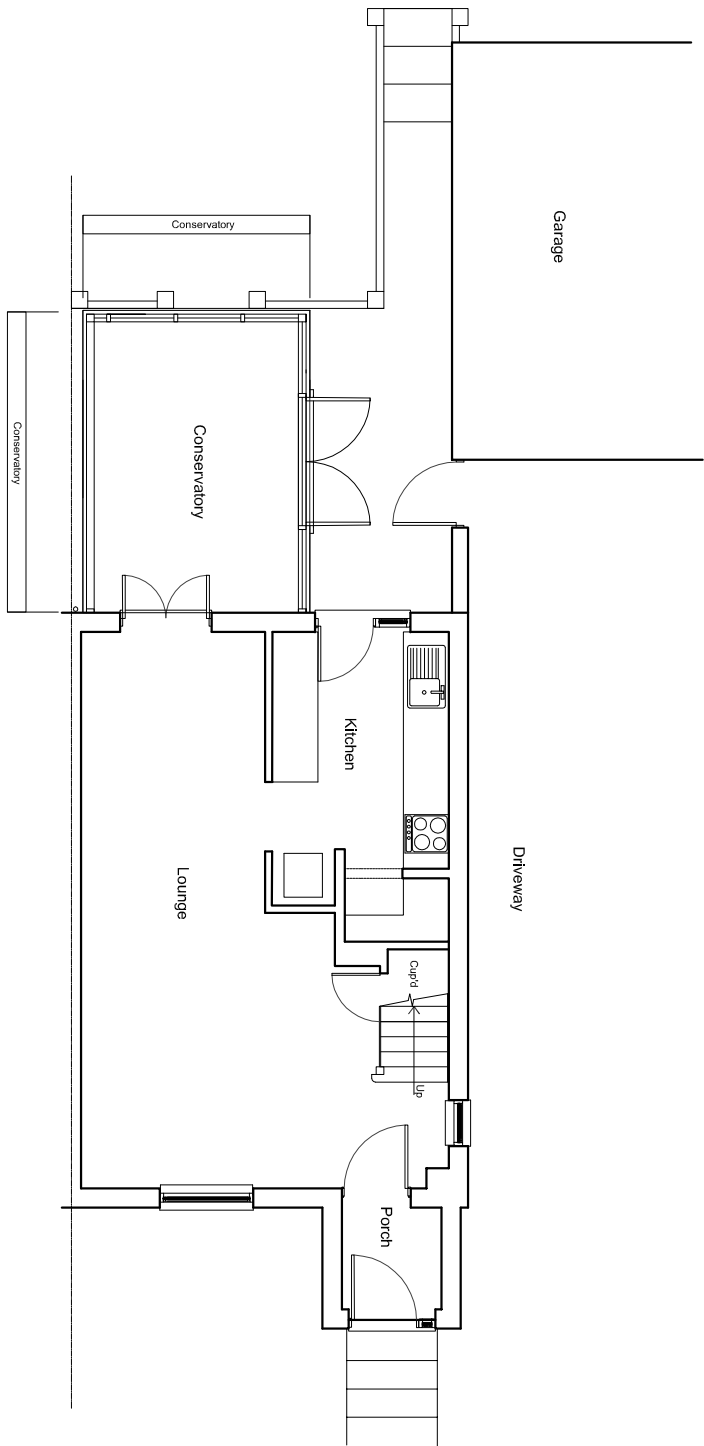


 

Proposed Ground Floor Plan
Scale 1:100

Proposed South Elevation
Scale 1:100

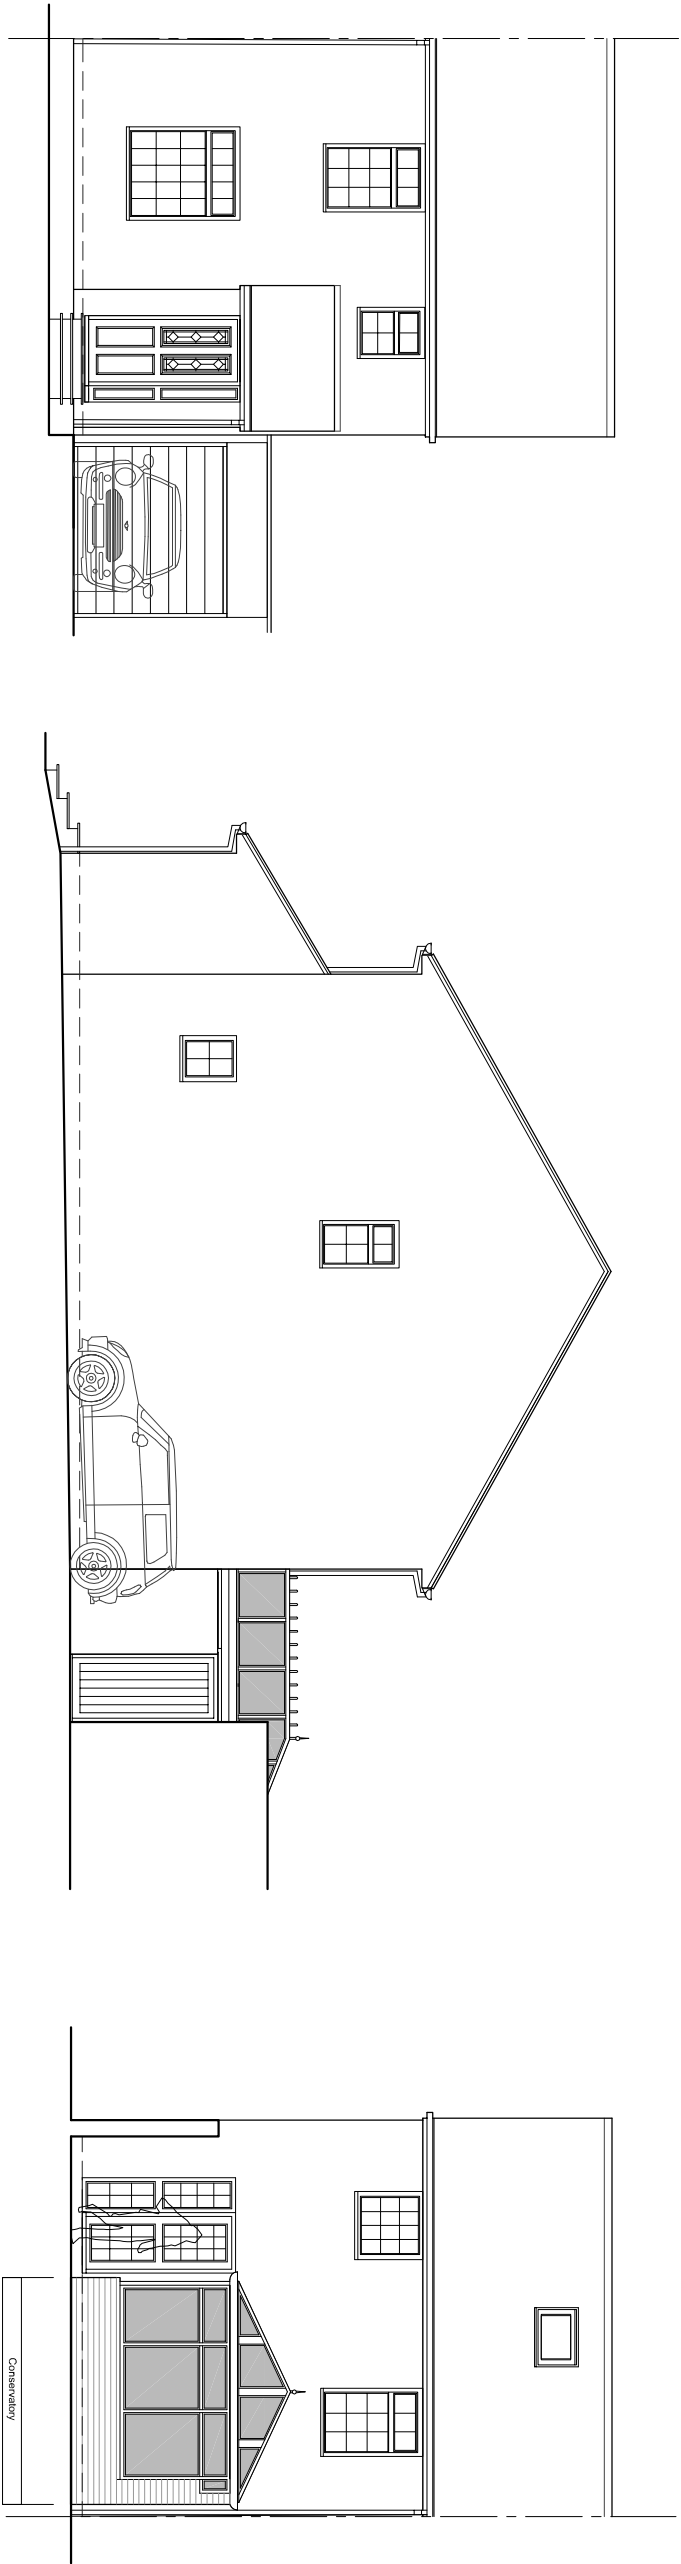

				4 Vale Way, Cambs, RG3 0 SU Tel: 018272461 Email: info@kdcad.com www.kdcad.com KDC CAD and Drafting Services Ltd	
		Client		Project Name and Address	
		Mr. & Mrs Newman		2 Dartington Close, Tilhurst RG30 6DG	
		NOTES This drawing is to be scaled for planning purposes only. All dimensions are in millimeters unless noted otherwise. This drawing to be read in conjunction with drawings 001 to 005		Status	
				For Approval	
				Date	
				Dec 2017	
Revisions		Date		Dwg No.	
				003	
				Rev	
				/	