


© TITAN - DISCLAIMER:

This drawing is copyright and shall not be reproduced nor used for any other purpose without the written permission of TITAN. This drawing must be read in conjunction with all other related drawings and documentation. It is the contractors responsibility to ensure full compliance with the Building Regulations. It is the contractors responsibility to check and verify all dimensions on site. Any discrepancies to be reported immediately.
IF IN DOUBT ASK.
Materials not in conformity with relevant British or European Standards/Codes of practice or materials known to be deleterious to health & safety must not be used or specified on this project.

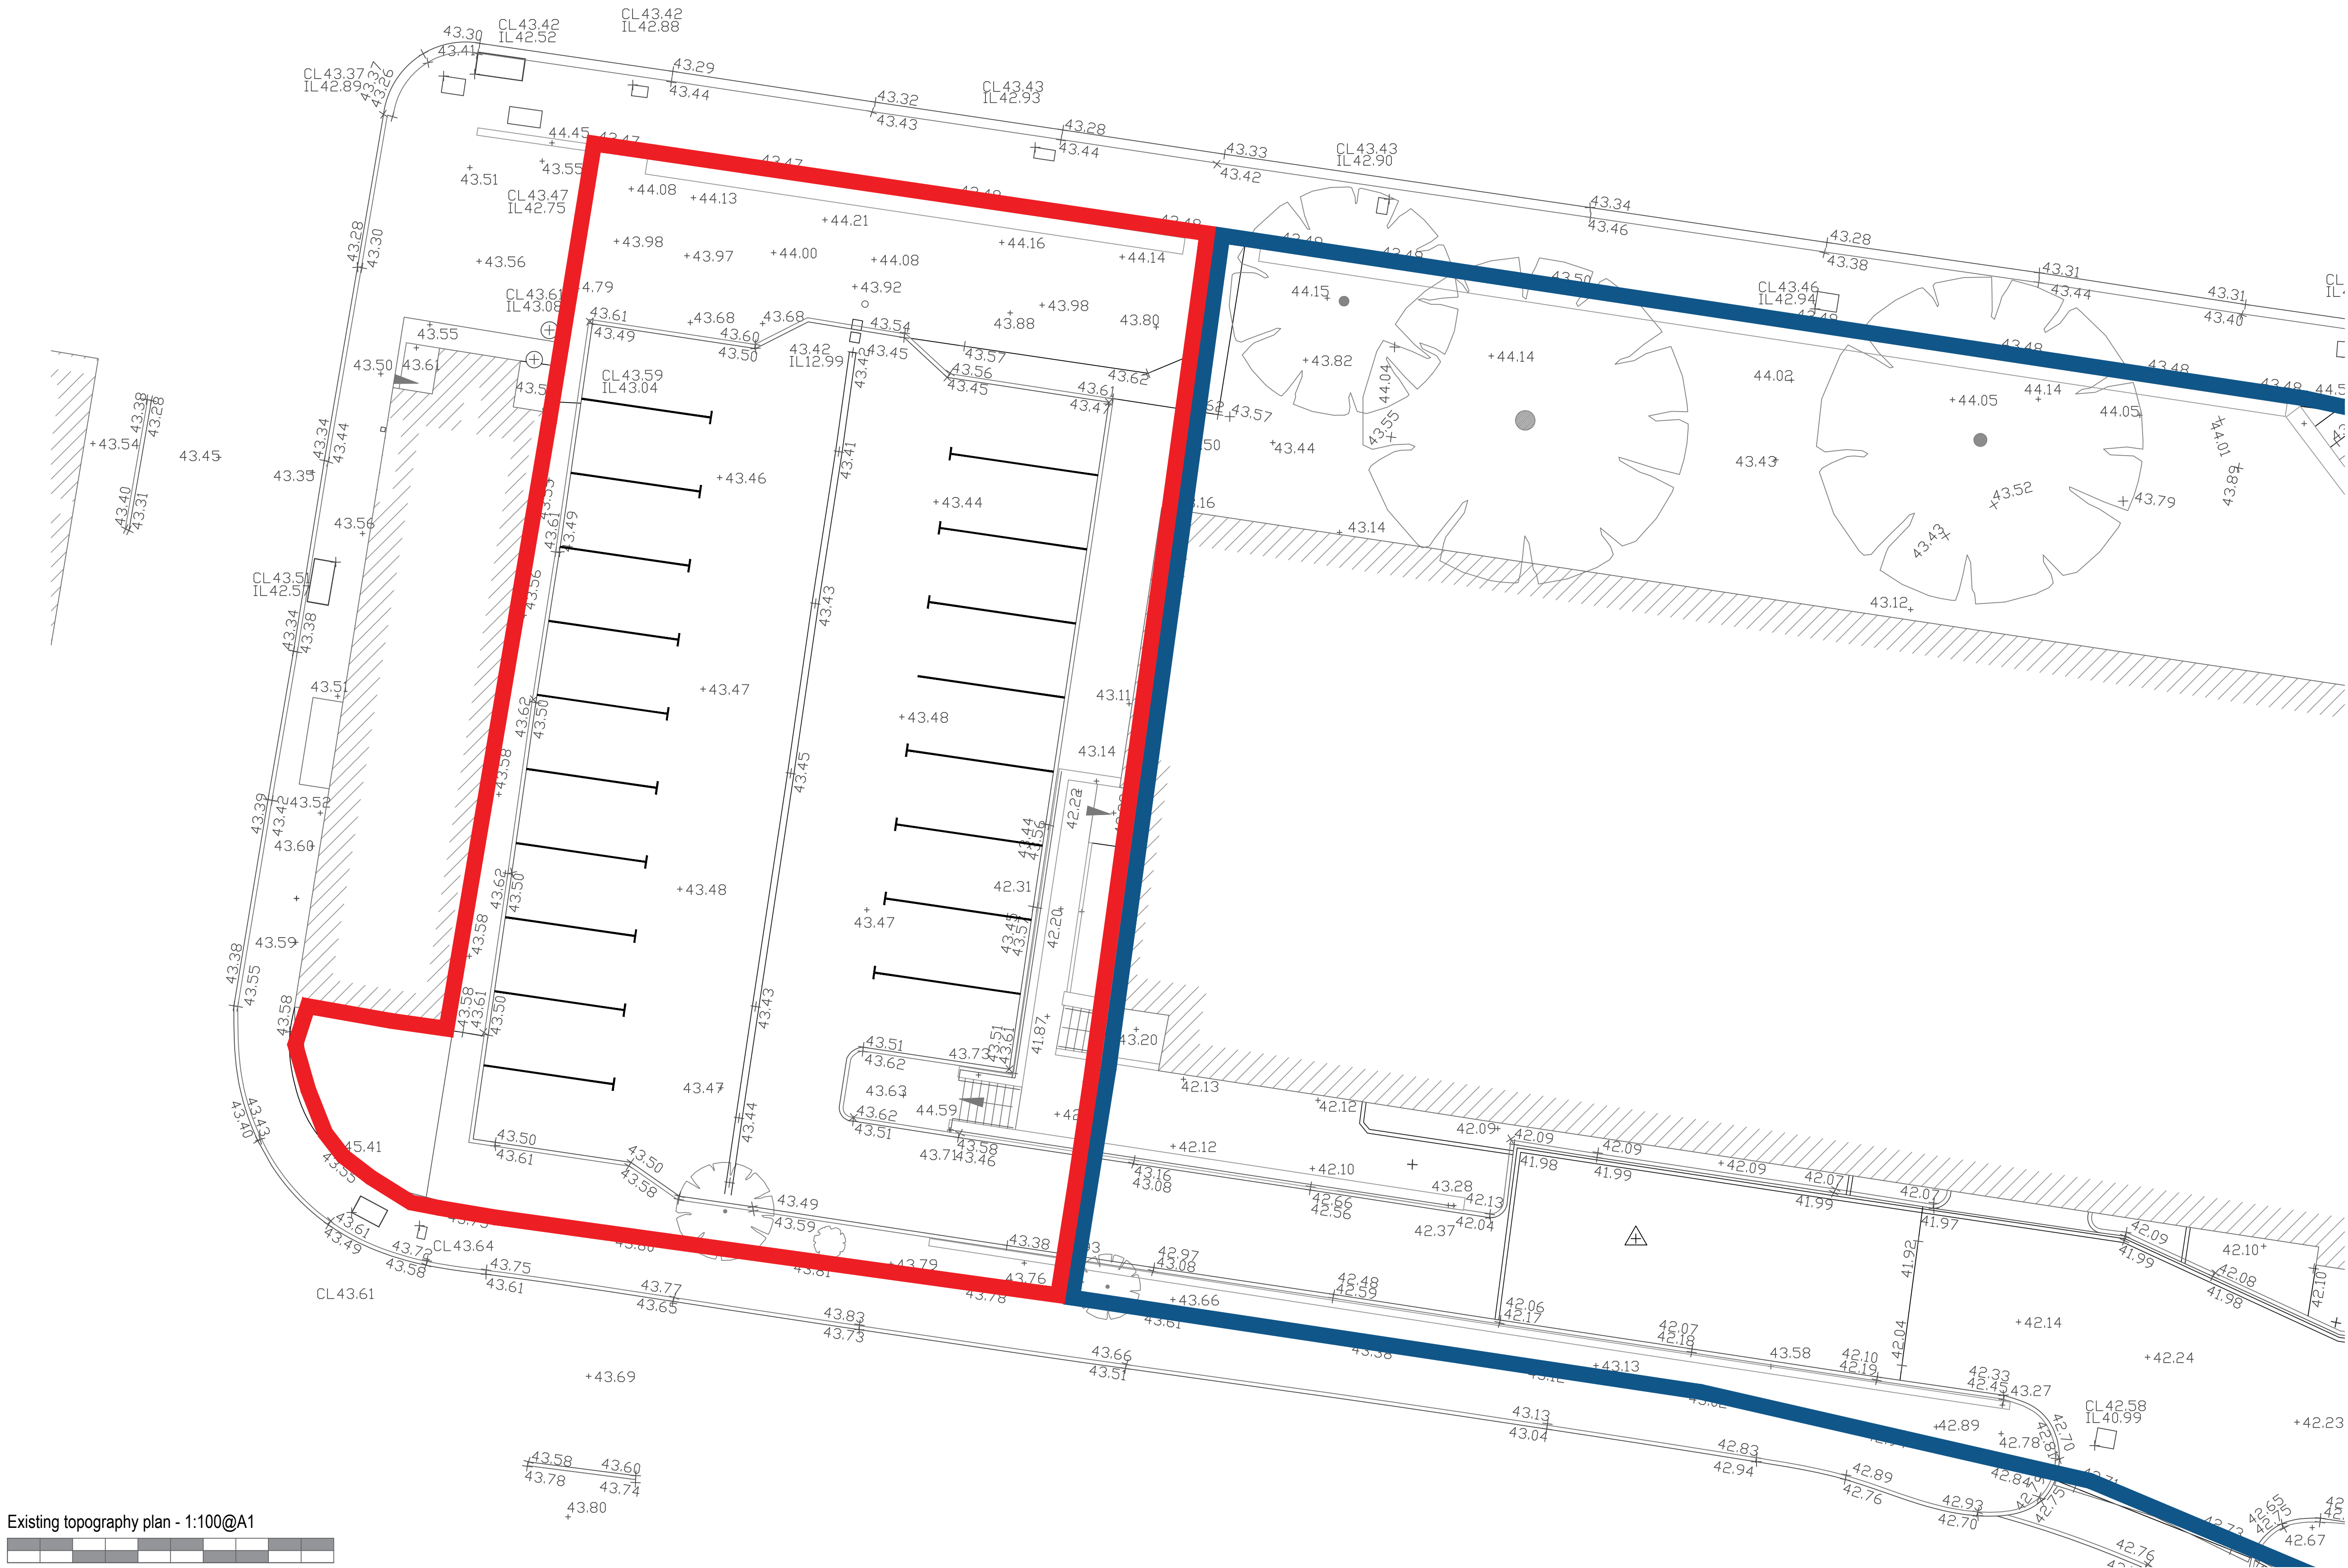

No.	Date	Description	Drawn/Checked By
1		PROJECT	
		Fatherson House	
		Reading	
TITLE			
Existing topographic site plan			
DRAWING STATUS			
Planning			
DRAWN		DPB	CHECKED
SCALE		1:100@A1	
DATE		01/02/2018	



JOB NO.	DRAWING NO.	REV
300/LA	PL-02	REV