




PROPOSED
SOUTH ELEVATION

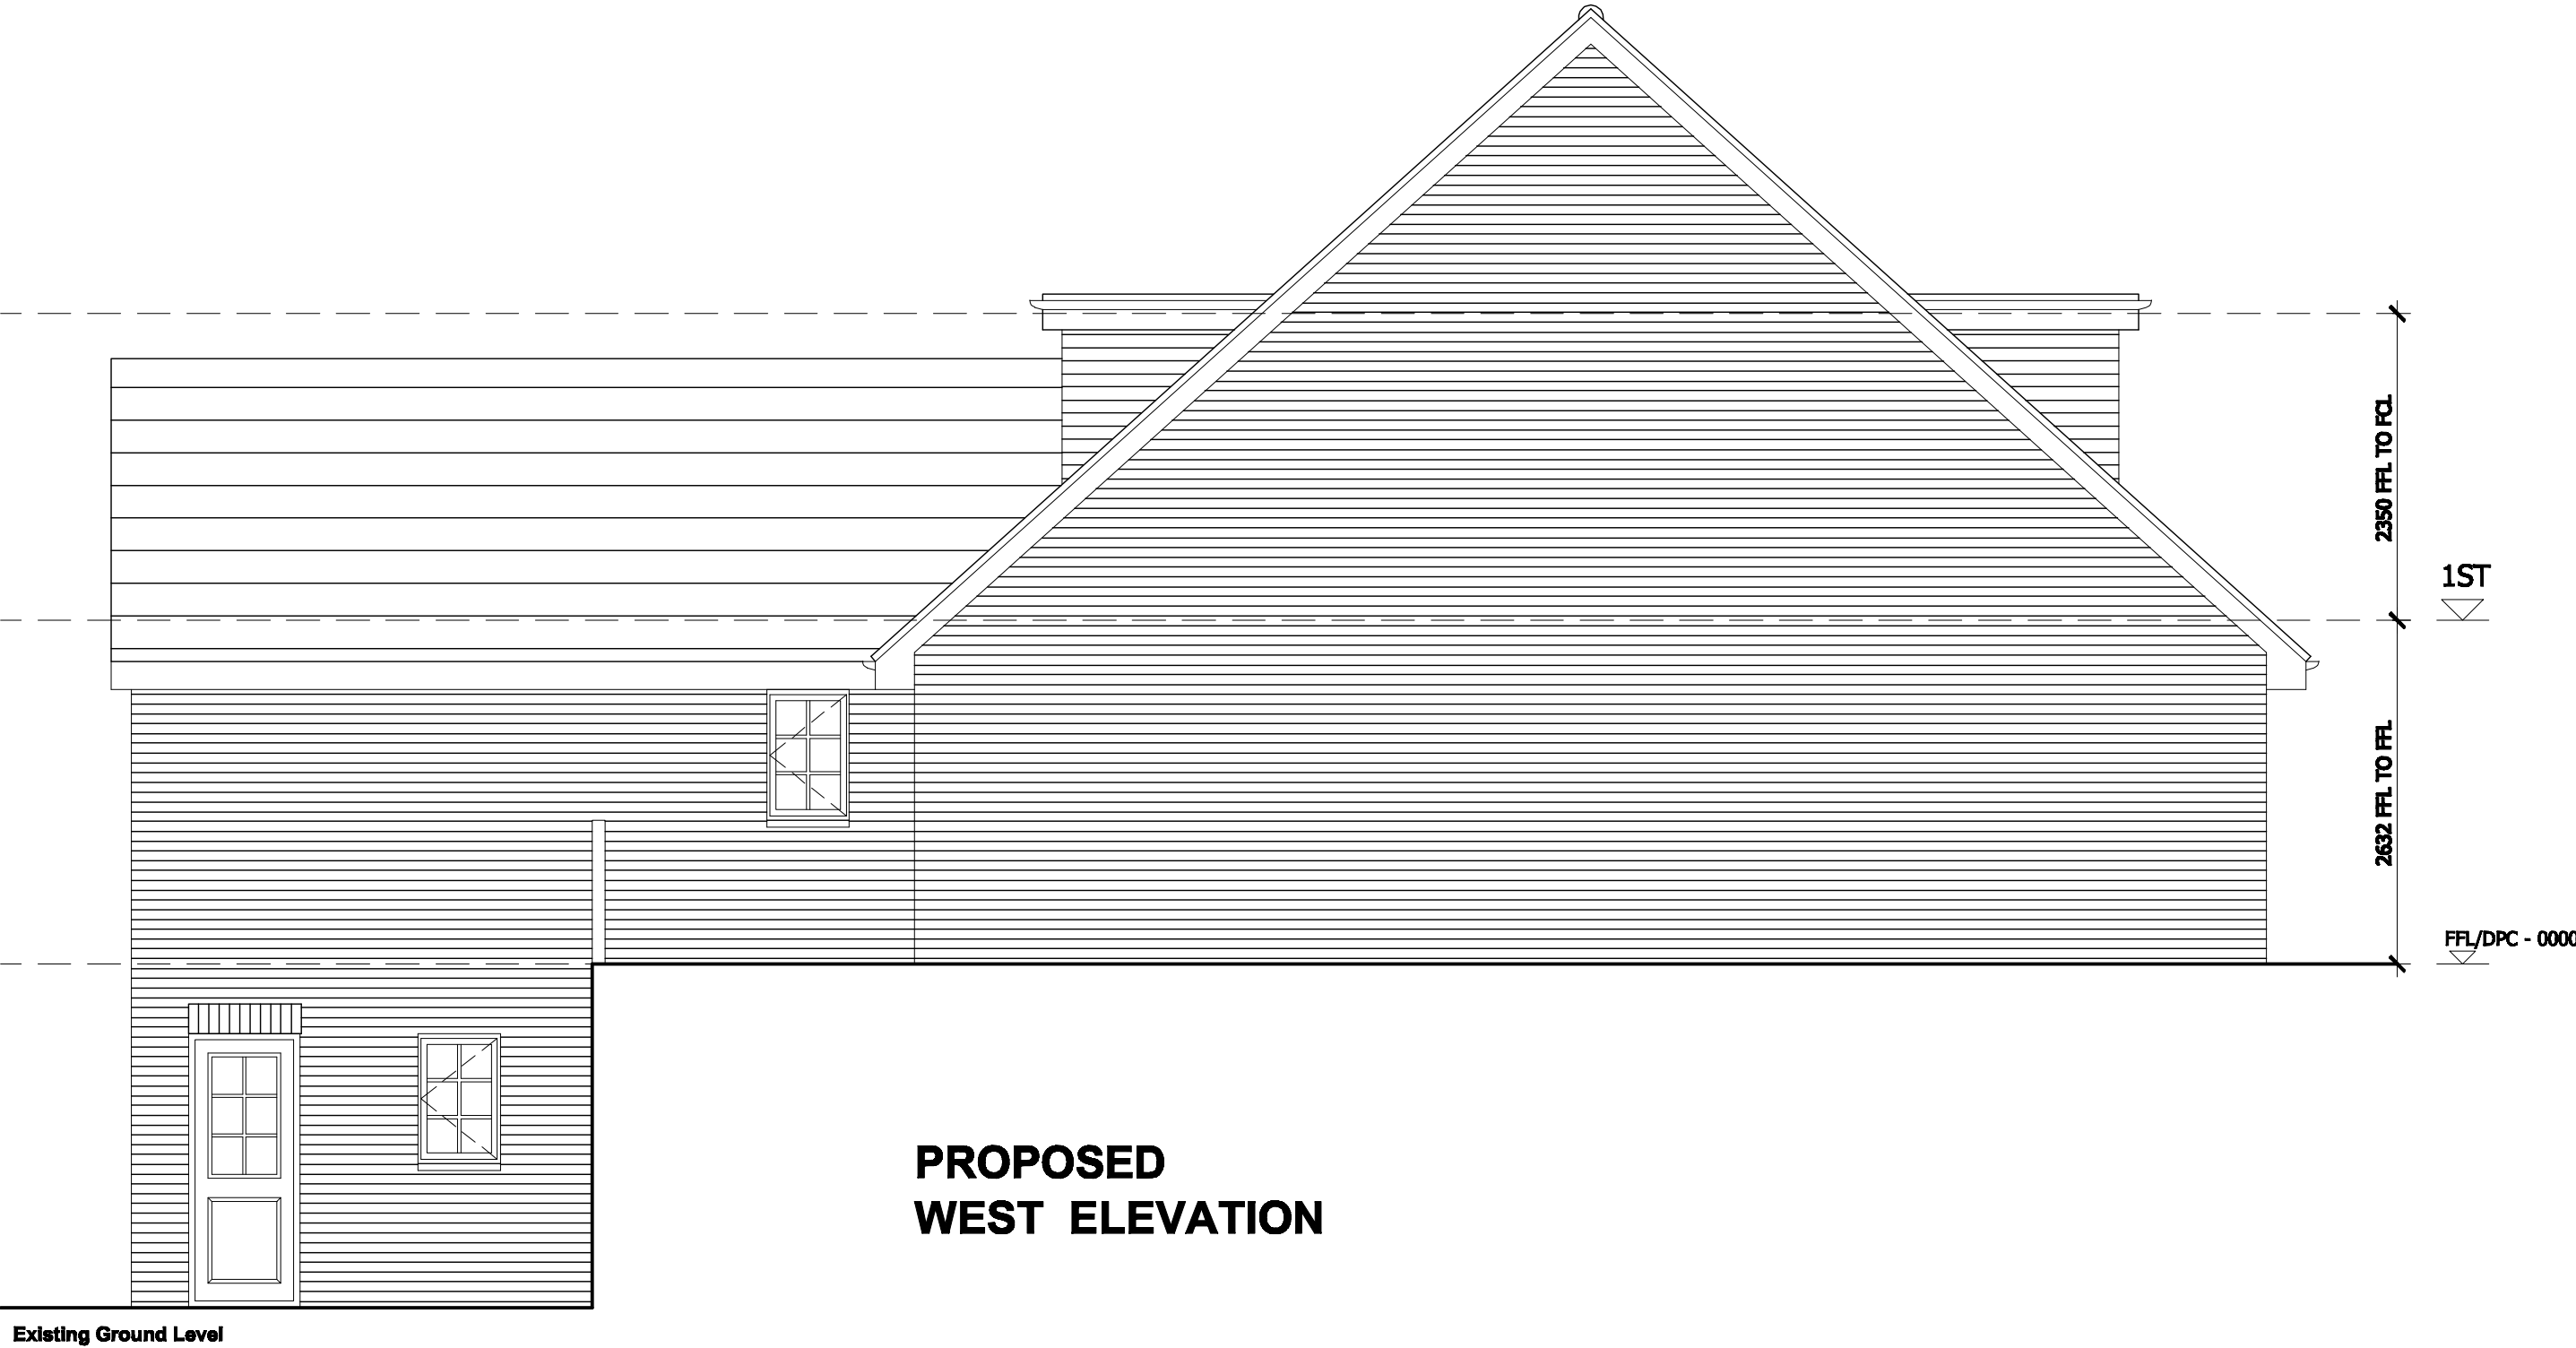


PROPOSED
WEST ELEVATION



PROPOSED
NORTH ELEVATION



PROPOSED
EAST ELEVATION

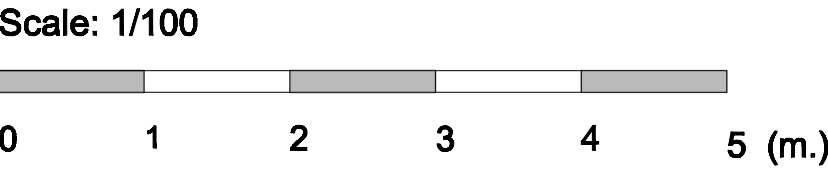

P1 - ISSUED FOR APPROVAL P2 - AMENDED IN ACCORDANCE WITH PLANNING P3 - ISSUED FOR NON MATERIAL AMENDMENT P4 - AMENDED IN ACCORDANCE WITH PLANNING GUIDANCE	SCALE: 1:100 @ A3		CLIENT: Mr and Mrs Thamaraiselvan	
	DATE: SEP 2017		DRAWING: Proposed Elevations	
	PROJECT: 113 Severn Way, Tilehurst, Reading, RG30 4HW		No: PL_07	REV: P4