






LOCATION PLAN (110 BASINGSTOKE RD. OUTLINED IN RED)
1:500

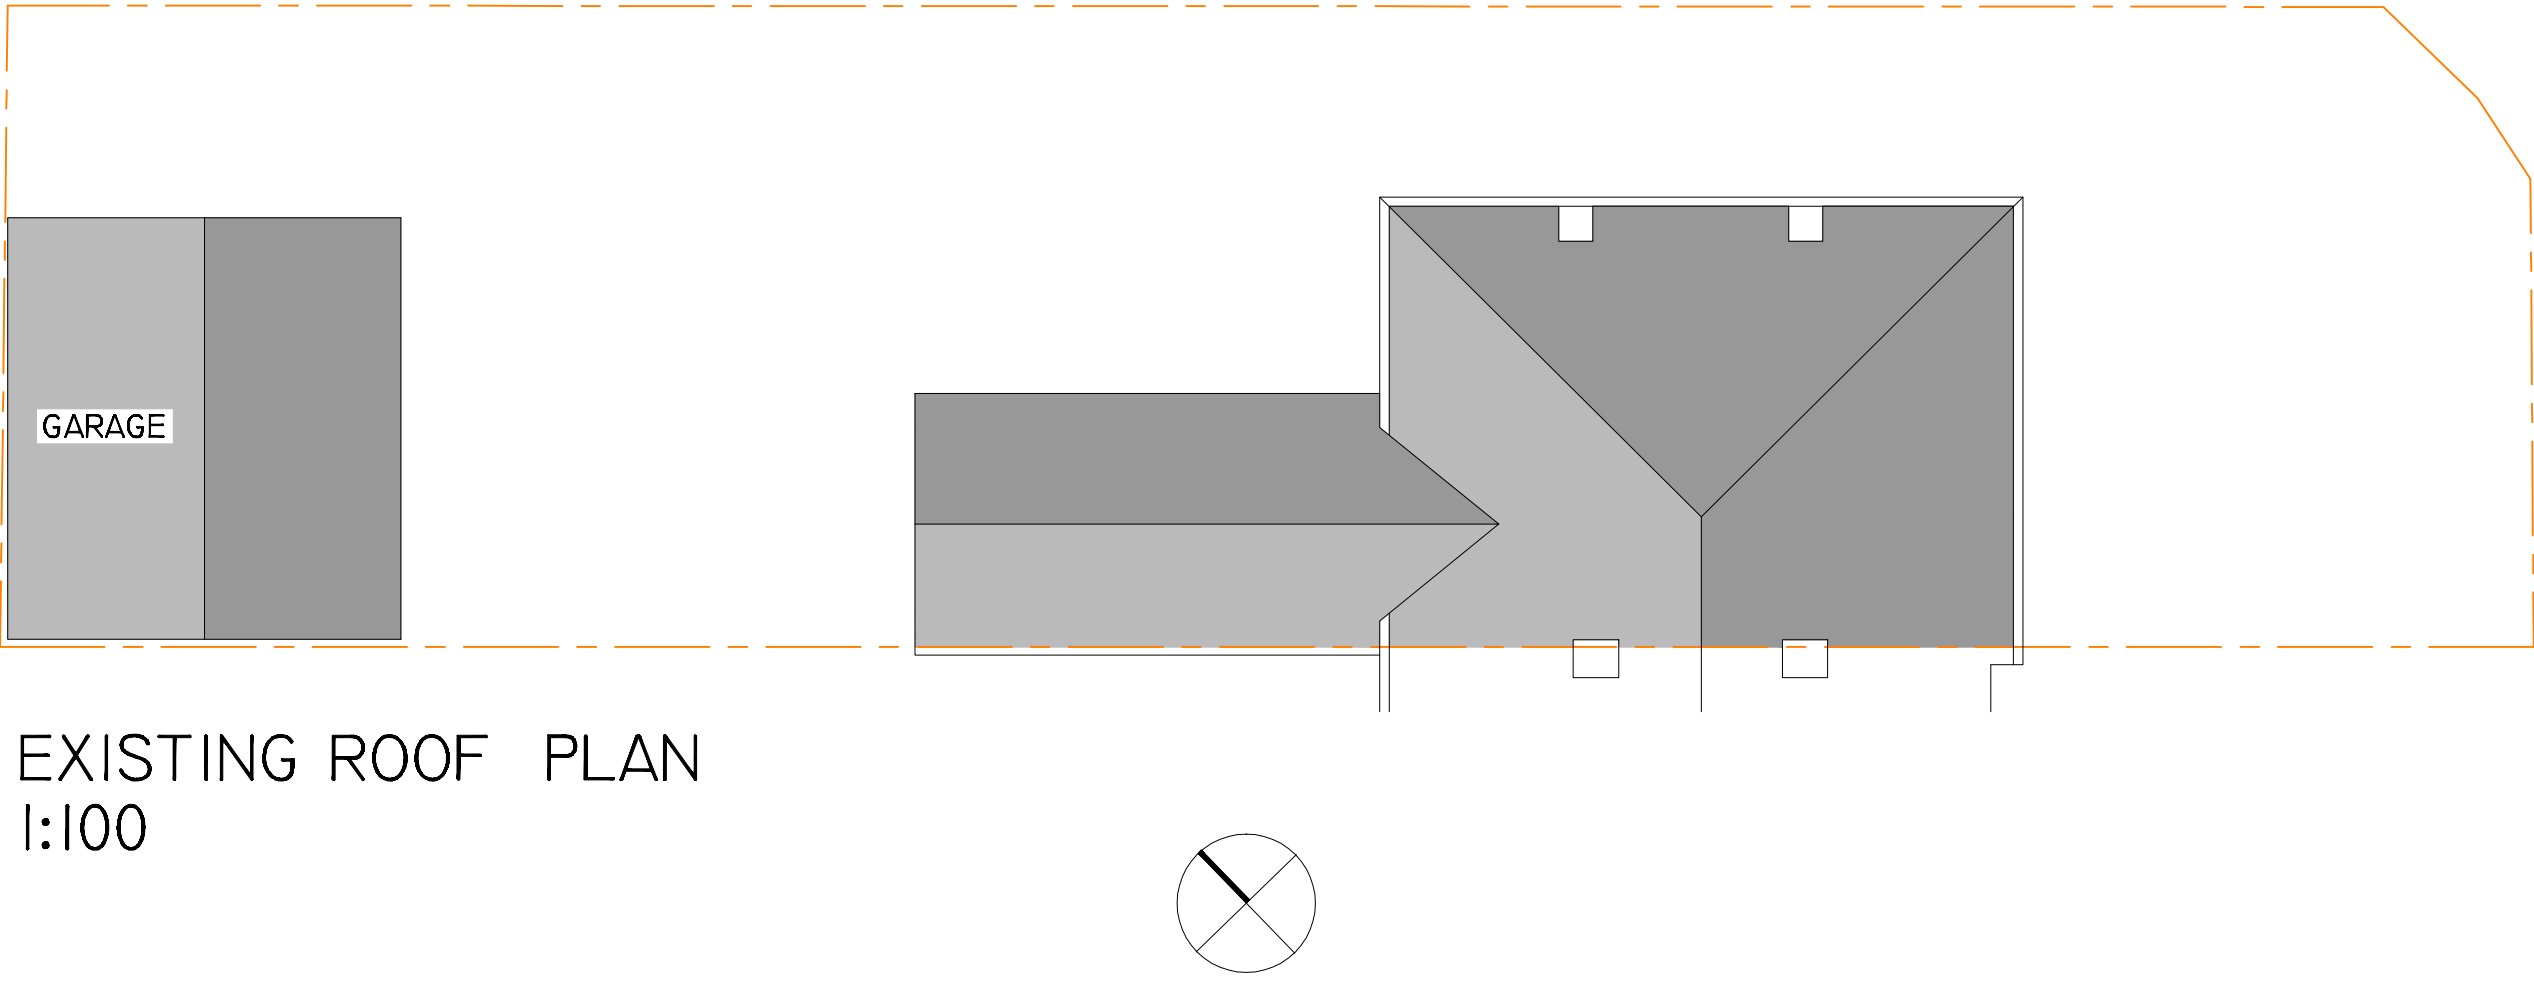


EXISTING ROOF PLAN
1:100

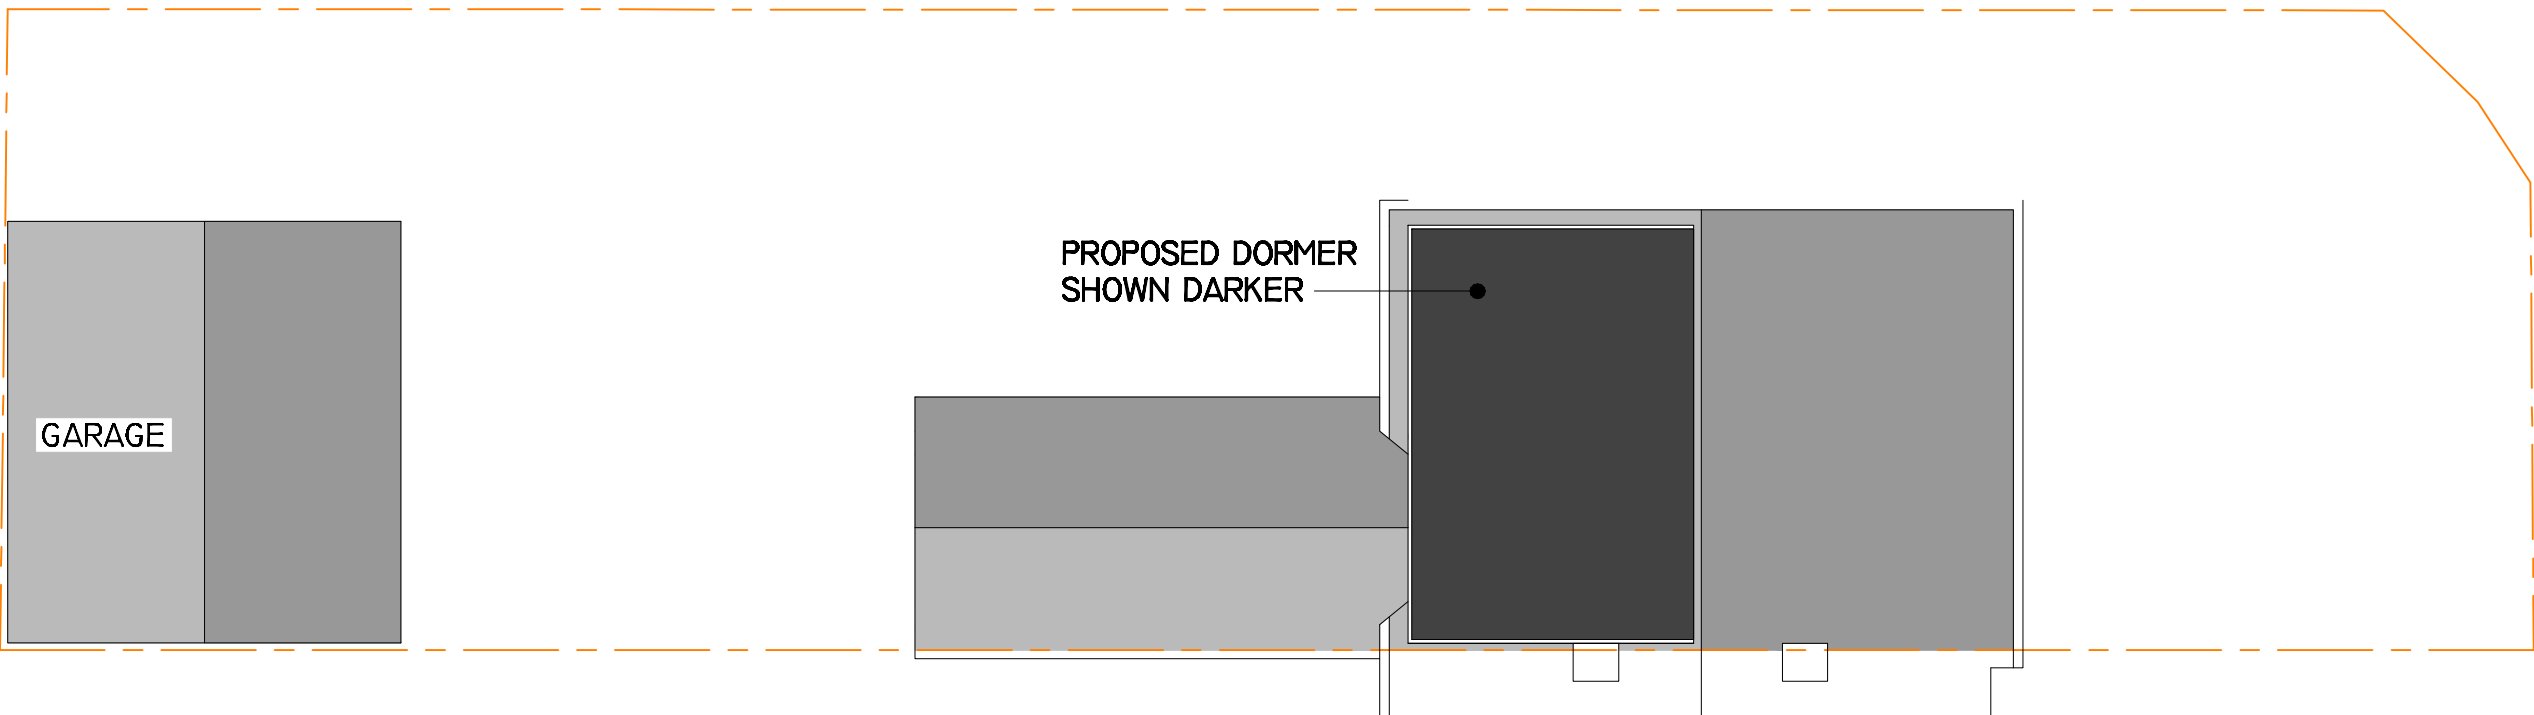


PROPOSED ROOF PLAN
1:100

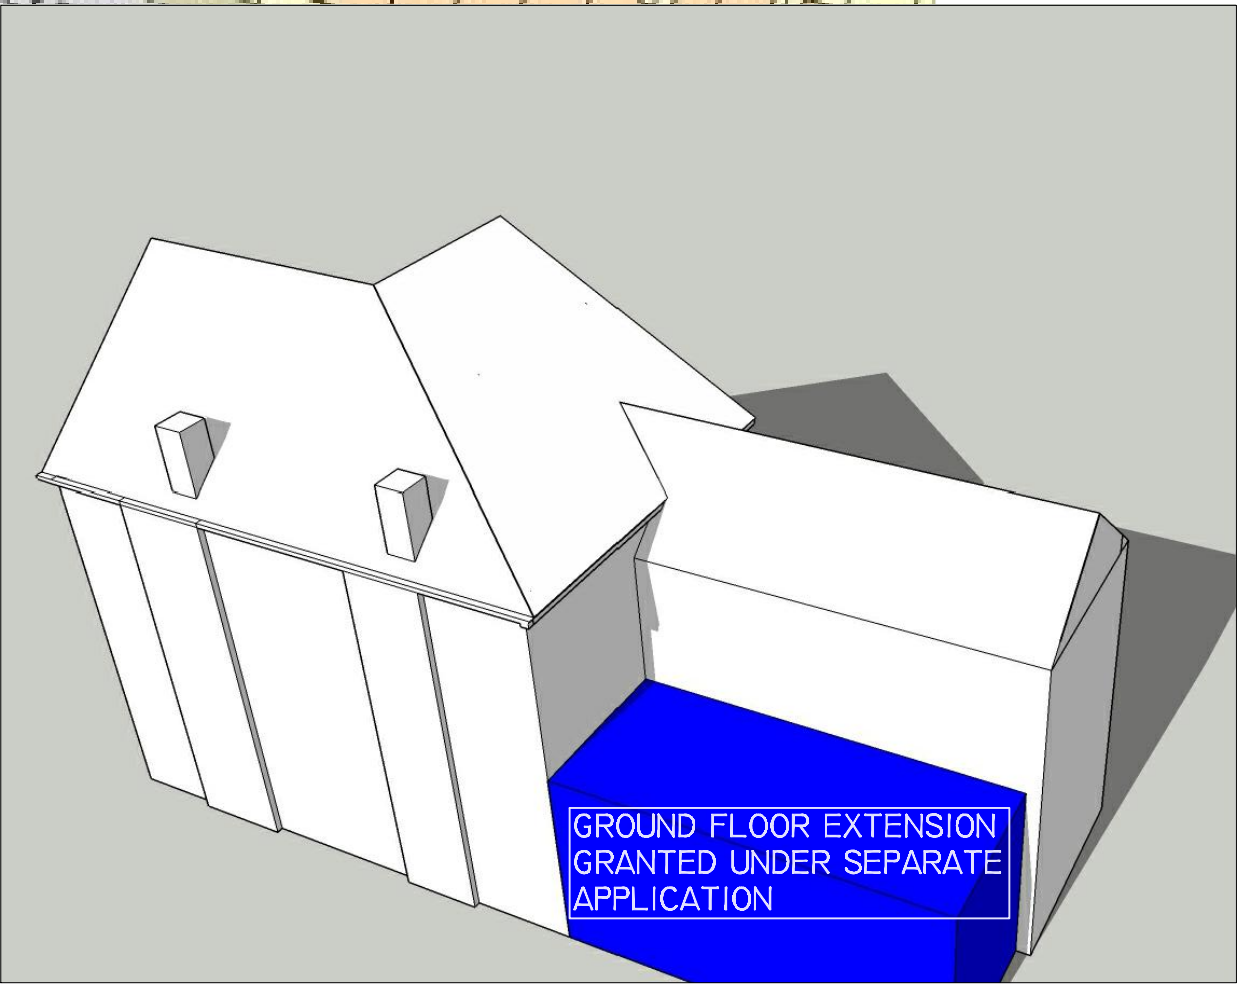

BIRDSEYE VIEW (NO EXTENSIONS)
(NOT TO SCALE)

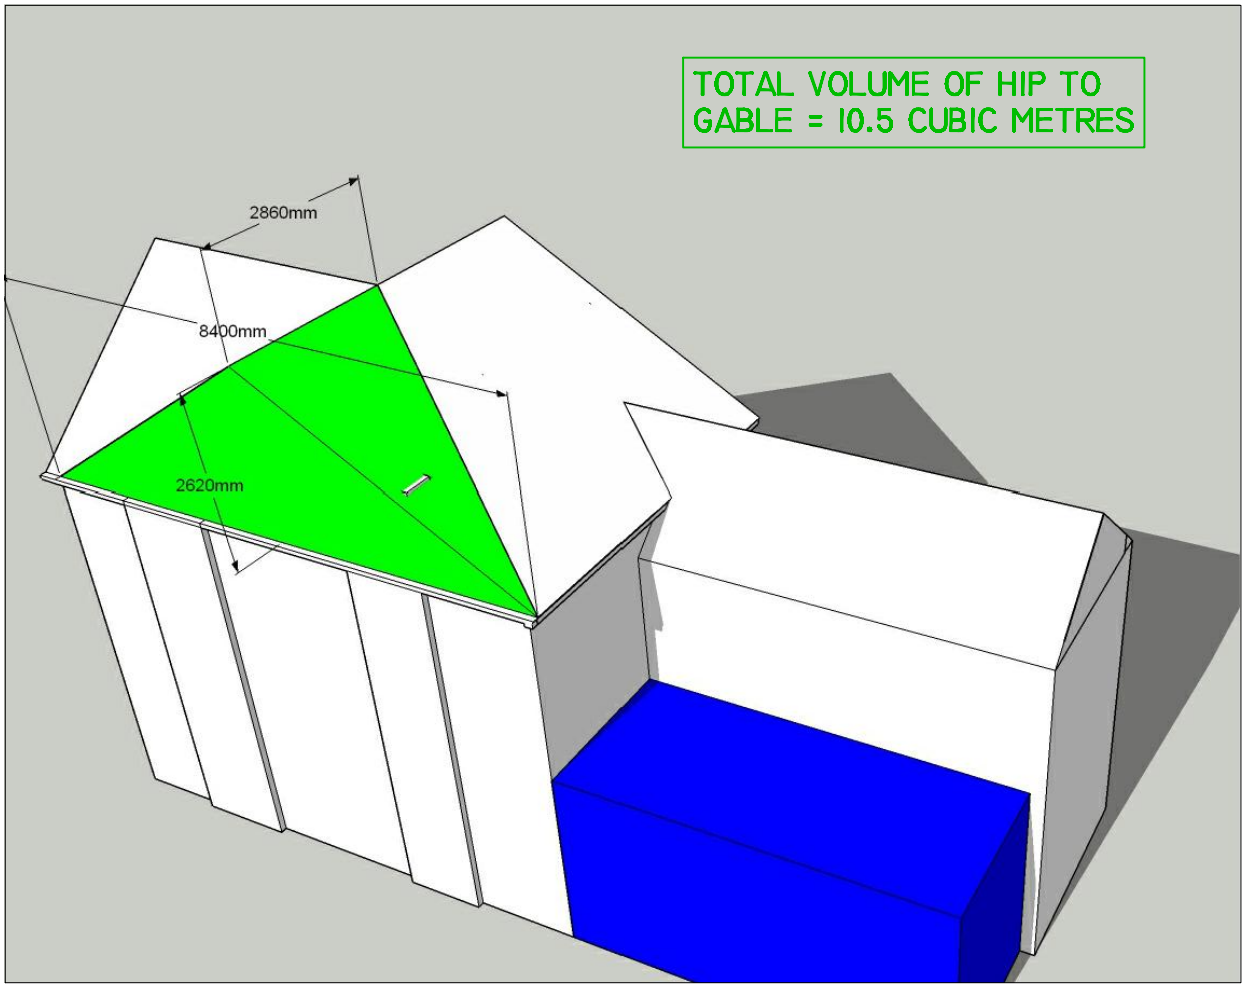

BIRDSEYE VIEW (HIP TO GABLE)
(N.T.S)

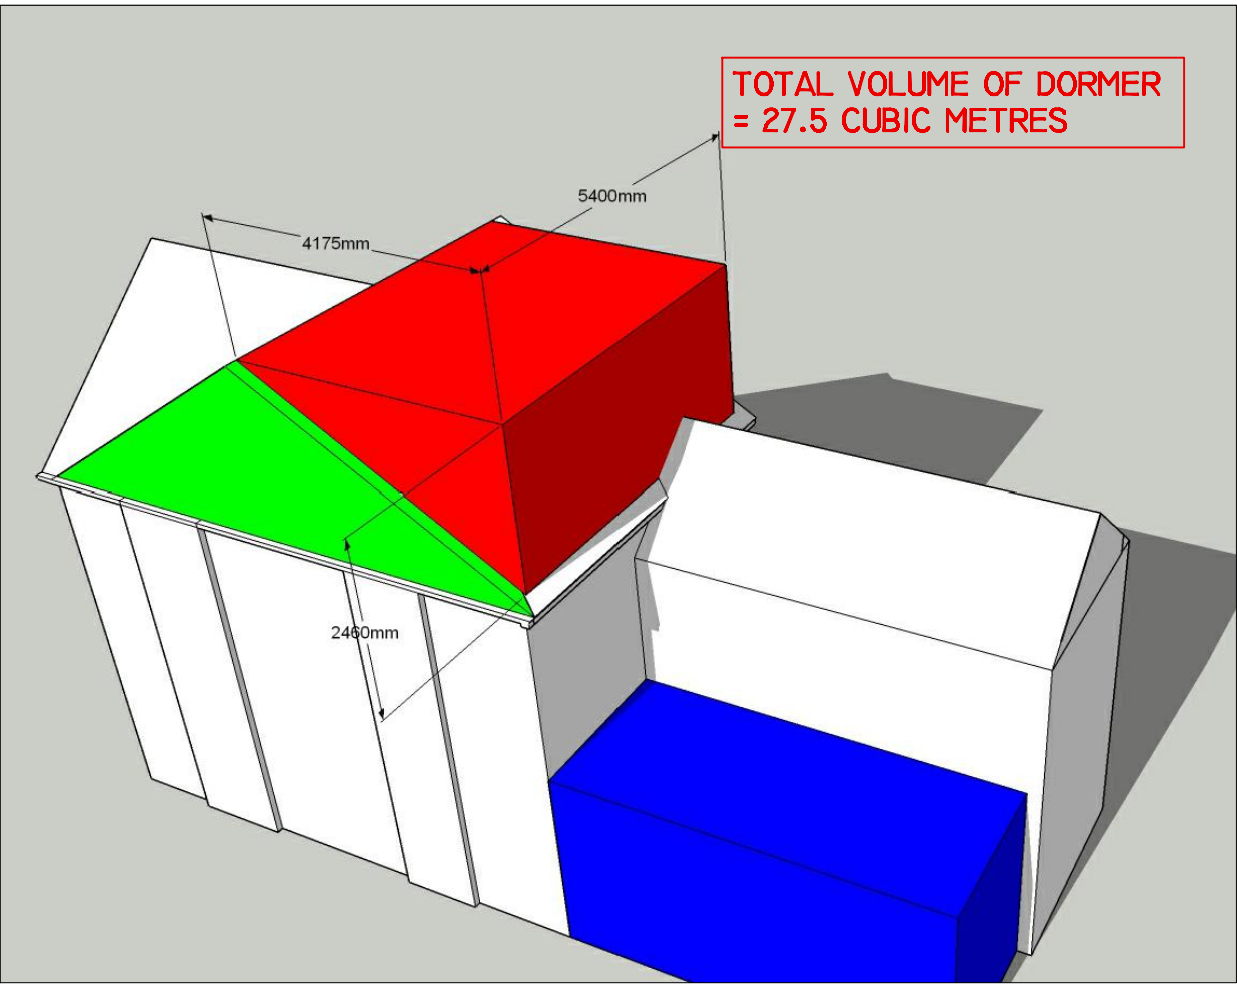

BIRDSEYE VIEW (HIP TO GABLE & DORMER)
(N.T.S)

abcdetchdesignopqr

ISSUE STATUS PLANNING	PROJECT	110 BASINGSTOKE ROAD, READING, RG20ET			62 Mount View Road London W4 4JR Tel: 0208 340 2003 Fax: 0207 625 1109 info@etchdesign.com
	DRAWING	LOCATION, ROOF PLANS & VOLUME DIAGRAMS			
	DRAWING No.	ED/110BR/CL RF 01	DRAWN BY	MC	
	DATE	MAR 18	SCALE	AS MARKED	