


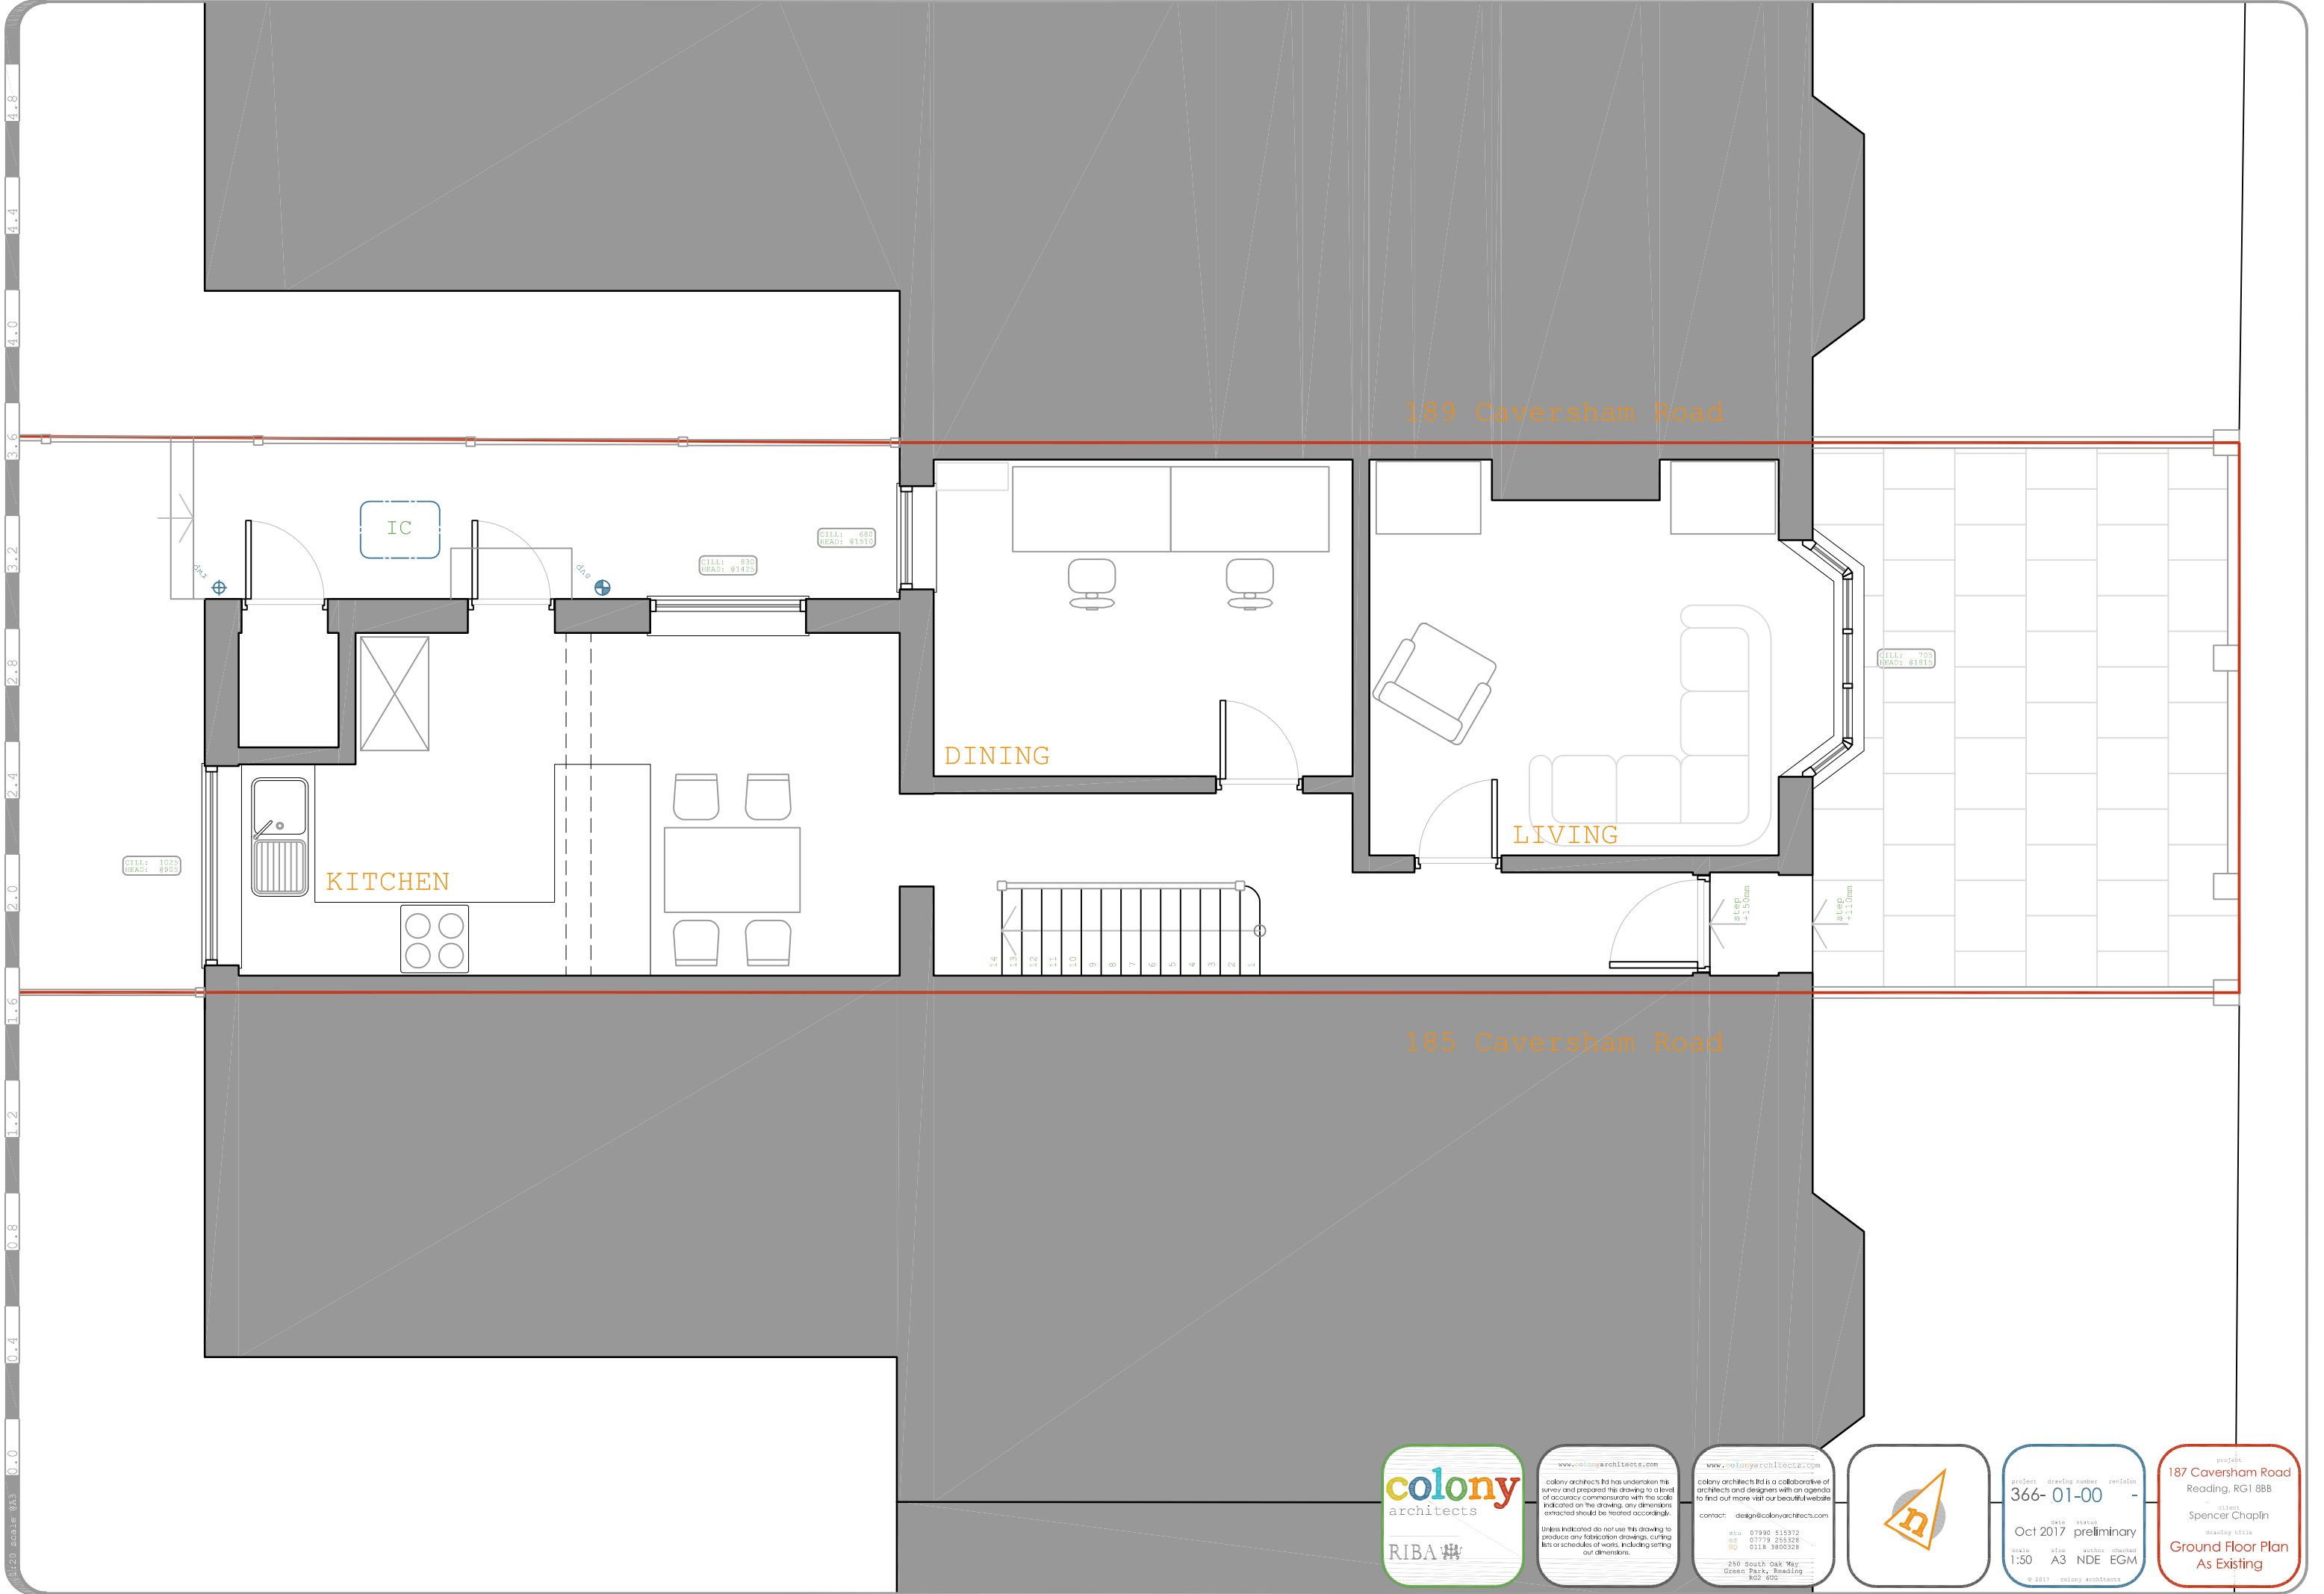


www.colonyarchitects.com
colony architects ltd has undertaken the survey and prepared this drawing to a level of accuracy commensurate with the scale indicated on the drawing. any dimensions extracted should be treated accordingly.
Unless indicated do not use this drawing to produce any fabrication drawings, cutting lists or schedules of works including setting out dimensions.

www.colonyarchitects.com
colony architects ltd is a collaborative of architects and designers with an agenda to find out more visit our beautiful website
contact: design@colonyarchitects.com
stu 07990 515372
ed 07779 255328
hq 0118 3600328
250 South Oak Way
Green Park, Reading
RG2 6DQ



project	drawing number	revision
366-	01-00	-
date	status	
Oct 2017	preliminary	
scale	size	author checked
1:50	A3	NDE EGM
© 2017 colony architects		

project
187 Caversham Road
Reading, RG1 8BB
client
Spencer Chaplin
drawing title
Ground Floor Plan
As Existing

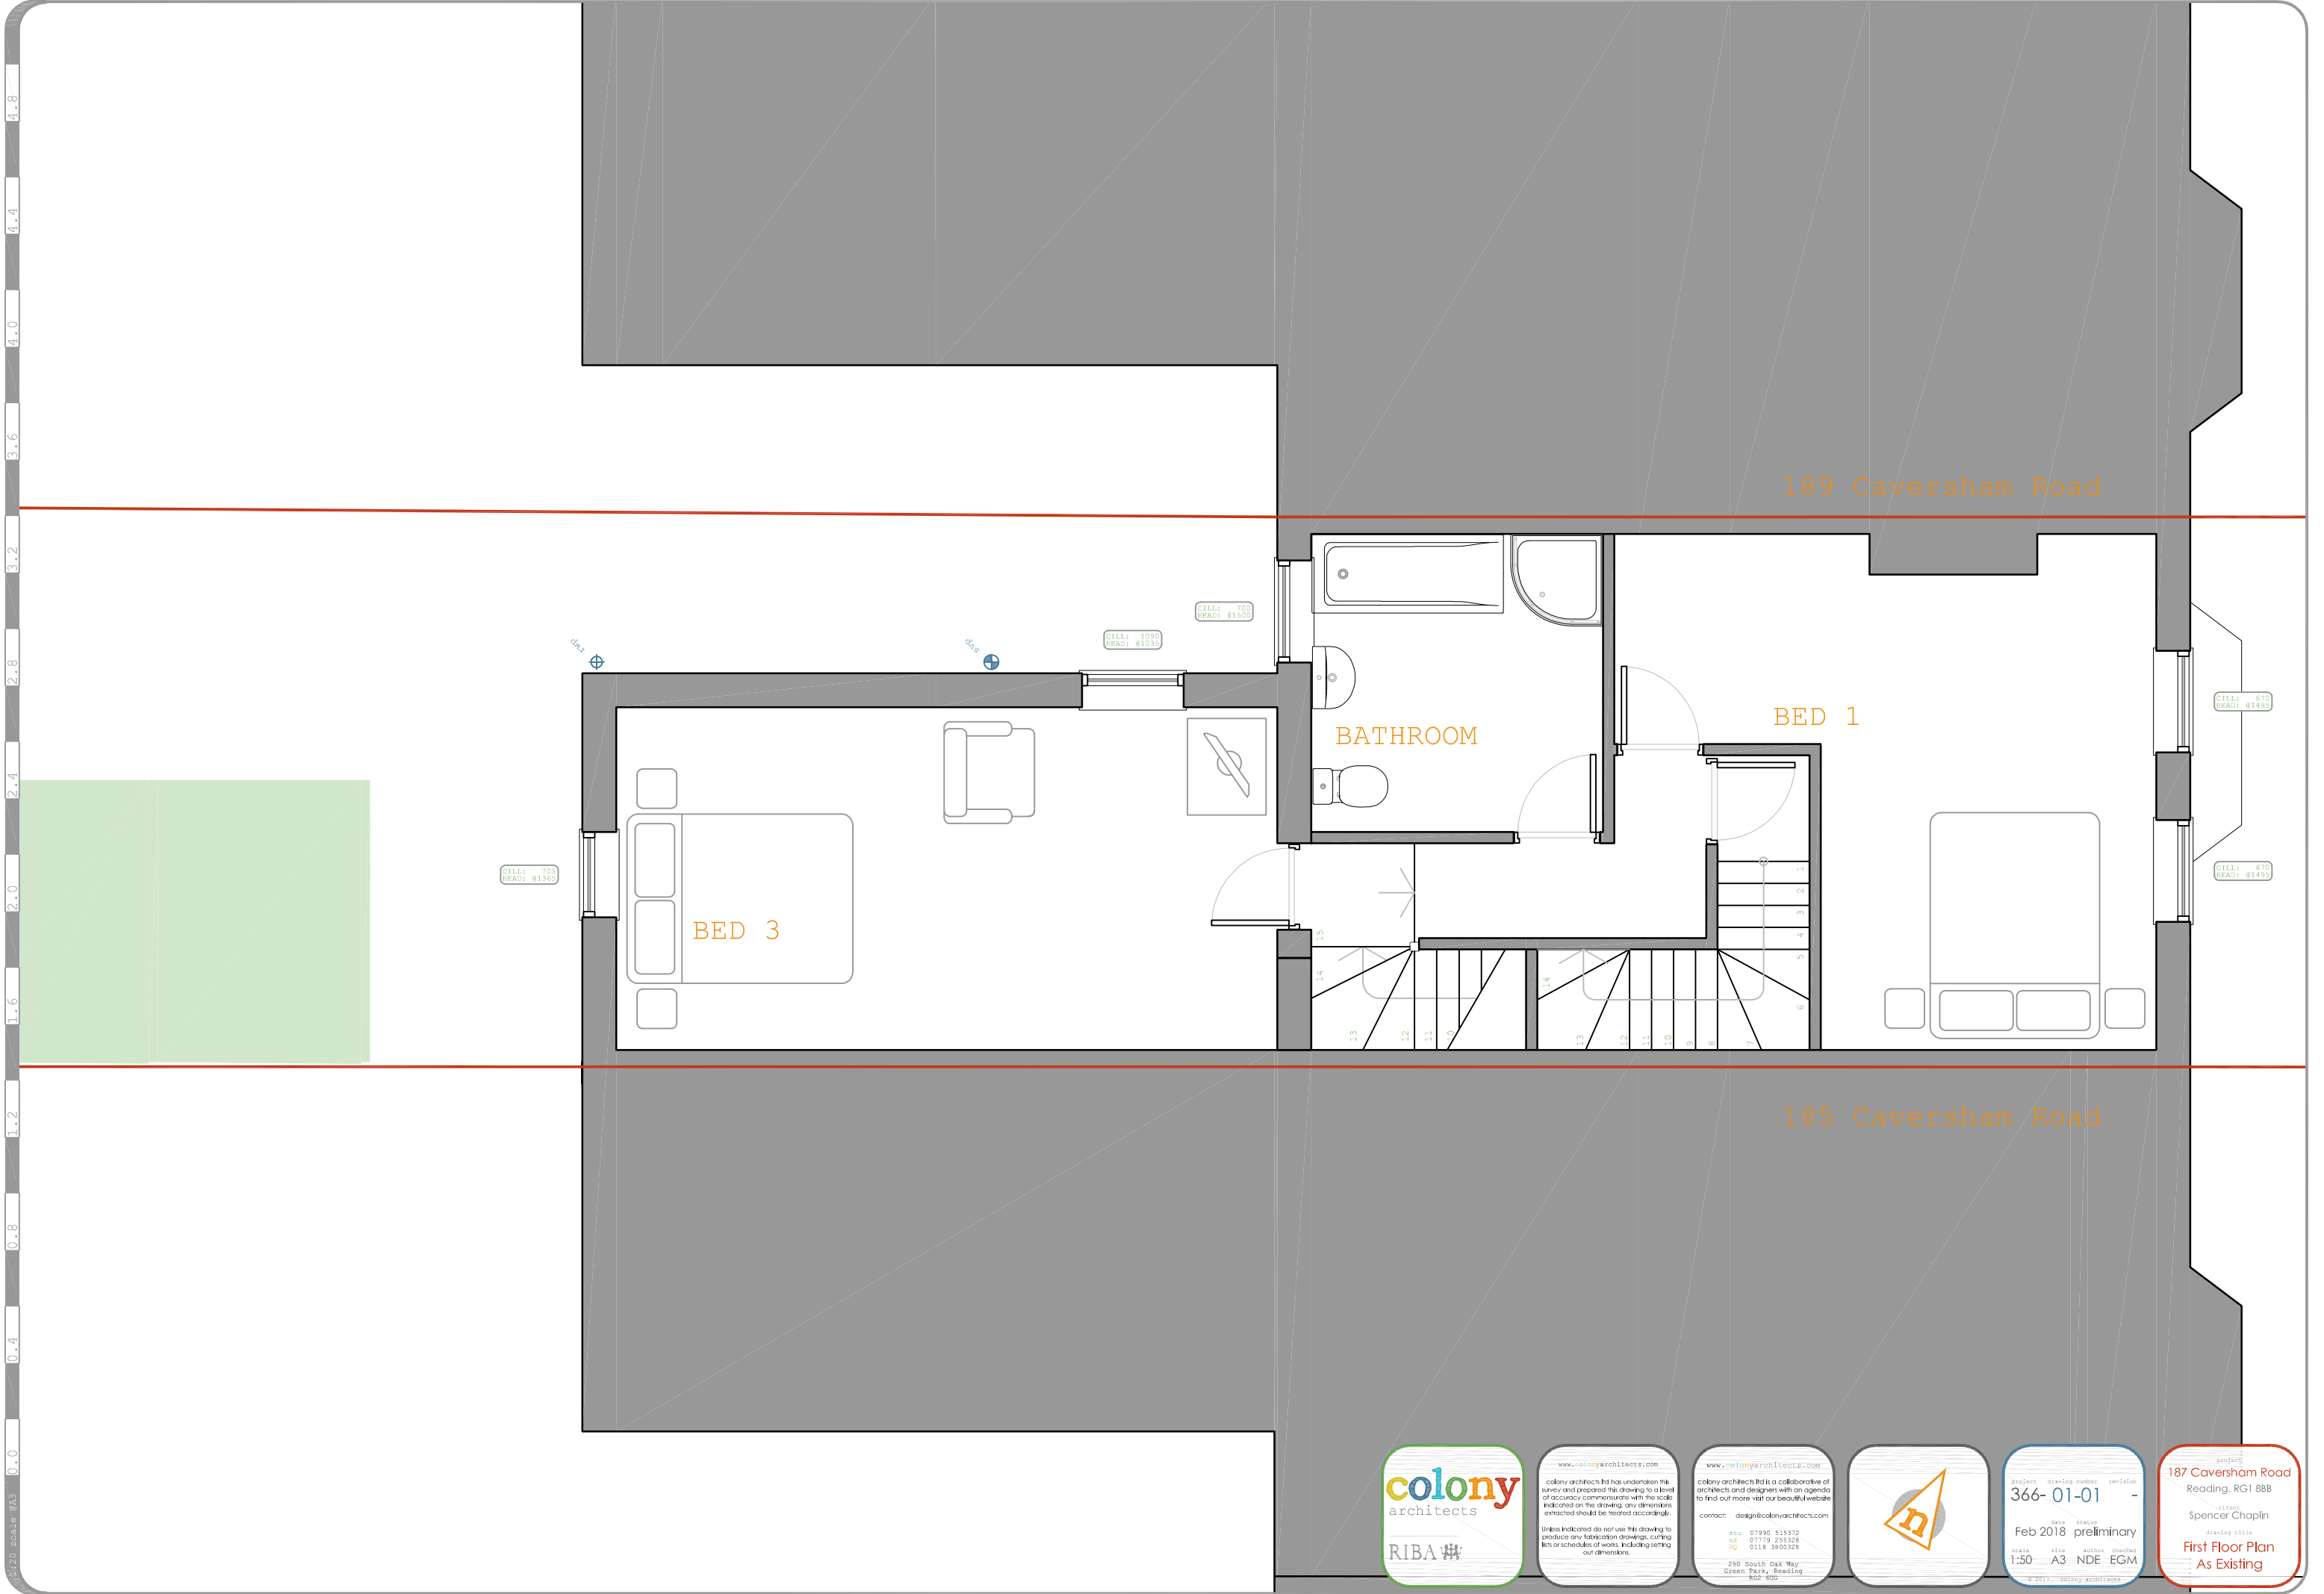

colony architects ltd has undertaken the survey and prepared this drawing to a level of accuracy commensurate with the scale indicated on the drawing. any dimensions extracted should be treated accordingly.

Unless indicated do not use this drawing to produce any fabrication drawings, cutting lists or schedules of works including setting out dimensions.

colony architects ltd is a collaborative of architects and designers with an agenda to find out more visit our beautiful website

contact: design@colonyarchitects.com

stu 07990 515372
ed 07779 255328
hq 0118 3600328

250 South Oak Way
Green Park, Reading
RG2 6DQ




project	drawing number	revision
366-	01-01	-
date	Feb 2018	status
scale	1:50	author
size	A3	checked
	NDE	EGM

© 2017 colony architects

187 Caversham Road
Reading, RG1 8BB

client
Spencer Chaplin

drawing title
First Floor Plan
As Existing

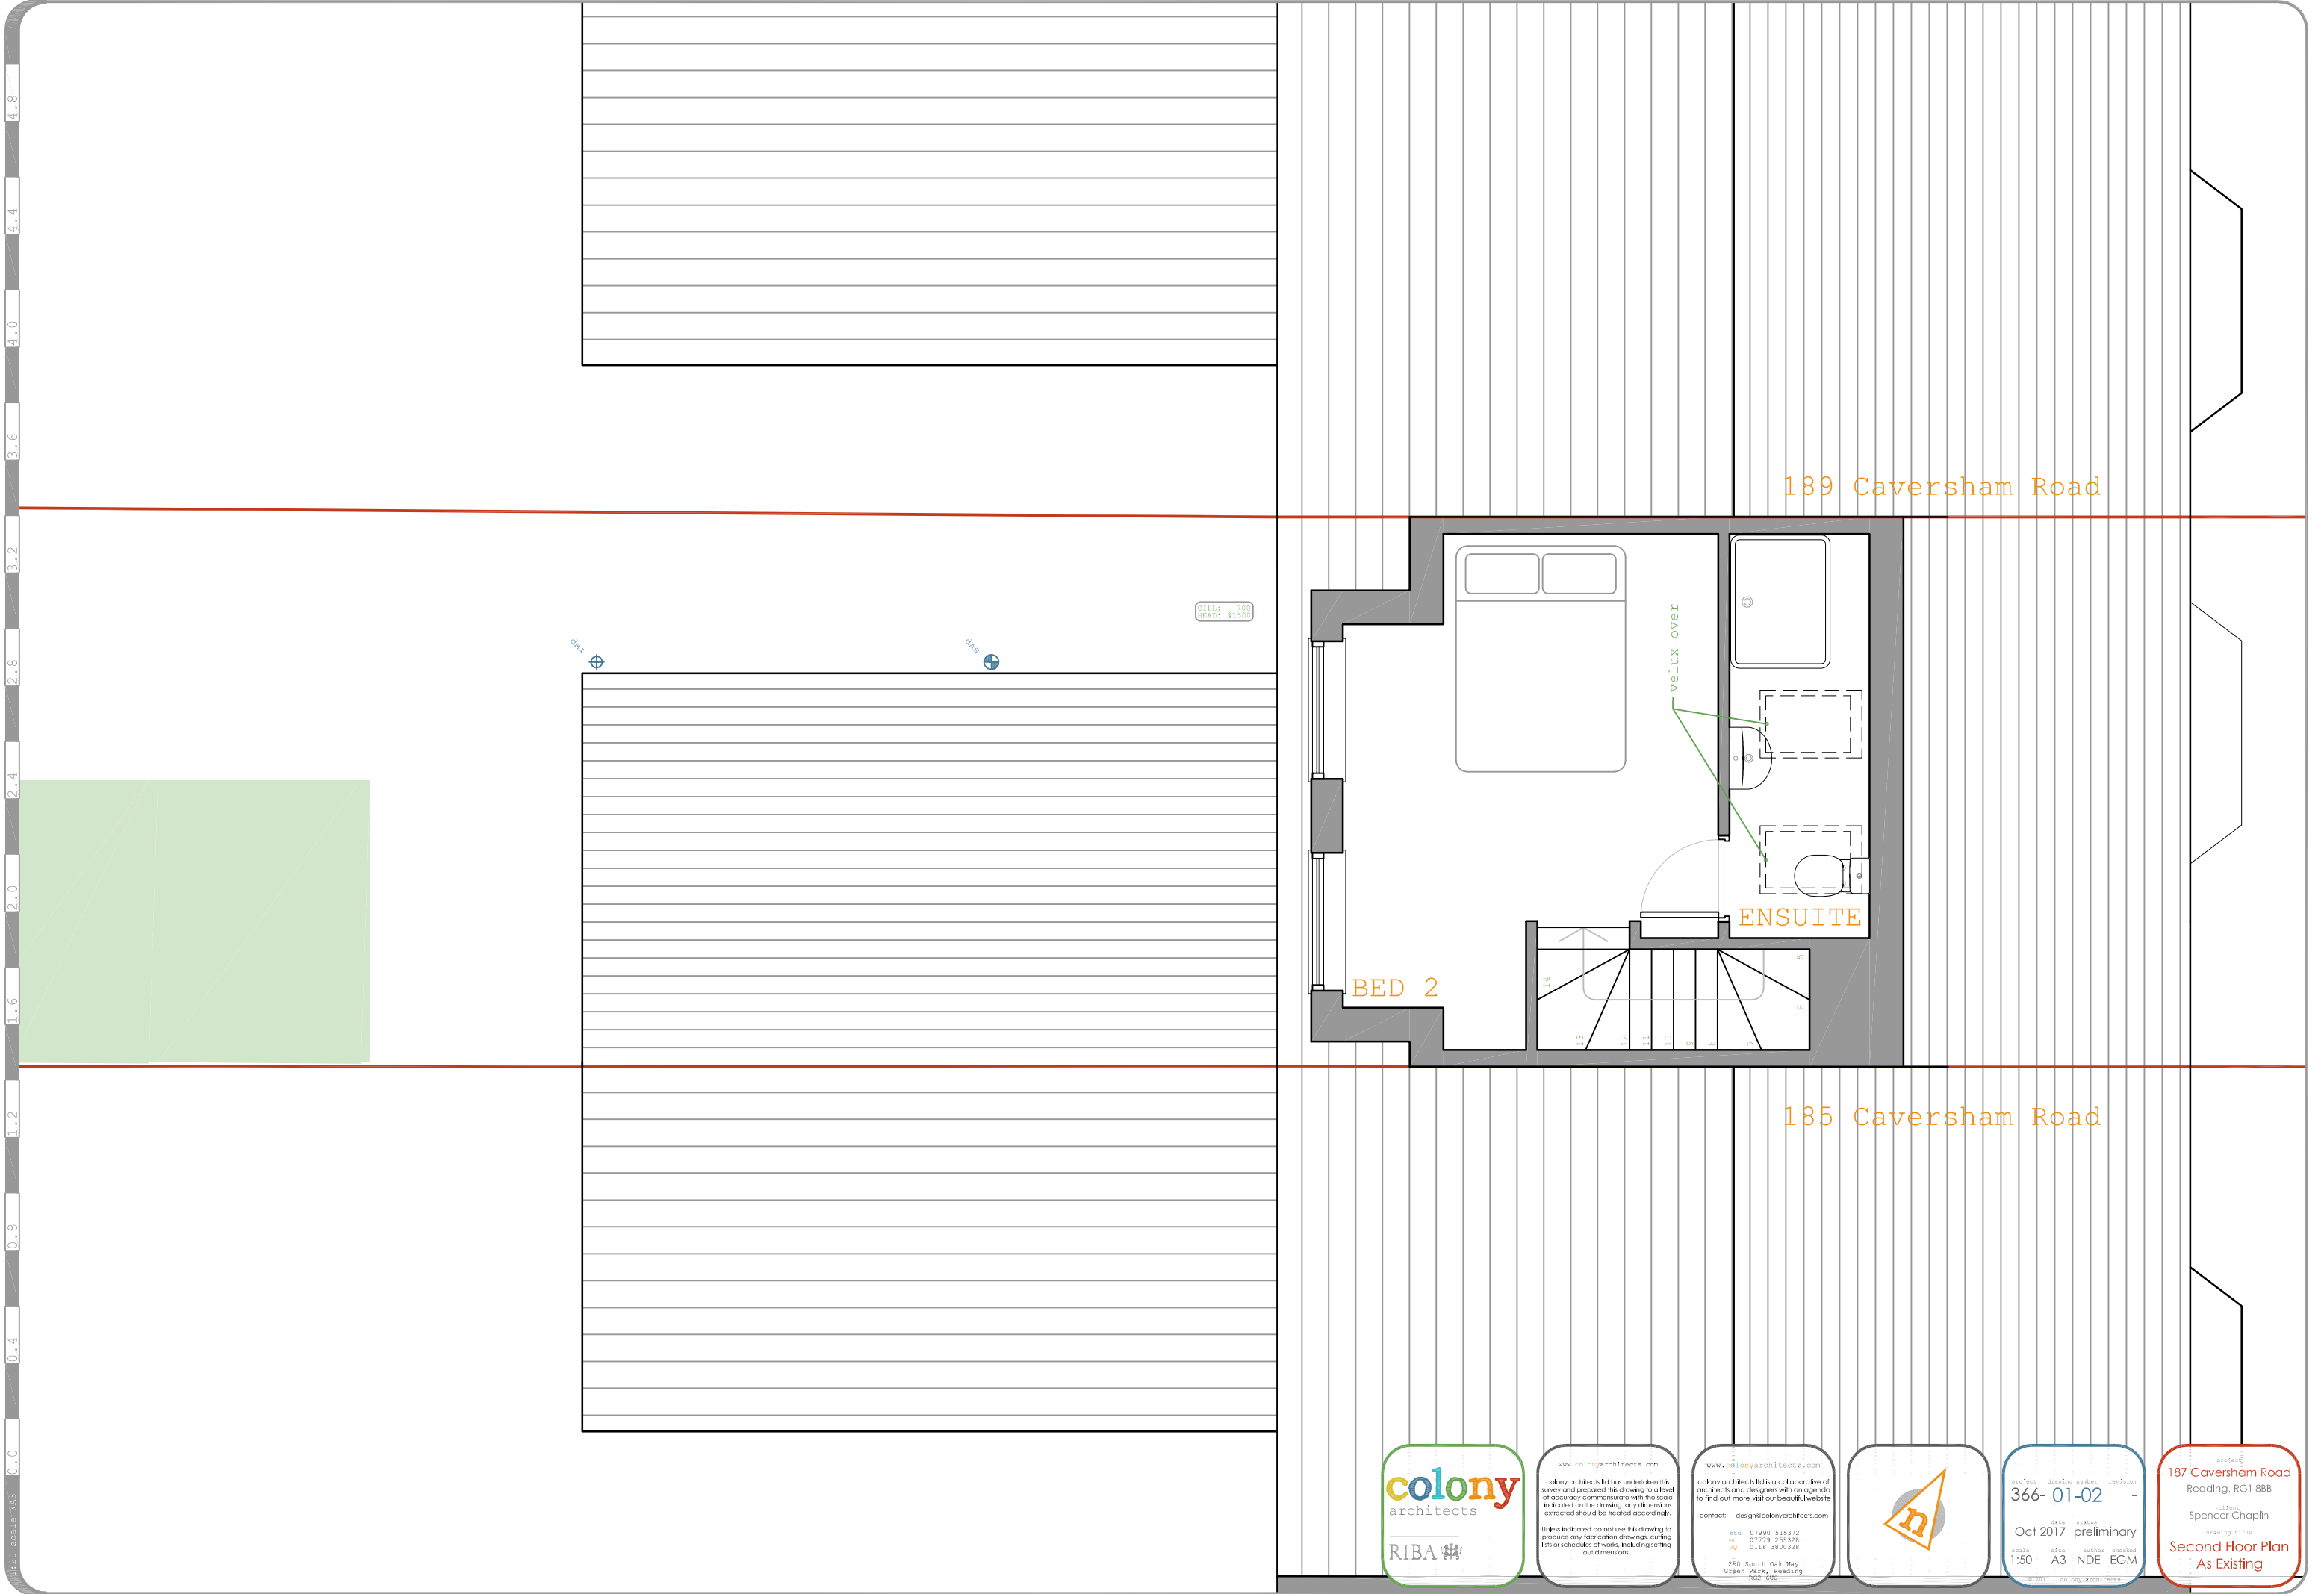

www.colonyarchitects.com

colony architects ltd has undertaken the survey and prepared this drawing to a level of accuracy commensurate with the scale indicated on the drawing. any dimensions extracted should be treated accordingly.

Unless indicated do not use this drawing to produce any fabrication drawings, cutting lists or schedules of works including setting out dimensions.

www.colonyarchitects.com

colony architects ltd is a collaborative of architects and designers with an agenda to find out more visit our beautiful website

contact: design@colonyarchitects.com

stu 07990 515372
ed 07779 255328
td 0118 3600328

280 South Oak Way
Green Park, Reading
RG2 6DQ



project drawing number revision
366- 01-02 -

date status
Oct 2017 preliminary

scale size author checked
1:50 A3 NDE EGM

© 2017 colony architects

project
187 Caversham Road
Reading, RG1 8BB

client
Spencer Chaplin

drawing title
Second Floor Plan
As Existing



185 CAVERSHAM ROAD

187 CAVERSHAM ROAD

189 CAVERSHAM ROAD

189 CAVERSHAM ROAD

187 CAVERSHAM ROAD

185 CAVERSHAM ROAD

FRONT/NORTH ELEVATION

REAR/SOUTH ELEVATION




www.colonyarchitects.com
colony architects ltd has undertaken this survey and prepared this drawing to a level of accuracy commensurate with the scale indicated on the drawing. any dimensions extracted should be treated accordingly.
Unless indicated do not use this drawing to produce any fabrication drawings, cutting lists or schedules of work, including setting out dimensions.

www.colonyarchitects.com
colony architects ltd is a collaborative of architects and designers with an agenda to find out more visit our beautiful website
contact: design@colonyarchitects.com
stu 07990 515372
ed 07779 255328
mq 0118 3800328
250 South Oak Way
Green Park, Reading
RG2 6UD

project	drawing number	revision
366-	01-04	-
date	status	
Oct 2017	preliminary	
scale	size	author checked
1:50	A3	NDE EGM
© 2017 colony architects		

project: 187 Caversham Road Reading, RG1 8BB
client: Spencer Chaplin
drawing title: Front and Rear Elevation As Existing

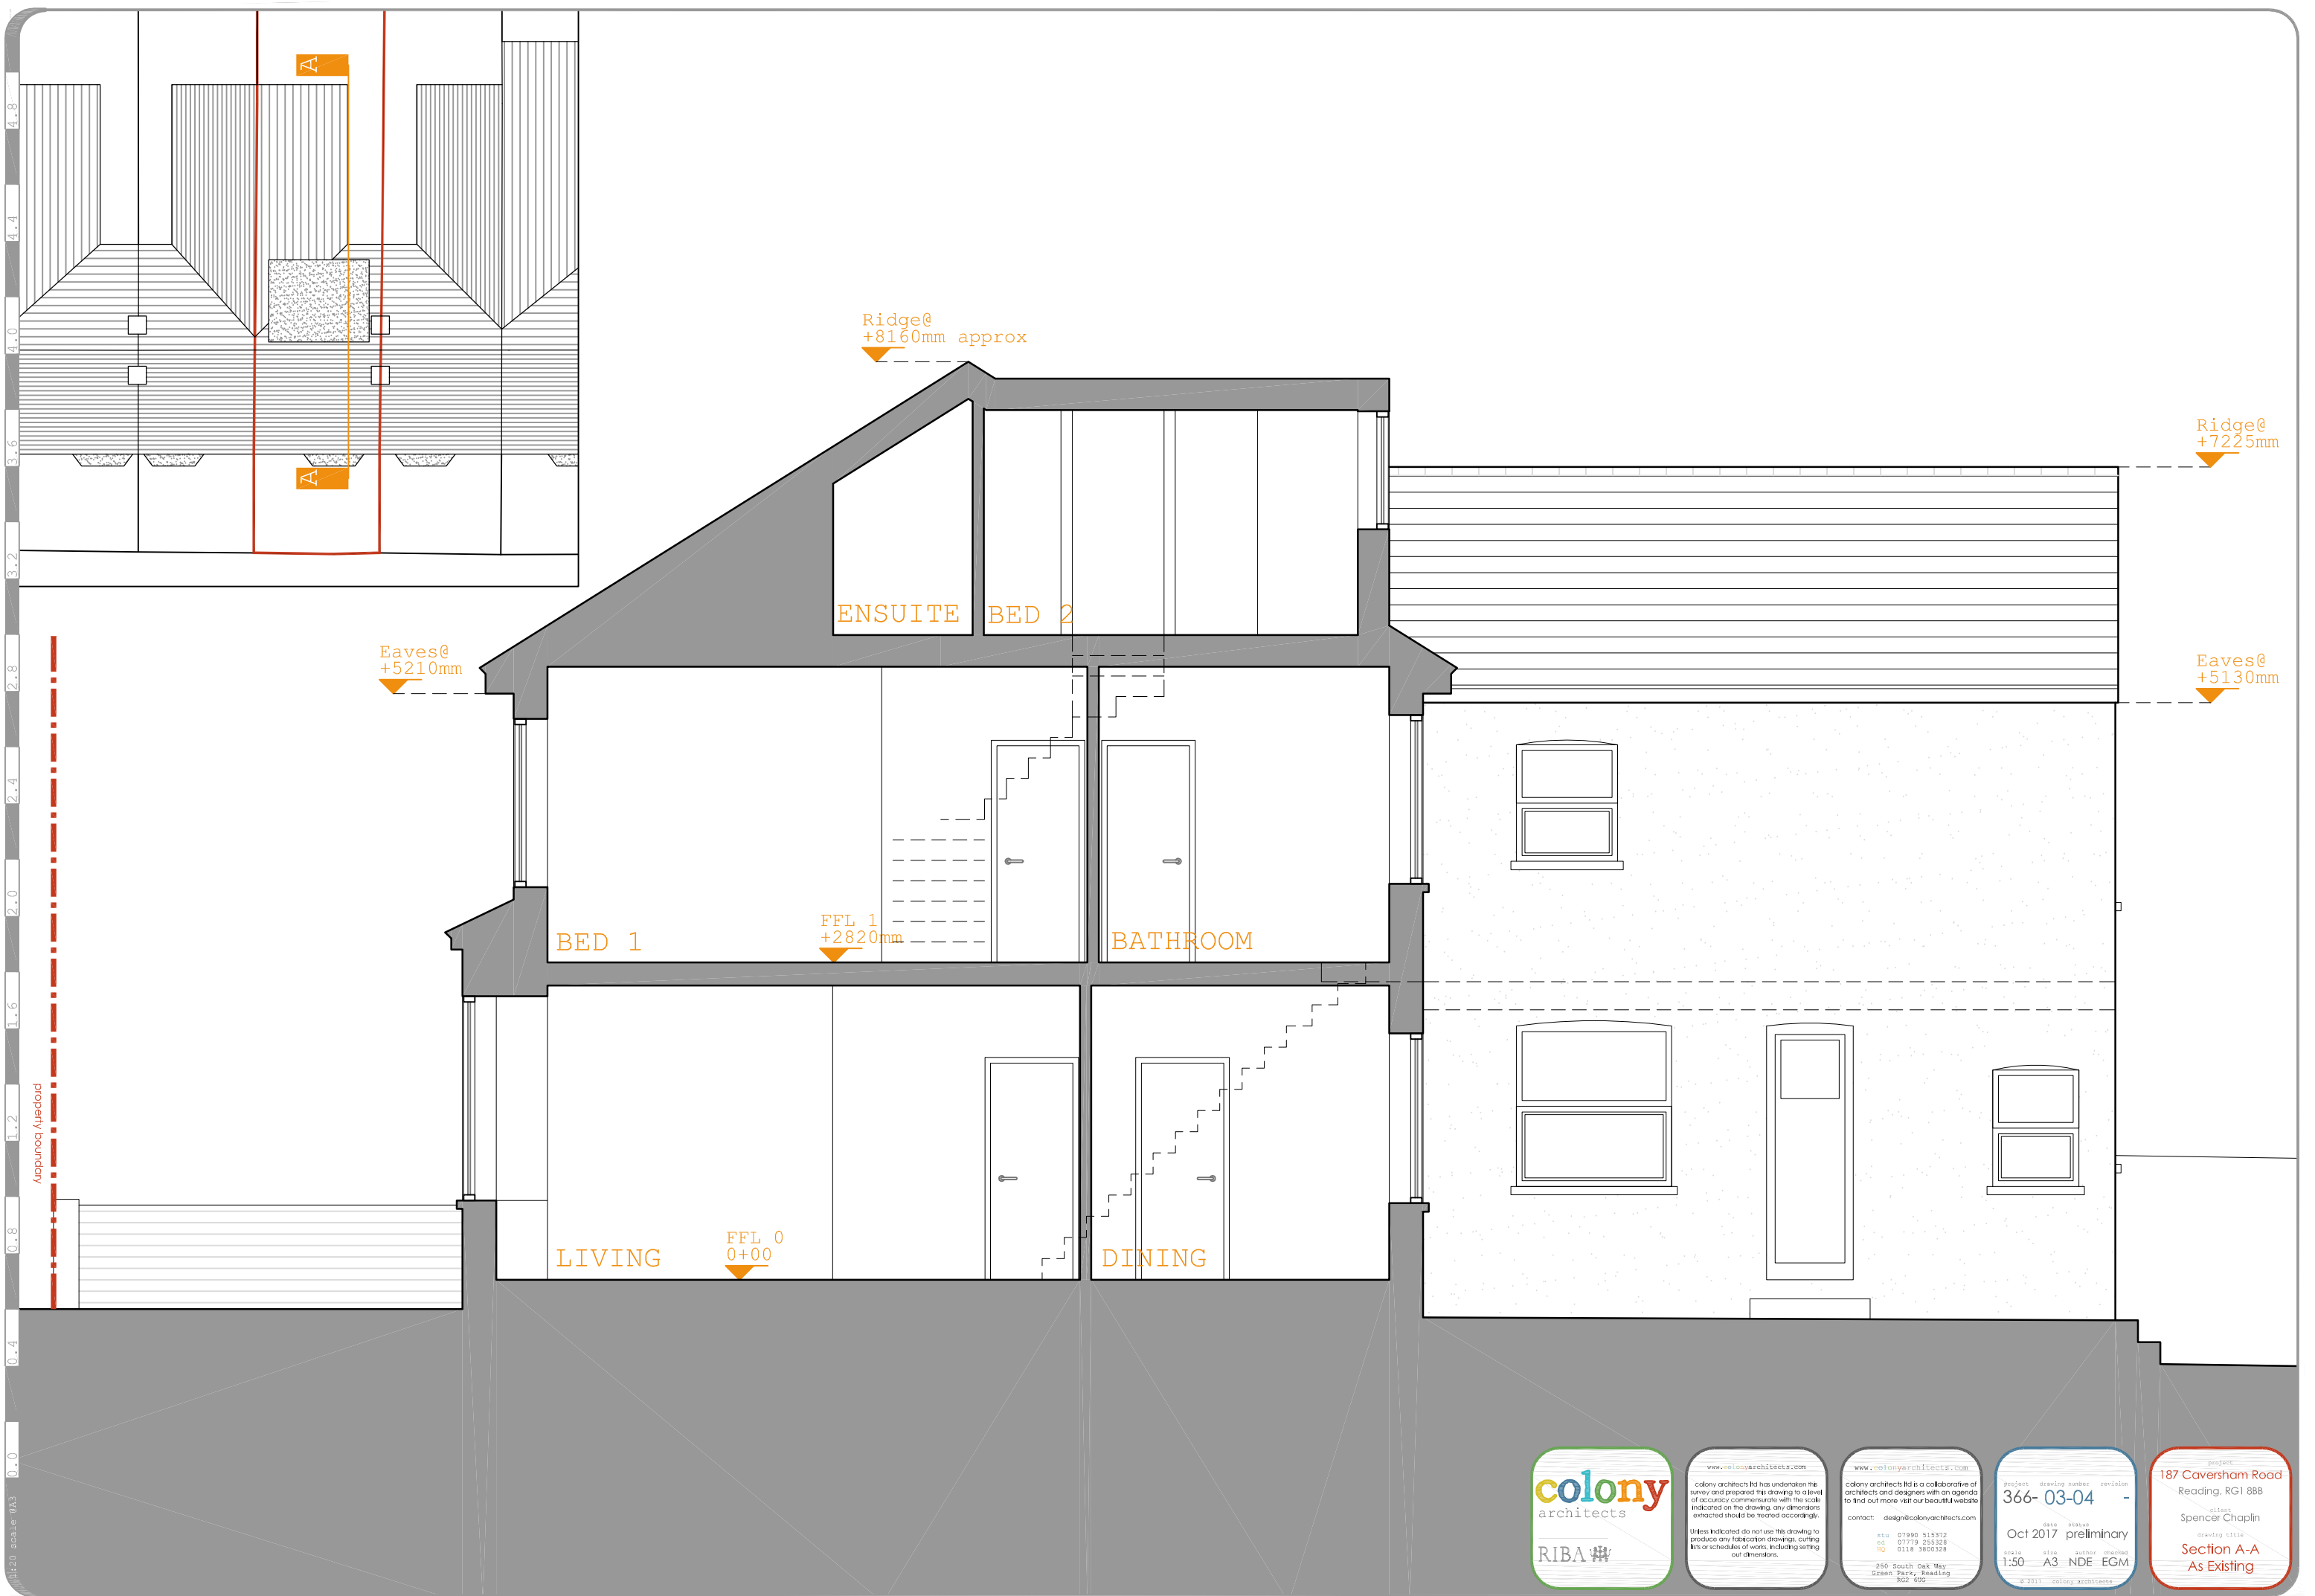

www.colonyarchitects.com

colony architects ltd has undertaken the survey and prepared this drawing to a level of accuracy commensurate with the scale indicated on the drawing. any dimensions extracted should be treated accordingly.

Unless indicated do not use this drawing to produce any fabrication drawings, cutting lists or schedules of works including setting out dimensions.

www.colonyarchitects.com

colony architects ltd is a collaborative of architects and designers with an agenda to find out more visit our beautiful website

contact: design@colonyarchitects.com

stu 07990 515372
ed 07779 255328
mq 0118 3800328

250 South Oak Way
Green Park, Reading
RG2 6UD

project drawing number revision
366- 03-04 -

date status
Oct 2017 preliminary

scale size author checked
1:50 A3 NDE EGM

© 2017 colony architects

project
187 Caversham Road
Reading, RG1 8BB

client
Spencer Chaplin

drawing title
Section A-A
As Existing