
 


Disclaimer:
THIS DRAWING MUST NOT BE SCALED UNLESS ISSUED FOR PLANNING PURPOSES.
ALL DIMENSIONS ARE TO BE VERIFIED PRIOR TO SETTING OUT, COMMENCING WORK, OR PRODUCTION OF FABRICATION DRAWINGS. REPORT ANY DISCREPANCIES TO THE SUPERVISING OFFICER IMMEDIATELY. DRAWINGS MARKED AS 'DRAFT' ARE FOR APPROVAL ONLY AND NOT ISSUED FOR CONSTRUCTION PURPOSES. COPYRIGHT ©

Rev	Description	By	Date

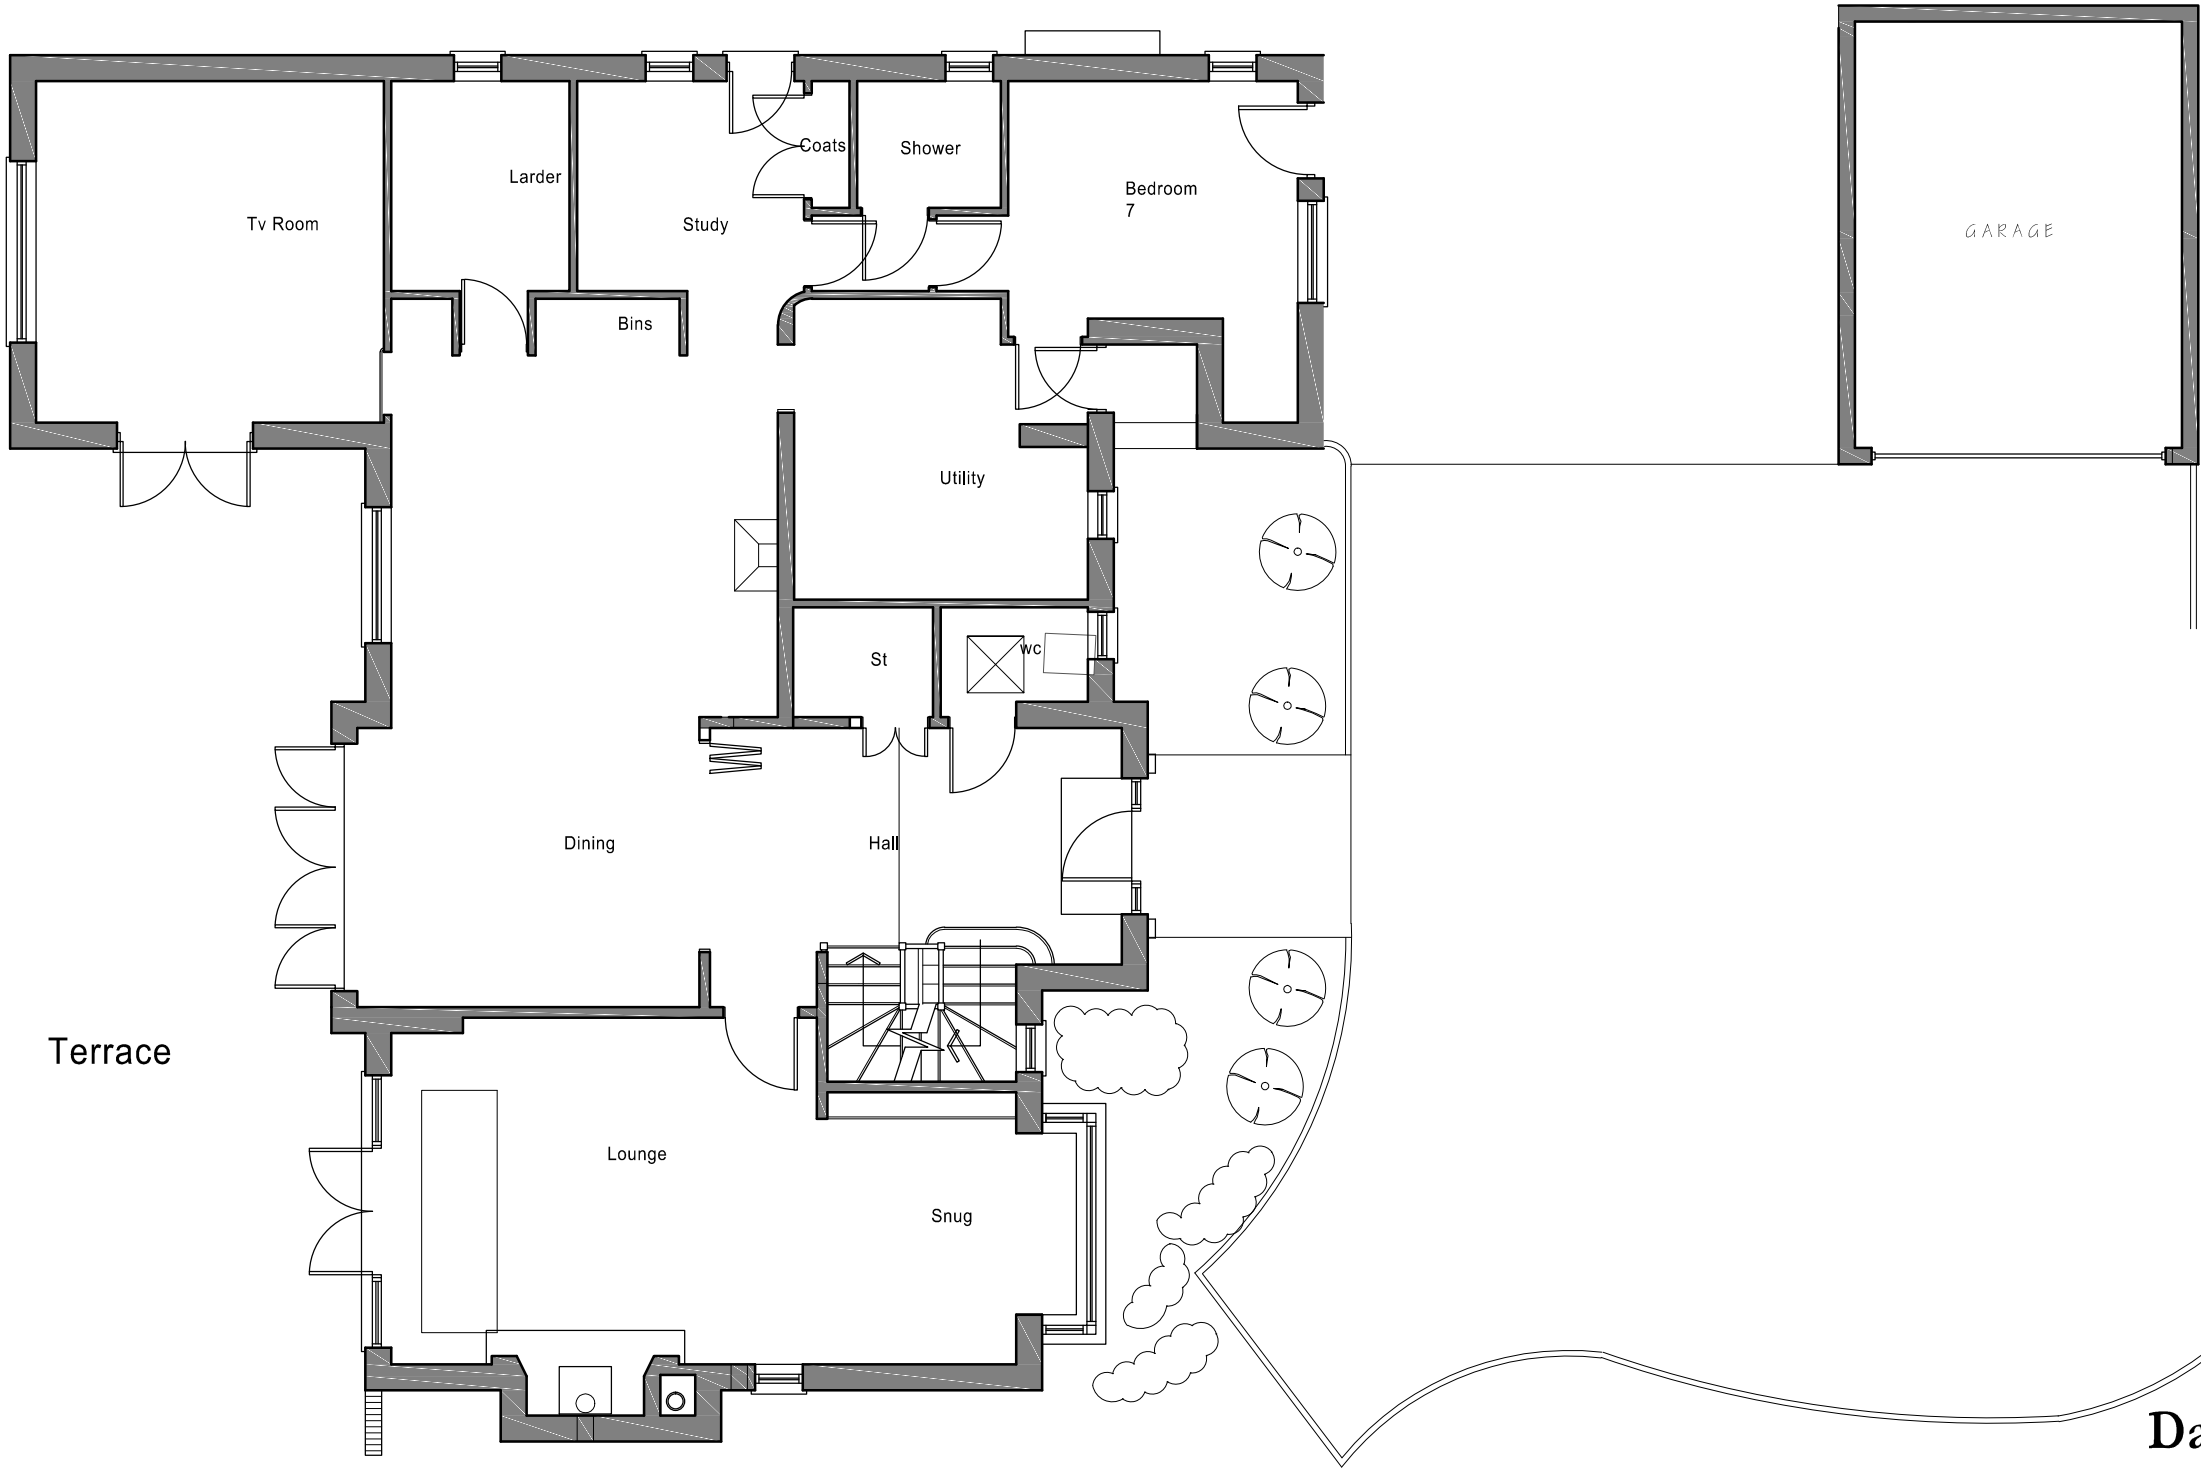

Day • Tanner Partnership ARCHITECTURE AND PLANNING

www.daytanner.co.uk

CLIENT **Mr & Mrs P. Evans**

JOB **9 Surley Row, Caversham
Reading, RG4 8ND**

DRG **Existing Floor plan**

Wokingham
51 Peach Street
Wokingham
Berkshire
RG40 1XP
0118 989 0808
info@daytanner.co.uk

1:100 scale Bar
This Drawing has been produced for printing onto A3 size paper,



SCALE 1:100 DRAWN KN DATE March 2017

3466/100