



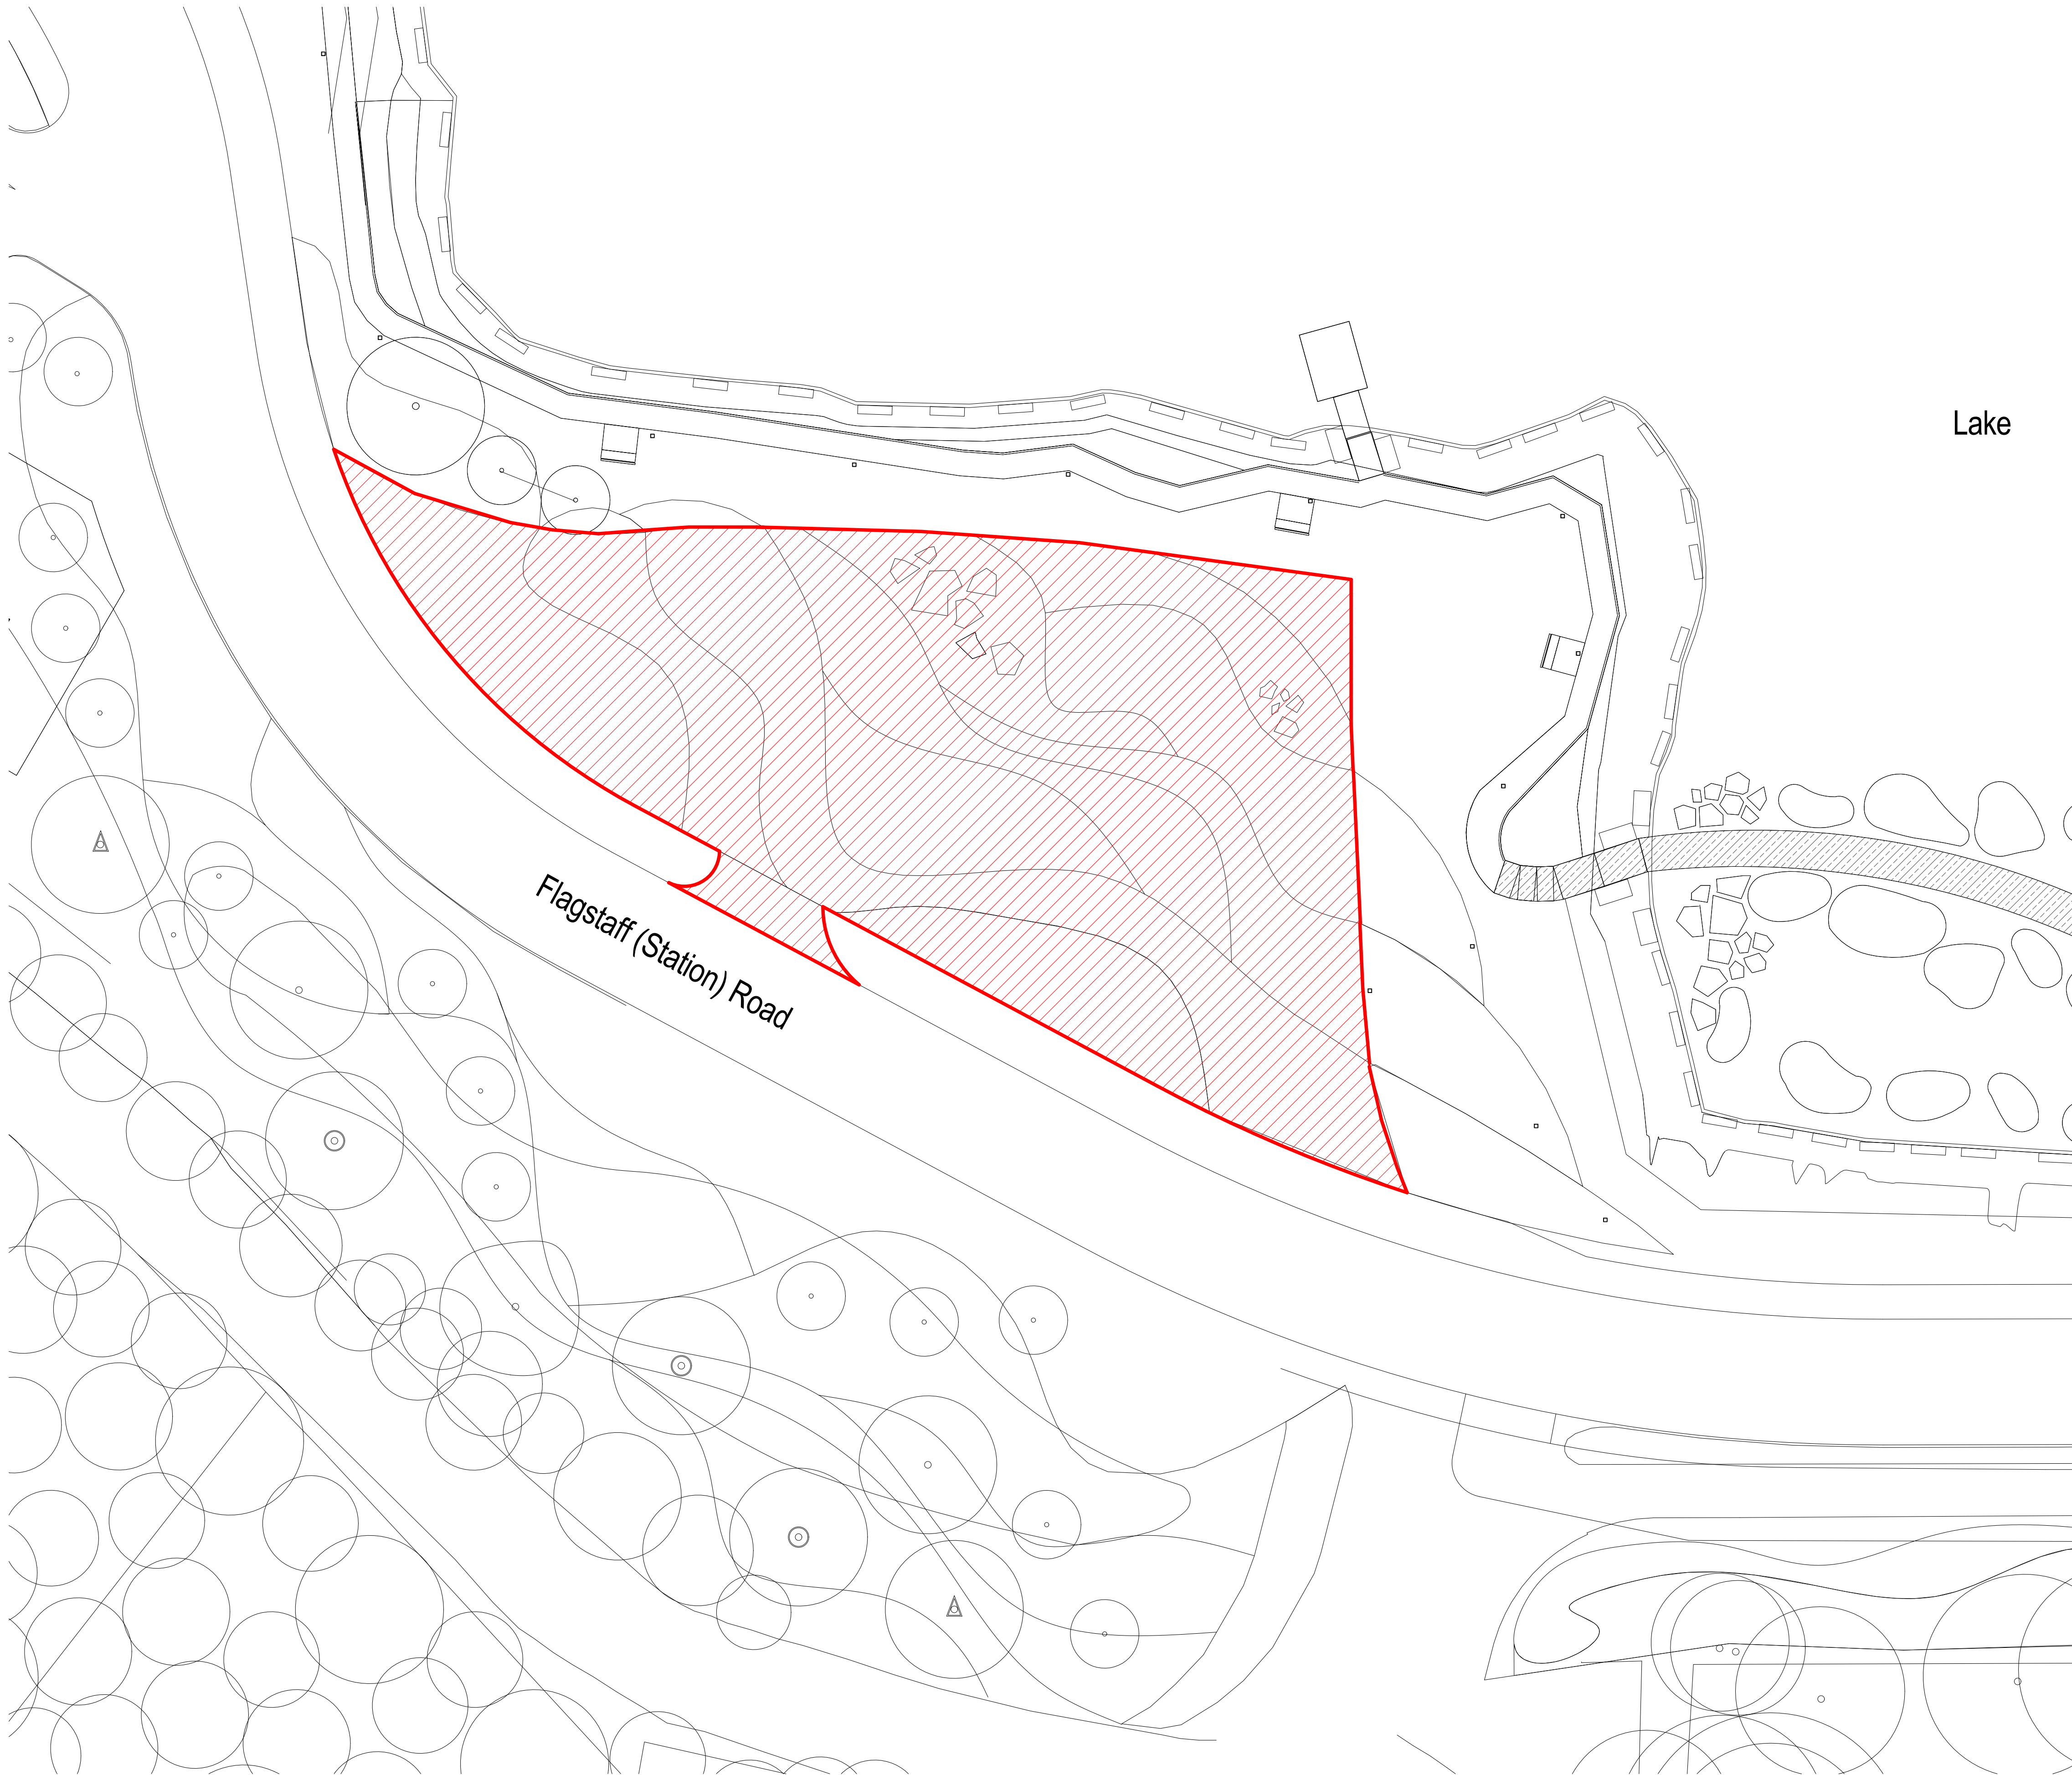

1 Existing Site Plan
1 : 200

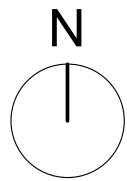

The survey information shown on this drawing is based on a topographical survey prepared by a third party and Broadway Malyan Limited accept no responsibility for the accuracy or completeness of the survey.

Contractors and consultants are not to scale dimensions from this drawing

© Copyright Broadway Malyan Limited

WORK IN PROGRESS - NOT TO BE USED FOR CONSTRUCTION
The drawing contained within this file can only be used for information and does not form part of any contract documents. All design/construction work based on Broadway Malyan data must be co-ordinated with formally issued drawings. Broadway Malyan accepts no responsibility.

P1	Planning Issue	21/11/18	VP
Rev.	Description	Date	Int.

BroadwayMalyan^{BM}
Architecture Urbanism Design
5th Floor
Thames Tower
Reading
Berkshire
RG1 1LA
T: +44 (0)118 932 3456
F: +44 (0)118 932 3461
E: Rdg@broadwaymalyan.com
www.BroadwayMalyan.com

Client
St. Edward
Project
**Green Park Village, Phase 6
Marketing Suite**
Description
Existing Site Plan

Status
PLANNING
Scale
1 : 200
Job number
30934-25 A-02-000
Drawn
SW
Drawing number
A-02-000
Date
15/08/18
Revision
P1

