



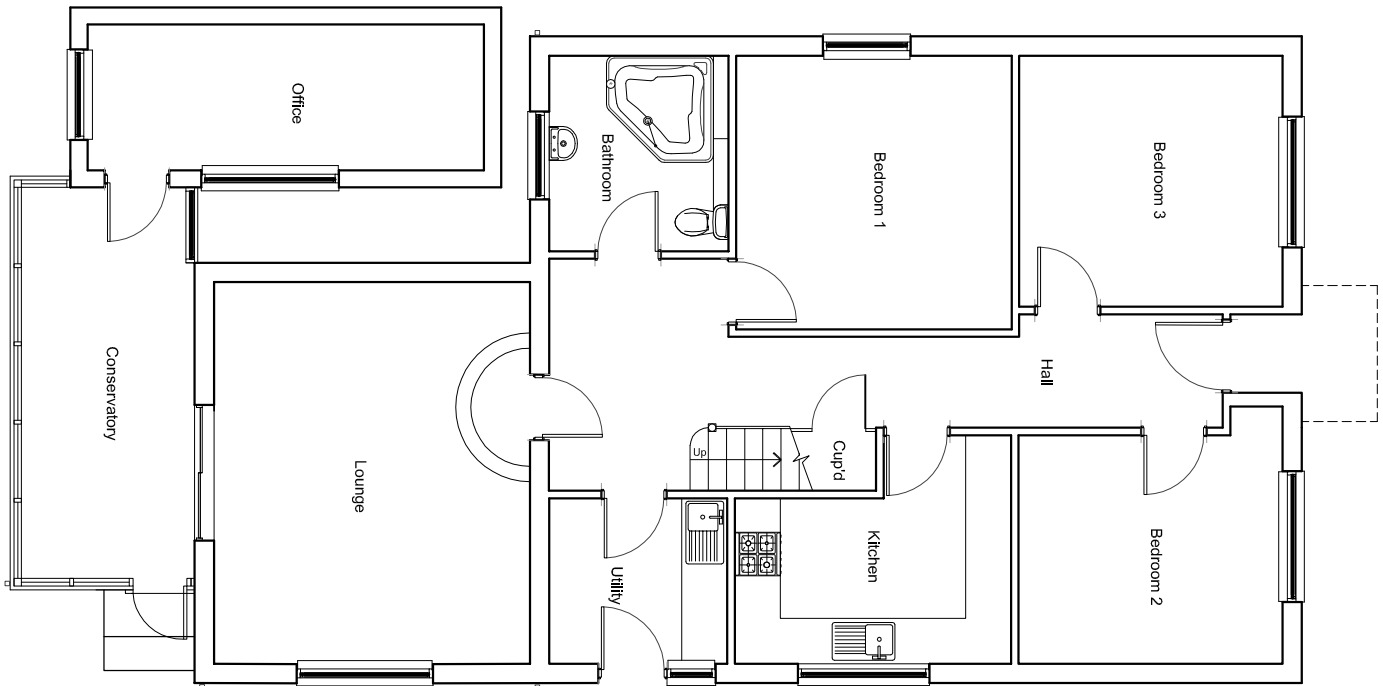

Existing Ground Floor Plan
Scale 1:100

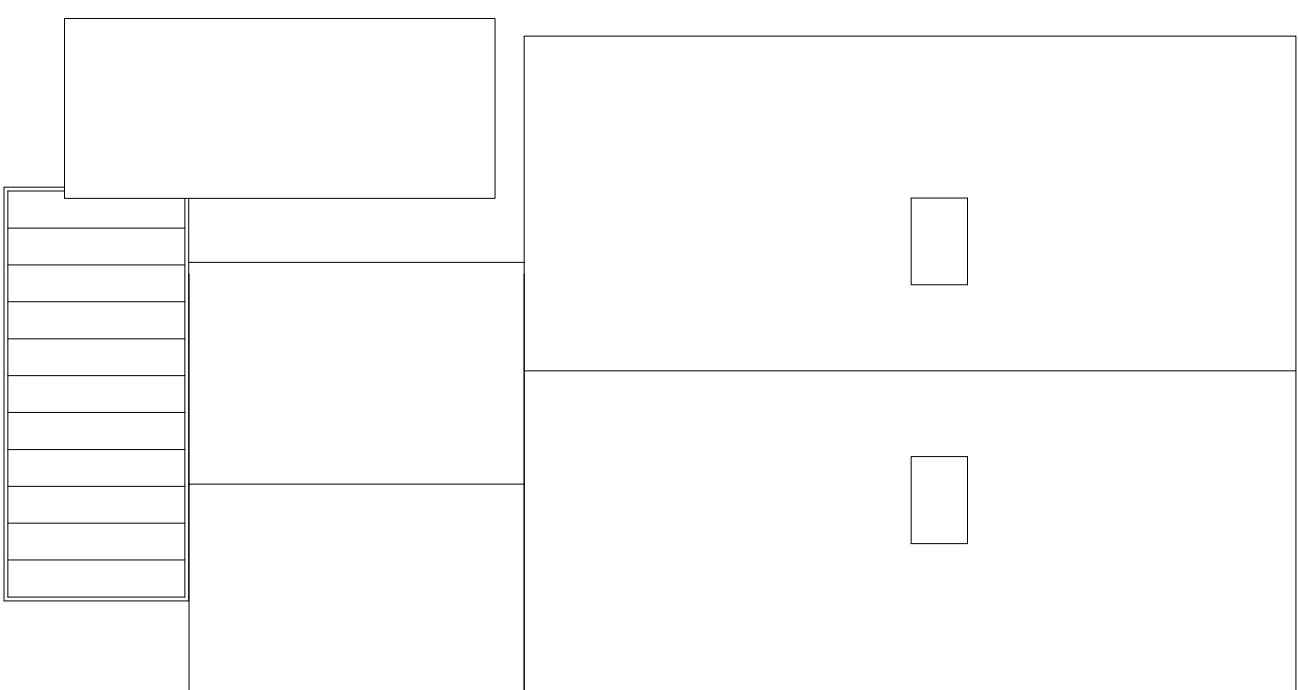

Existing Roof Plan
Scale 1:100

		NOTES This drawing is to be scaled for planning purposes only. All dimensions are in millimeters unless noted otherwise. This drawing to be read in conjunction with drawings 001 to 005		Client Mr. & Mrs. Barry	Project Name and Address 1110 Norcot Road, Tilberust RG30 6BT Existing Ground Floor and Roof Plans	4 Vids, Inc. Ground Floor Rev 0.0 ASJ		Dwg No.	Rev	
						Tel: 01189572466 Mob: 0789269643 e-mail: 4c_civil@nork.com				
						Status For Approval				
						Date May 2018				
						Scale As shown @ A3				