




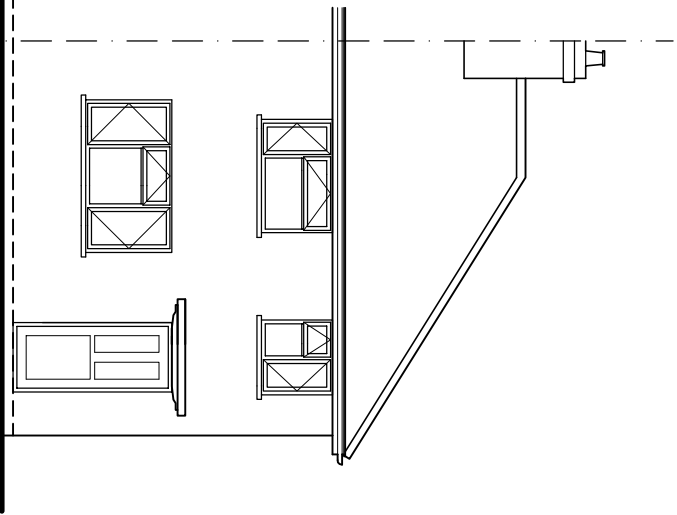


EXISTING FRONT ELEVATION

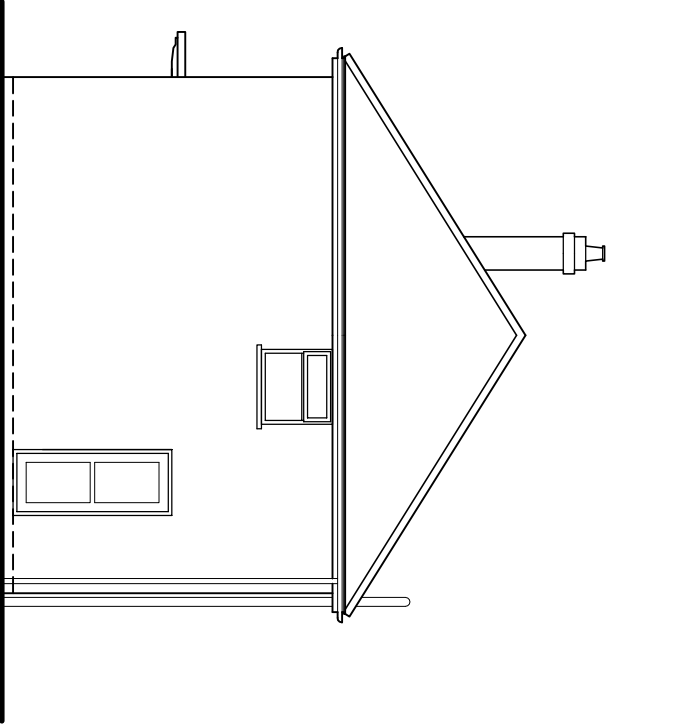

EXISTING SIDE ELEVATION

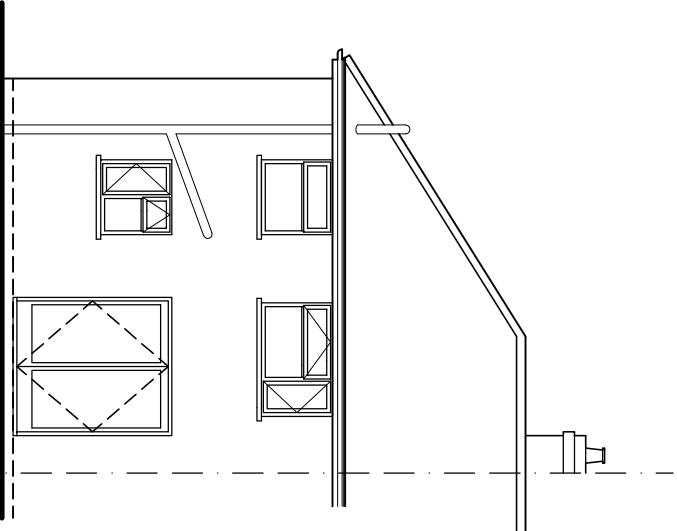

EXISTING REAR ELEVATION

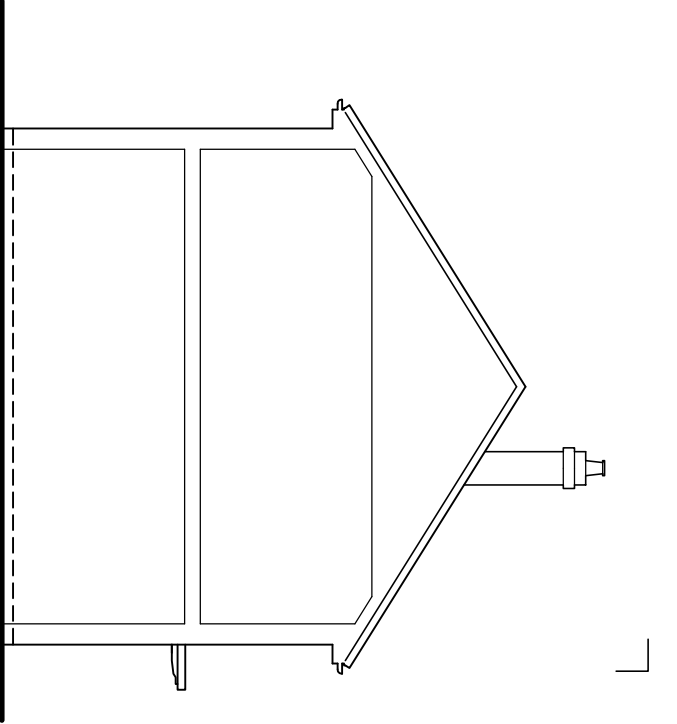

EXISTING SIDE ELEVATION

470900m

172300m


471000m

471100m


172300m

172200m

172200m

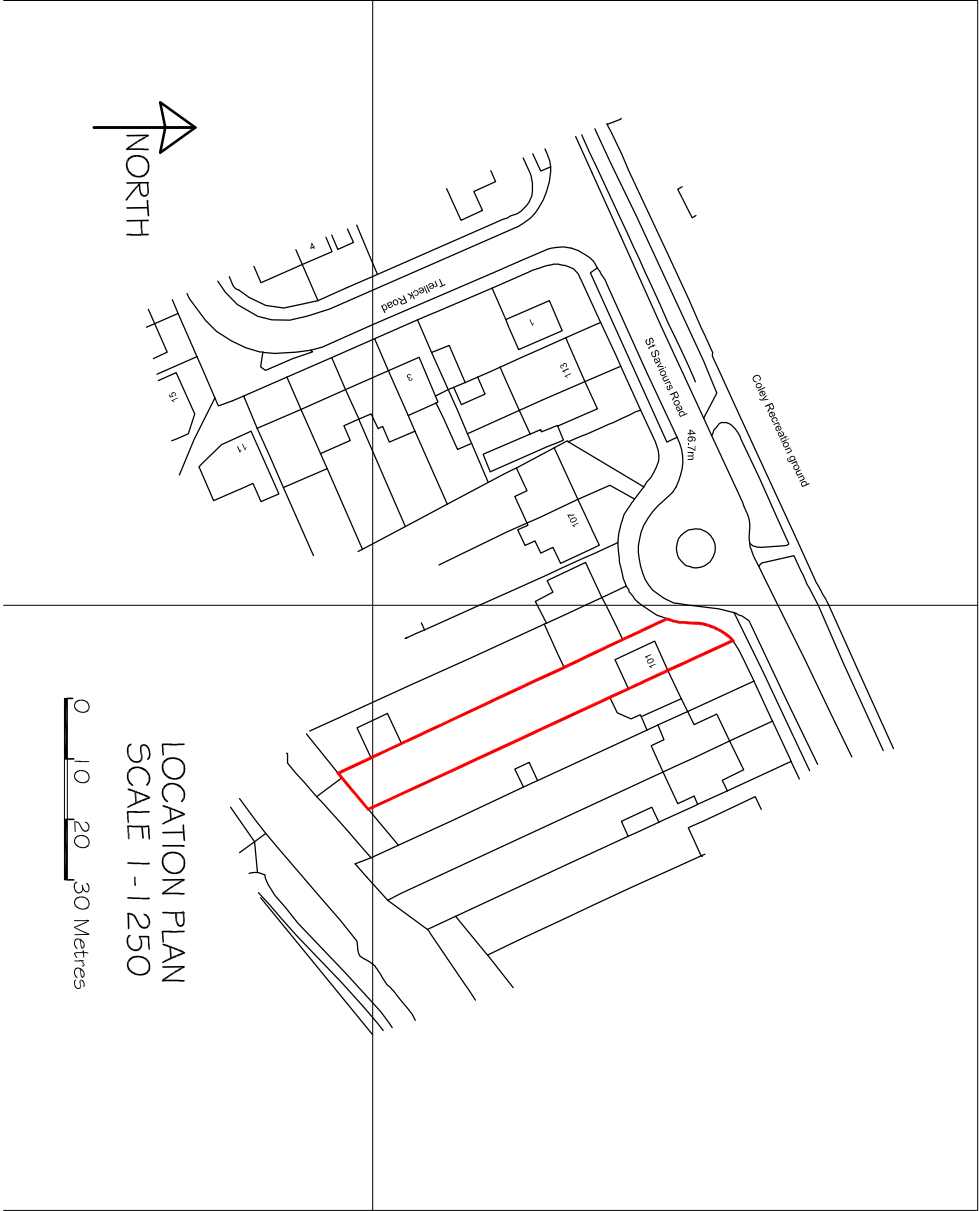

LOCATION PLAN
SCALE 1:1250

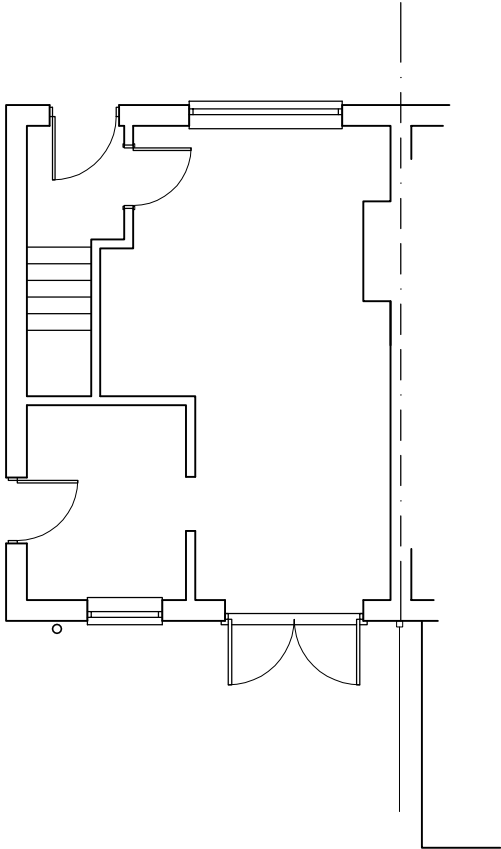

EXISTING GROUND FLOOR PLAN



DATE	MODIFICATION	ISSUE	TITLE:-		SCALE:-	
			EXISTING PLANS & ELEVATIONS		1:100 @ A3	
			AT 101 ST SAVOURES ROAD, READING		DRAWN BY:-	DATE:-
			BERKS, RG1 6EJ		CVS Designs Ltd	Mar 2018
			for Mr & Mrs Thurston		DRAWING No:-	REV:-
					01	