




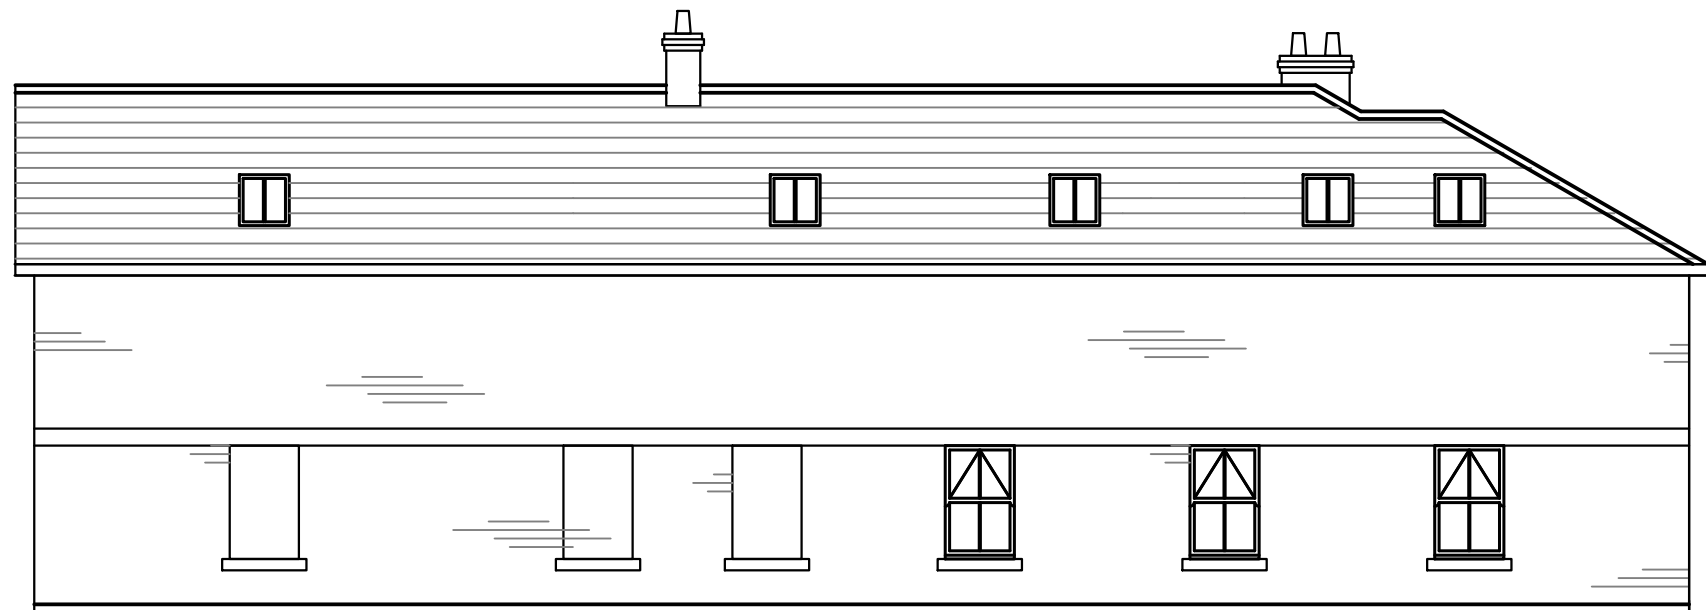

SOUTH ELEVATION

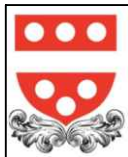

WEST ELEVATION

 

NORTH ELEVATION



EAST ELEVATION

Do not scale from this drawing, except for planning purposes.
All dimensions to be checked by the Contractor prior to commencement of works on site. Any discrepancy or suggested modification to be reported to Lucas Design immediately.

PROJECT: CASTLE CRESCENT,
READING

TITLE: PROPOSED
ELEVATIONS

PROJECT NO: 17/056

DWG. NO: PL005

REVISION:

SCALE: 1:100@A1

DATE: NOV'17

DRAWN BY: EJ

CHECKED BY:

DWG. STATUS PLANNING



11A WEST STREET, REIGATE
SURREY, RH2 9BL
Tel: 01737 243 340 Fax: 01737 244 836
Email: info@lucas-design.co.uk
www.lucas-design.co.uk