



This drawing may be scaled with reference to the scale bar for planning application purposes only. Do not scale for any other purpose, use only annotated dimensions. All dimensions are to be checked by parties using the drawing, and any errors or omissions are to be reported to Weston & Co Architects Ltd.


Rev.	Date	Note	Author	Checked

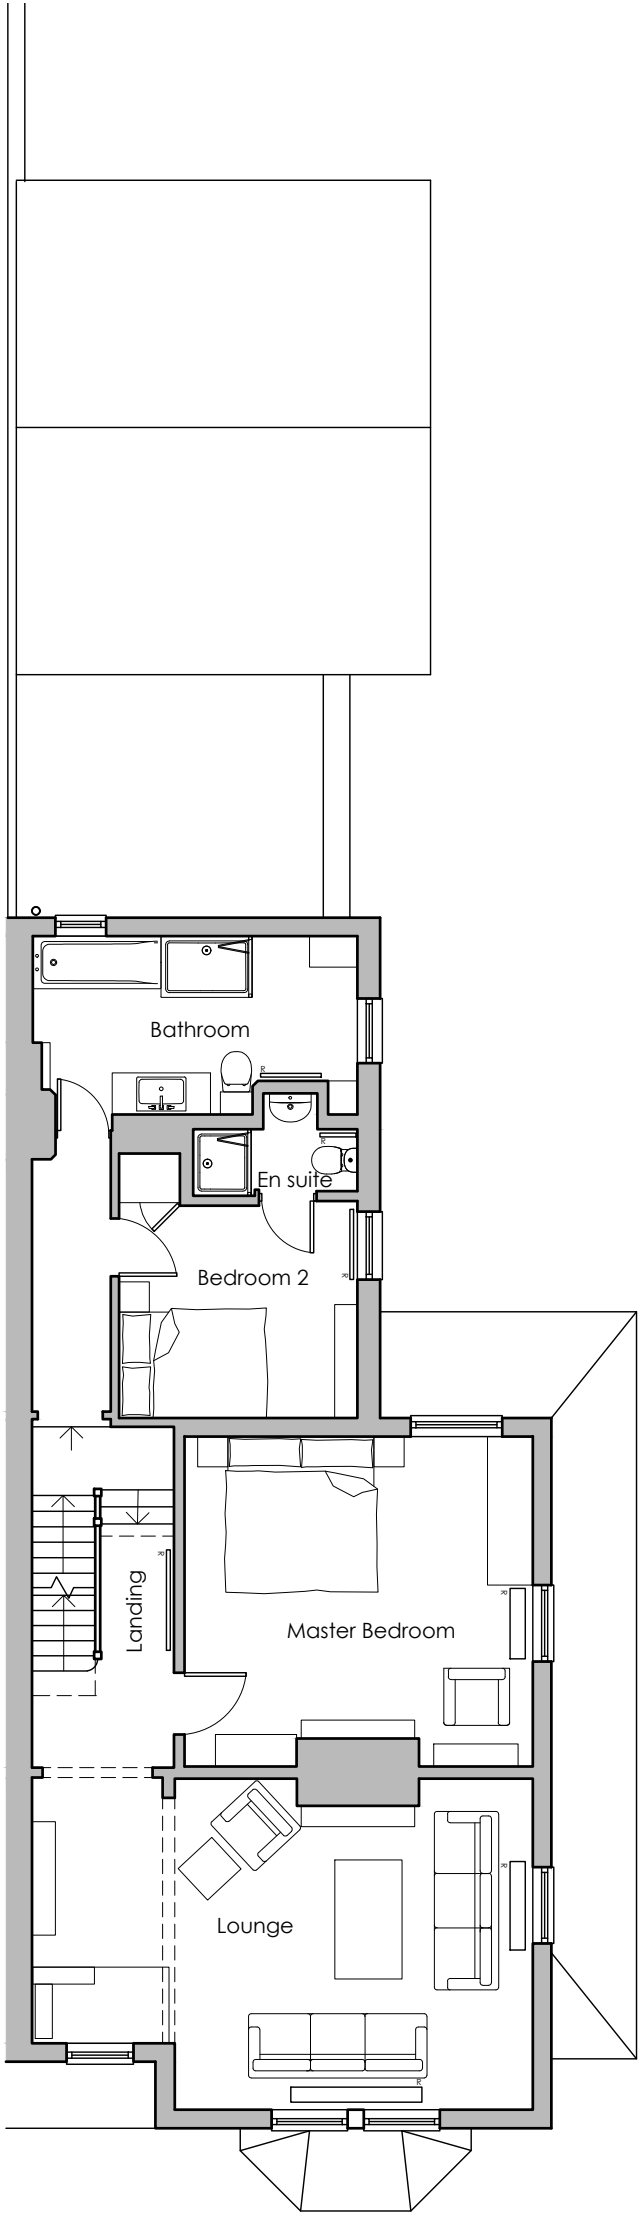

EXISTING FIRST FLOOR PLAN

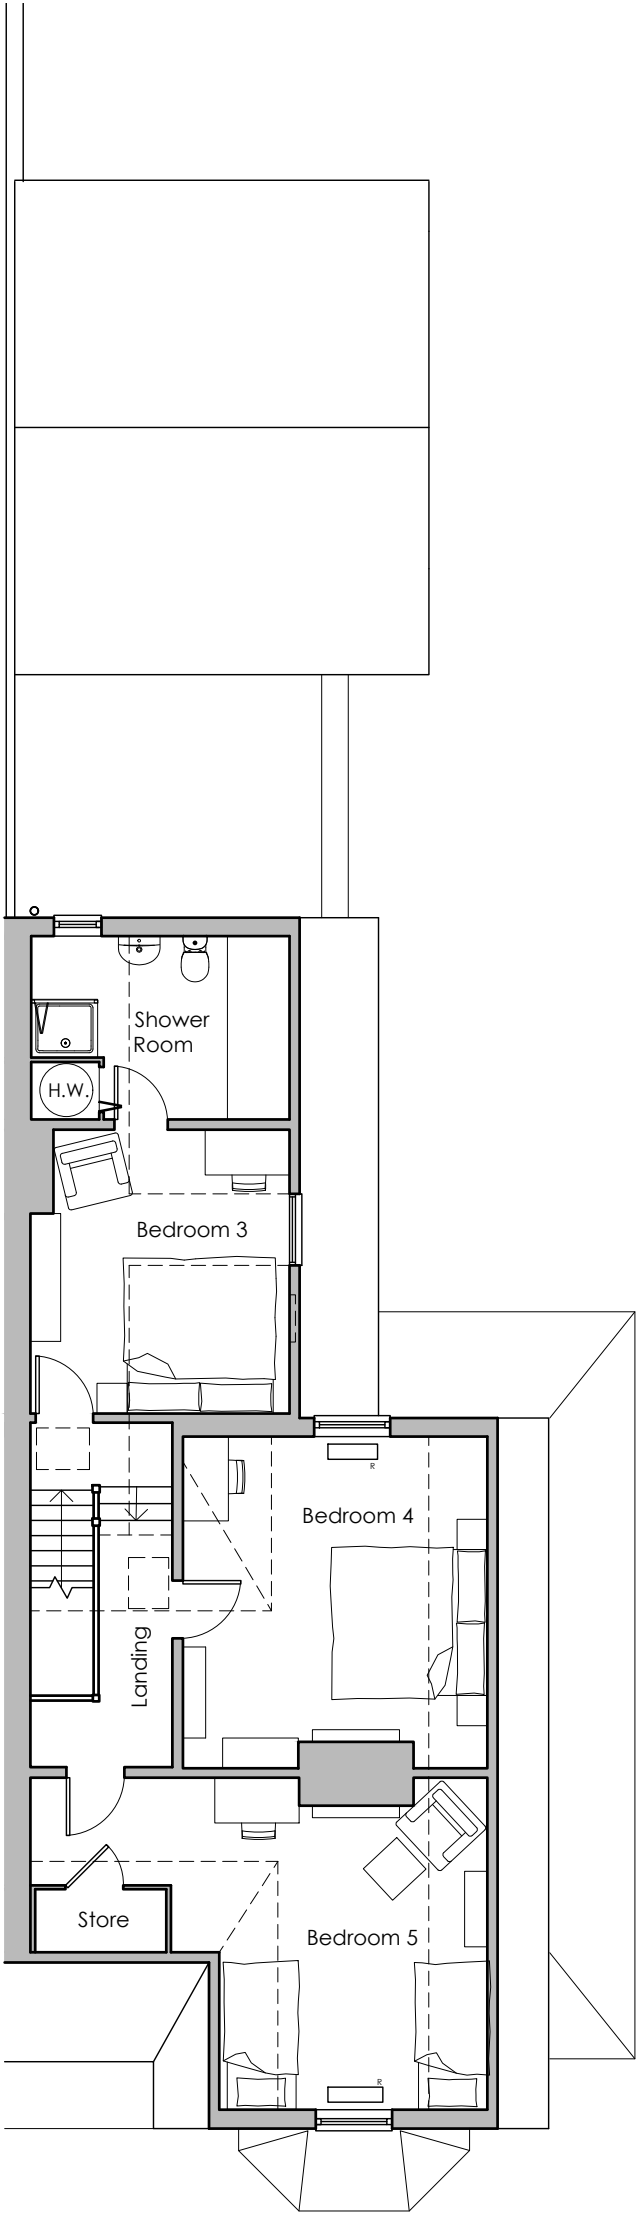

EXISTING SECOND FLOOR PLAN

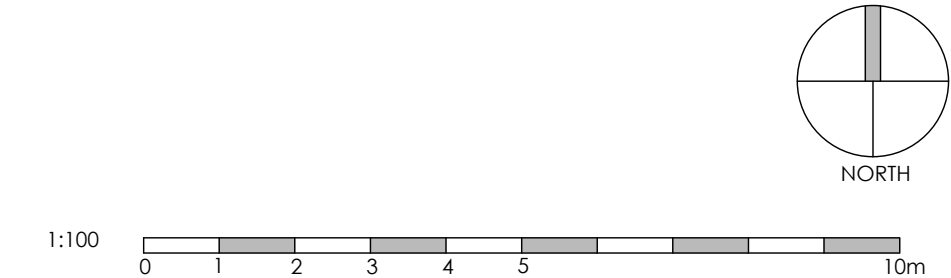

Project	House Alterations & Extension 19 Christchurch Gardens Reading RG2 7AH					Drawing	Existing 1st and 2nd Floor Plans			
						Job-Dwg Number	15038-PL-4		Rev.	-
Client	Mrs Peggy Newton					WESTON + CO ARCHITECTS Watlington house 44 Watlington Street Reading, RG1 4RJ T. 0118 375 0252 www.weston-co.com				
Status	Planning									
Scale	1/100		Sheet Size A3							
Author	AS	Checked	CTW	Date	31/07/2017					