




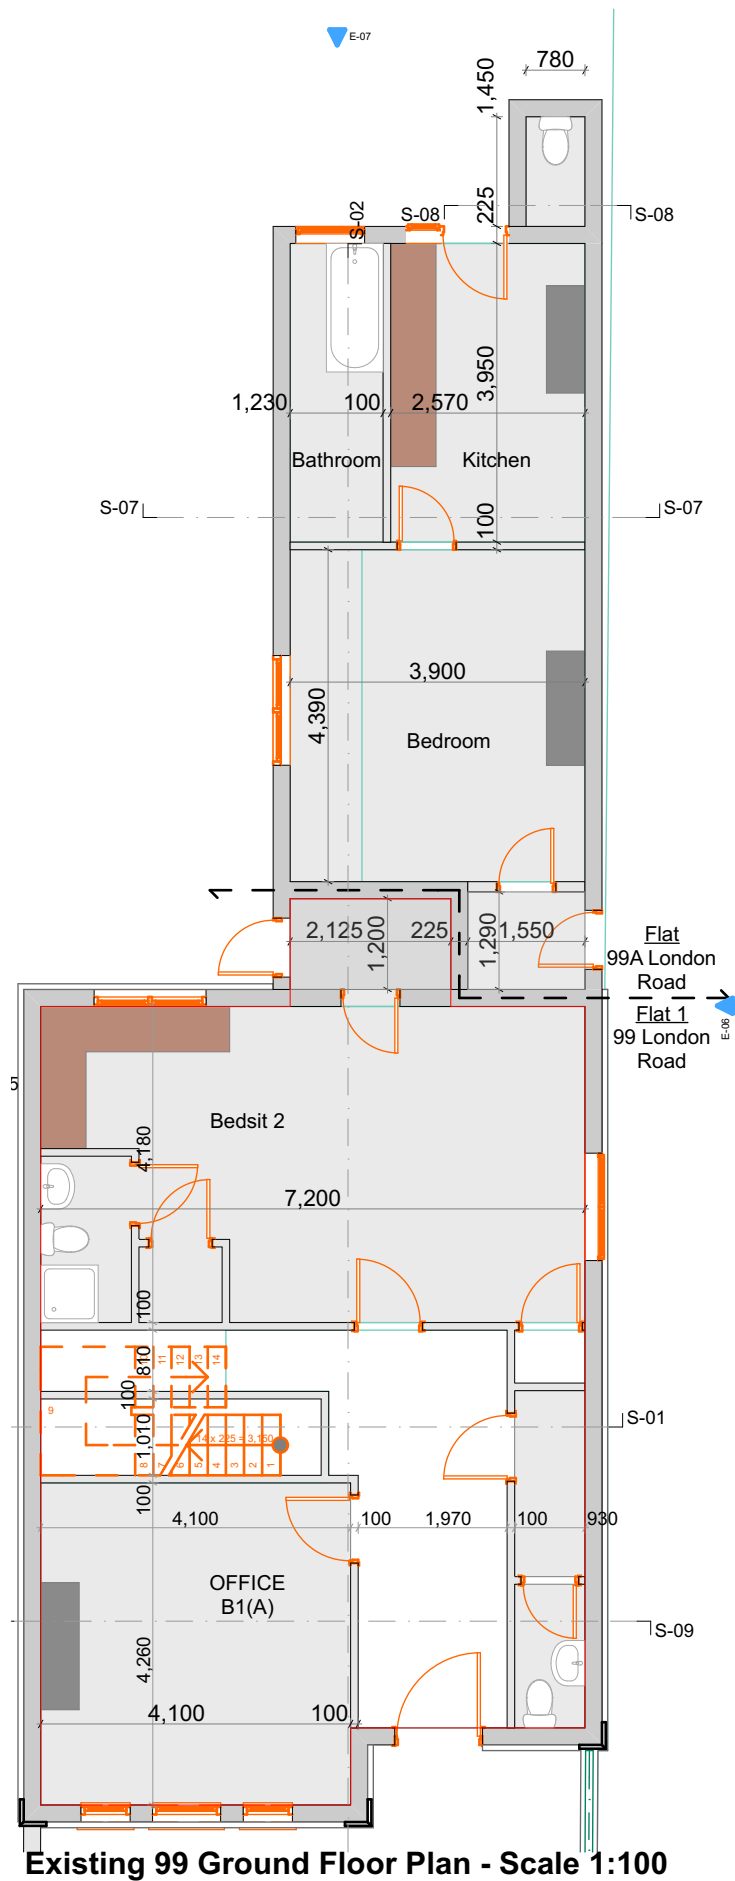


Existing 99 Ground Floor Plan - Scale 1:100

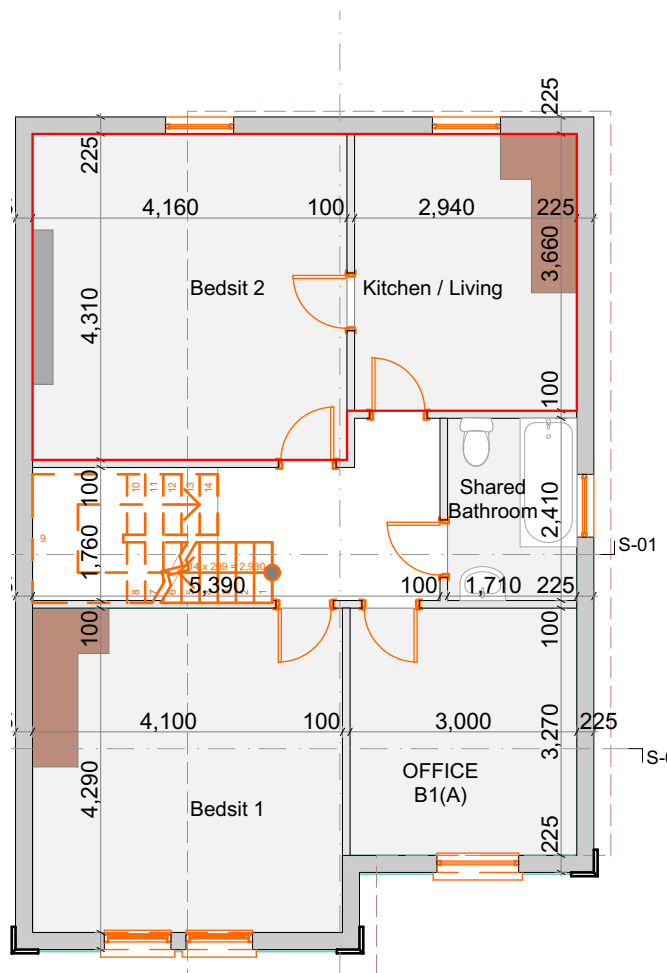

Existing First Floor Plan - Scale 1:100

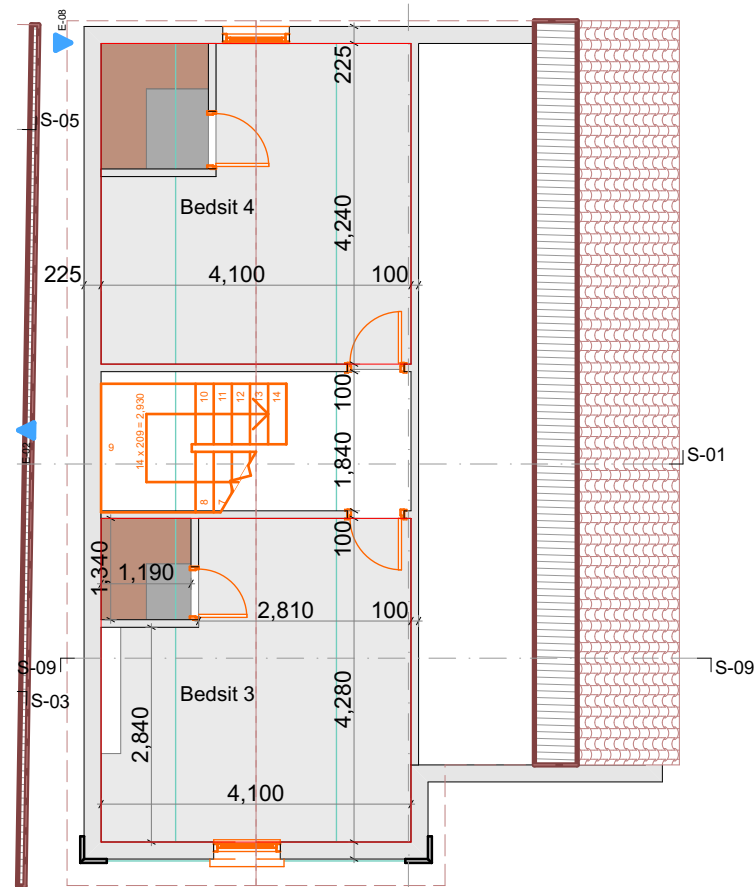

Existing Second Floor Plan - Scale 1:100

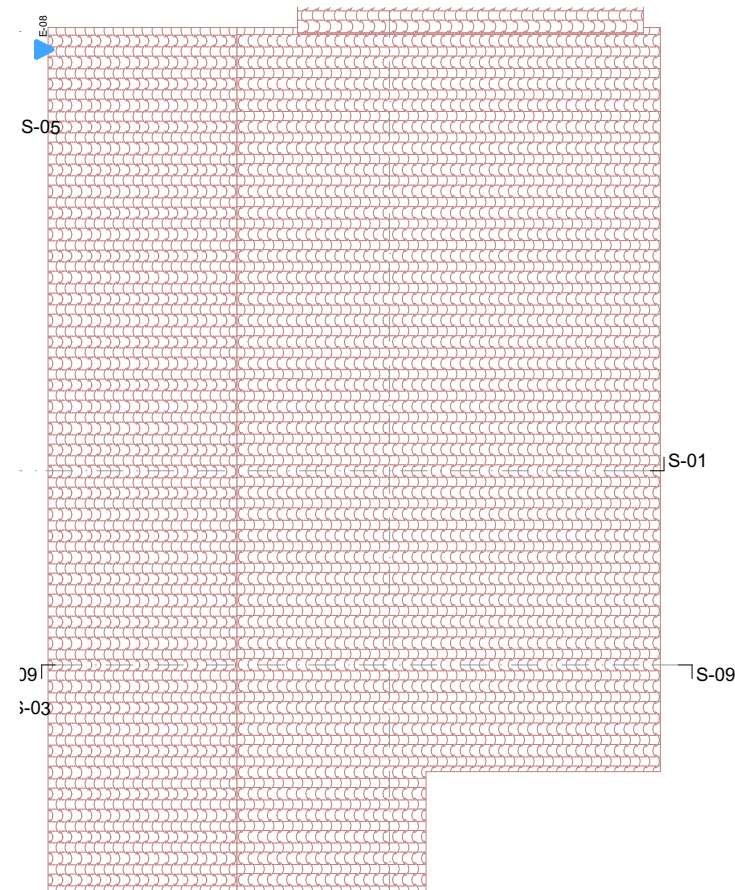

Existing Roof Plan - Scale 1:100

© This drawing remains the property of The Keen Partnership and shall not be copied without prior written consent.

All dimensions to be checked on site and any discrepancies to be reported before work commences.

Notes:

1:100

0 1 2 3 4 5 m

THE KEEN PARTNERSHIP
The Courtyard
Edinburgh Road
Reading RG30 2UA
Tel: 0118 9510 855
Fax: 0118 9510 866
chris@keenpartnership.co.uk
www.keenpartnership.co.uk

cabe
chartered association
of building engineers

RICS

COLEGIO DE INGENIEROS DE VENEZUELA
Colegio de Arquitectos de Venezuela

Client:

Mr Amet Ghatahora

Job Title:

97-99 London Road, Reading, RG1 5BY

Drawing Title:

Existing Plans 99

Drawing Date:

01/01/2017

Status:

97 London Road

Issue Date:

27/11/2017

Drawn By:

KC

Scale:

1:100@A3

Job No:

8716-17

Drawing No:

PL-04

Rev: