


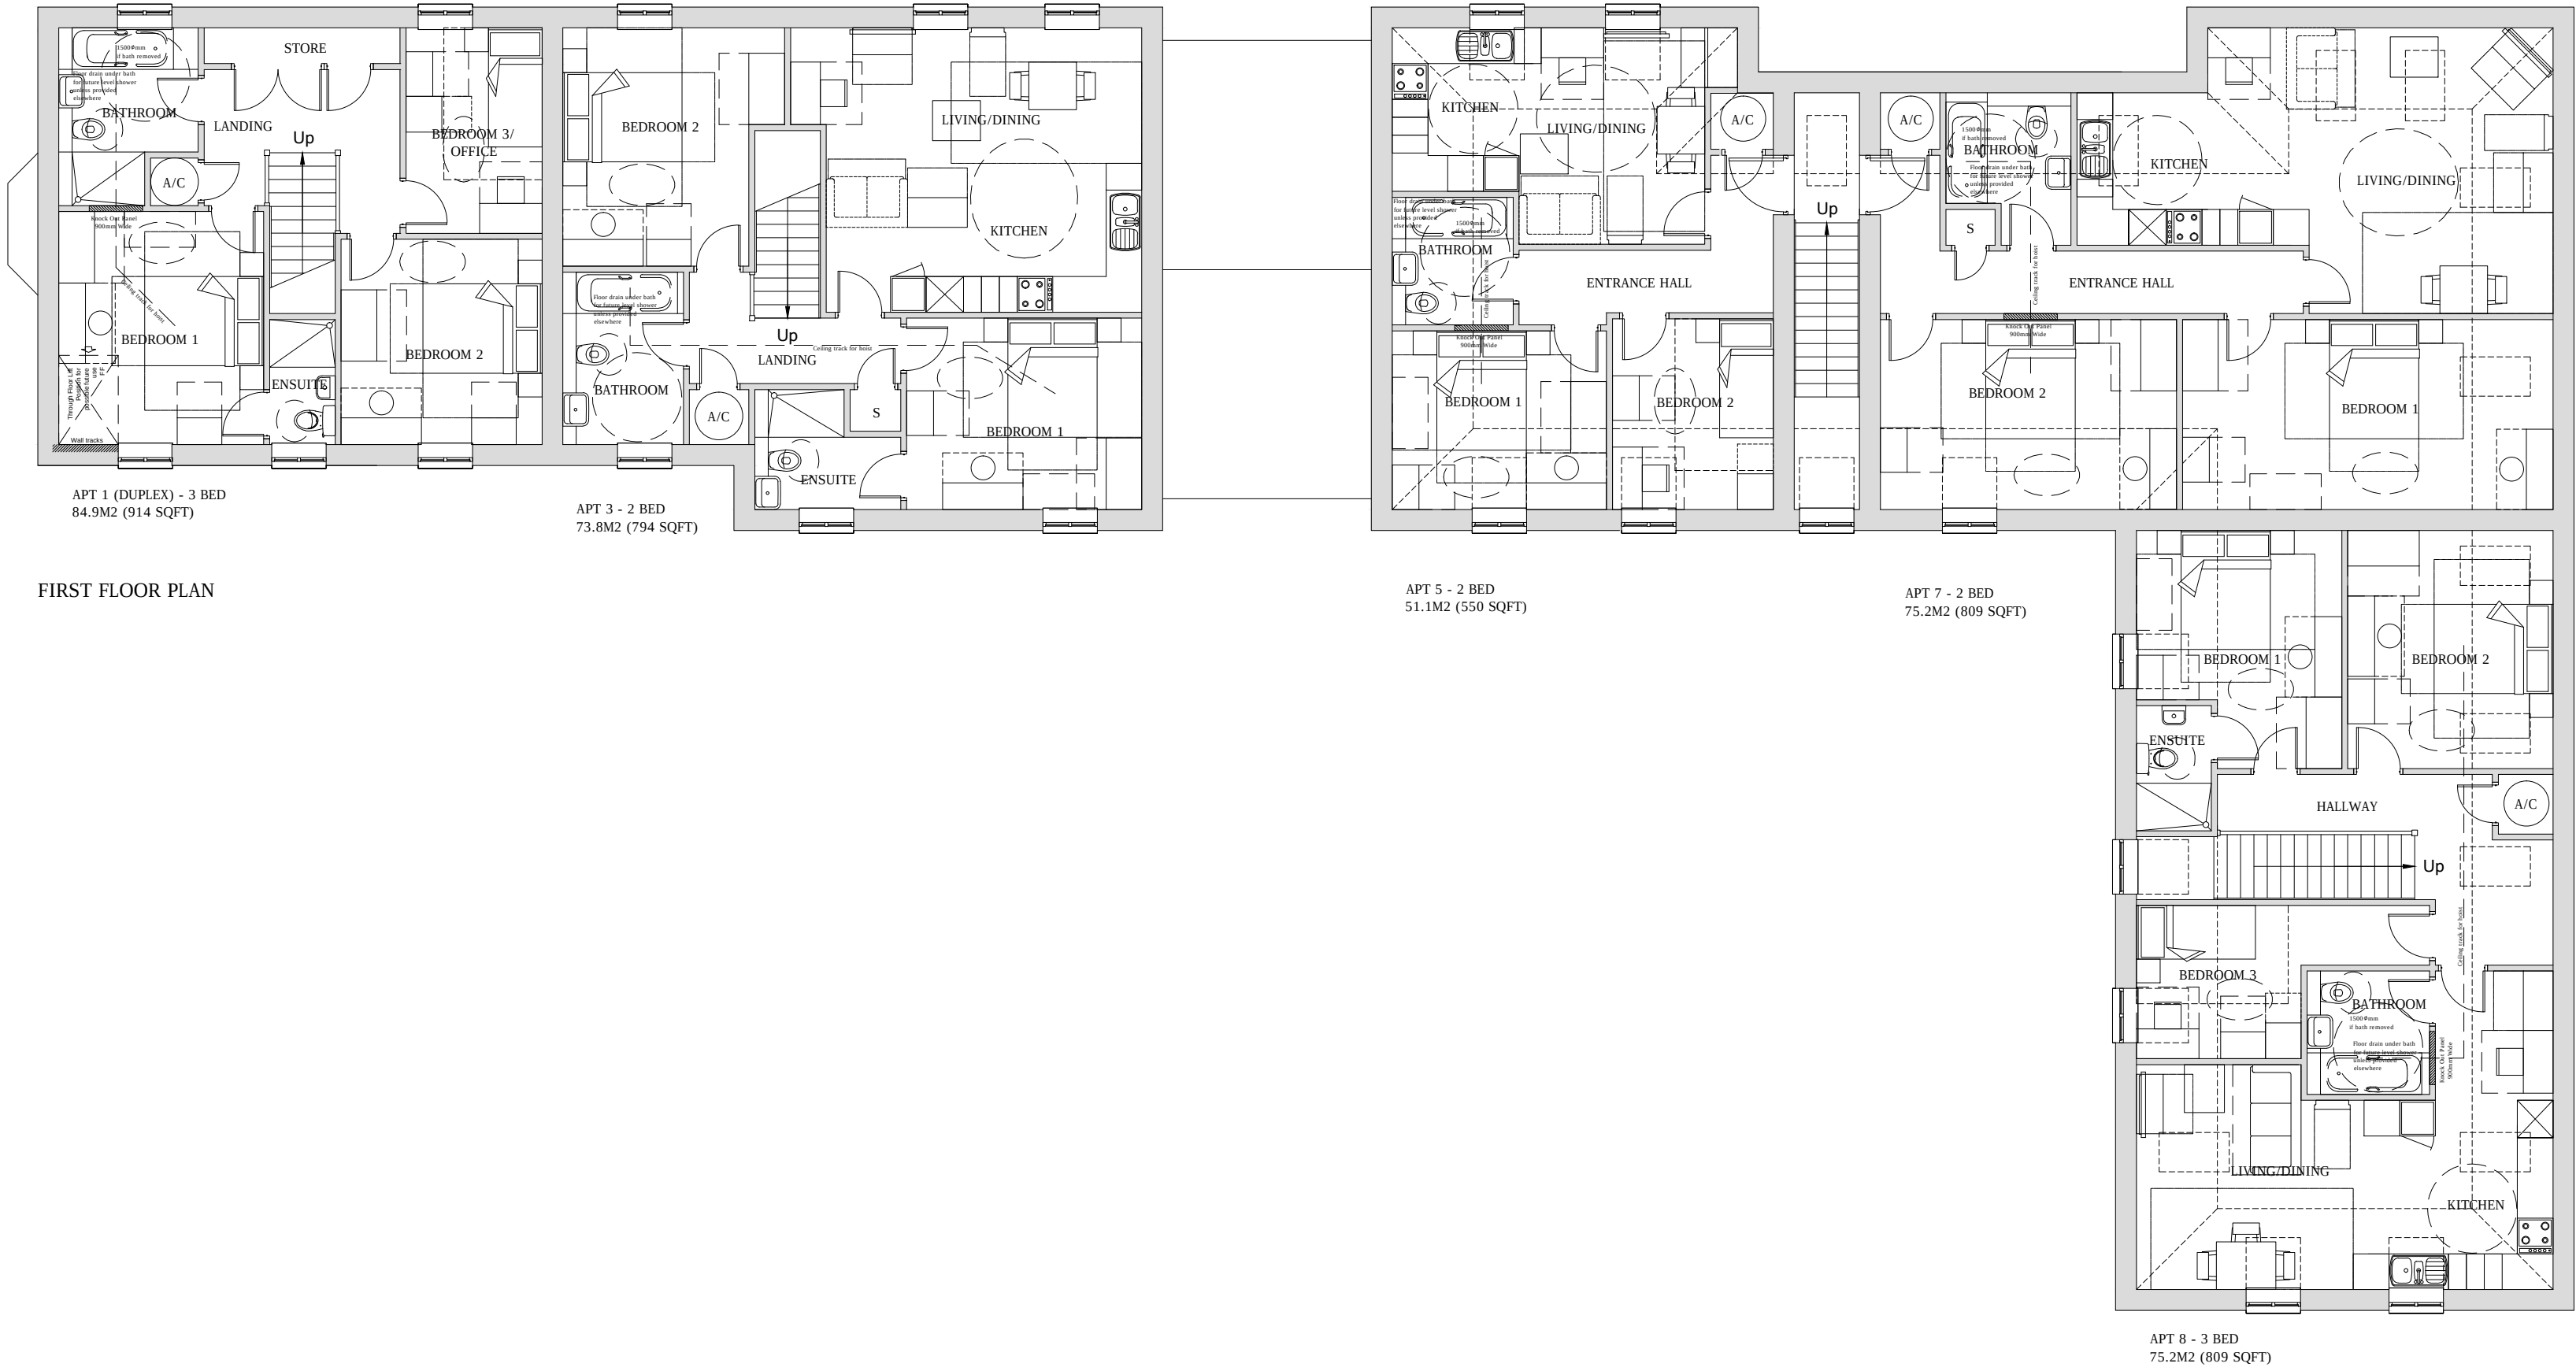

FIRST FLOOR PLAN

Project

1-3 CASTLE CRESCENT
READING

Drawing Title

PROPOSED APARTMENT BLOCK
FIRST FLOOR PLAN

Date	Scale	Drawn by	Check by
JUNE 2015	1:100@A2	JT	SP
Project No	Drawing No	Revision	
23264	APT-11	-	