

05

Appendix A

Architectural
Drawings



Key:

- Application site area
- Surrounding buildings
- Existing buildings on site

Rev	Date	Prep	Check	Description
P0.1	28/03/2018	VM	RM	Planning

Penoyre & Prasad

28-42 Banner Street
London EC1Y 8QE
020 7250 3477
penoyreprasad.com

Client
Ashley House PLC

Project
Caversham Primary School

Drawing Title
Site Location Plan

Purpose of Issue
Planning

Status Code
S0

Drawing Number
EFA - PPA - 03 - 00 - DR - A - 20001

Revision
P0.1




1

Site Plan Existing
1:500

0 10 20 50m

N

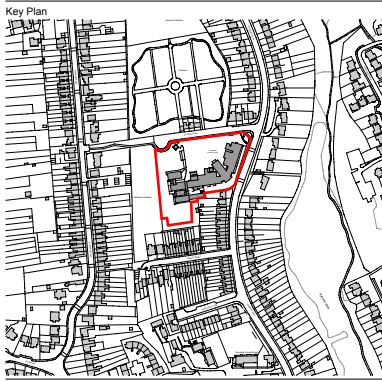

© Penoyre & Prasad LLP

Ordnance Survey Data reproduced by permission of Ordnance Survey®, on behalf of Her Majesty's Stationery Office. © Crown Copyright. All rights reserved.

Key:

- Application Site Area
- Existing School Buildings
- Buildings to be Demolished
- Site Pedestrian Entrance
- Site Vehicle Entrance
- Area of wider school site

Rev	Date	Prep	Check	Description
P0.1	28/03/2018	VM	RM	Planning

Penoyre & Prasad

28-42 Banner Street
London EC1Y 8QE
020 7250 3477
penoyreprasad.com

Client
Ashley House PLC

Project
Caversham Primary School

Drawing Title
Existing Site Plan

Purpose of Issue
Planning
Status Code
S0
Scale
1:500 @ A1

Drawing Number
project originator zone level type role number
EFA - PPA - 03 - 00 - DR - A - 20010

Revision
P0.1



1

Site Plan Proposed
1:500

0 10 20 50m



© Penoyre & Prasad LLP

Ordnance Survey Data reproduced by permission of Ordnance Survey® on behalf of Her Majesty's Stationary Office. © Crown Copyright. All rights reserved.

Key:

- Application Site Area
- Existing School Buildings
- Proposed Buildings
- Demolished Buildings
- Site Pedestrian Entrance
- Site Vehicle Entrance
- Proposed Block Main Entrances
- Area of wider school site

Rev	Date	Prep	Check	Description
P0.1	28/03/2018	VM	PM	Planning

Penoyre & Prasad

28-42 Banner Street
London EC1Y 8QE
020 7250 3477
penoyreprasad.com

Client
Ashley House PLC

Project
Caversham Primary School

Drawing Title
Proposed Site Plan

Purpose of Issue
Planning

Status Code
S0

Drawing Number
EFA - PPA - 03 - 00 - DR - A - 20100

Revision
P0.1



1 Phase 1




2 Phase 2



3 Phase 3



4 Phase 4

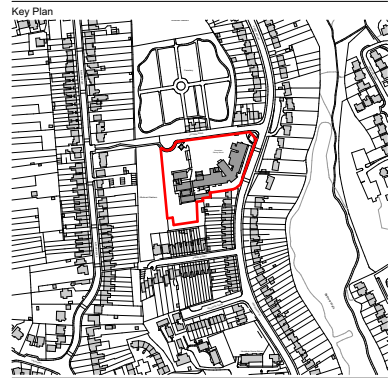

© Penoyre & Prasad LLP

Ordnance Survey Data reproduced by permission of Ordnance Survey® on behalf of Her Majesty's Stationery Office. © Crown Copyright. All rights reserved.

Key:

- Application Site Area
- School Site Area
- Heras Fencing
- Ply Hoarding
- Site Access
- Welfare/Office
- Trackway or Stone
- Alter Fire Strategy
- Modify Fire Escape
- Move Play Equipment
- Demolish
- Proposed Block

Rev	Date	Prep	Check	Description
P0.1	28/03/2018	RF	RM	Planning

Penoyre & Prasad

28-42 Banner Street
London EC1Y 8QE
020 7250 3477
penoyre@prasad.com

Client
Ashley House PLC

Project
Caversham Primary School


Drawing Title
Phasing Plans

Purpose of Issue
Planning

Status Code
S0


Drawing Number
EFA - PPA - 03 - 00 - DR - A - 20150

Revision
P0.1

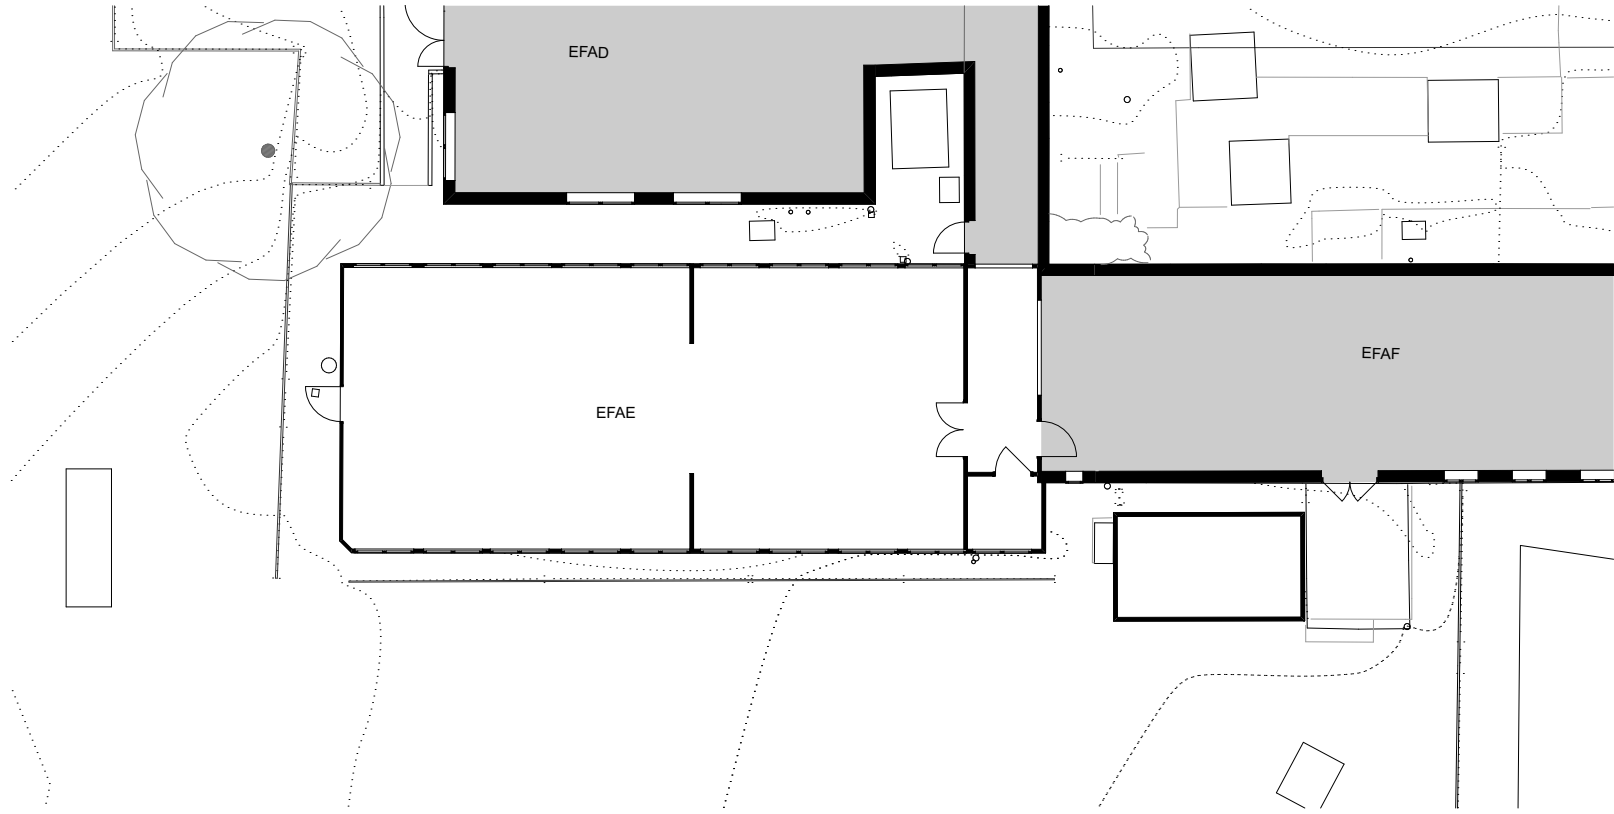

1

Ground Floor-Existing
1:100

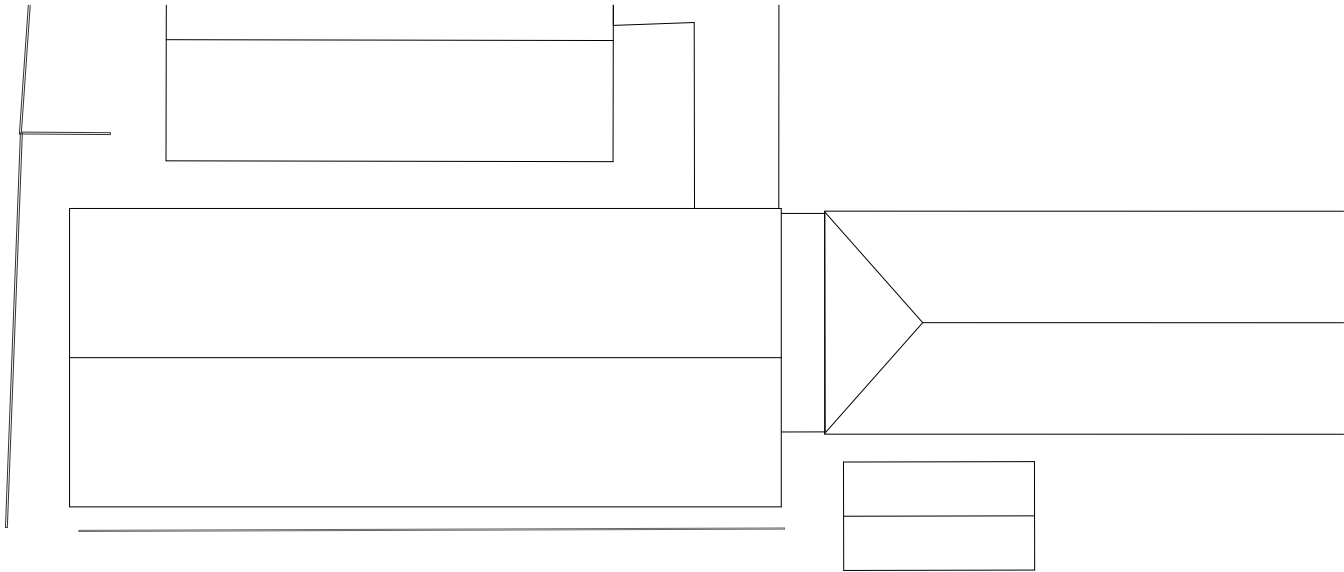

2

Roof Plan-Existing
1:100



© Penoyre & Prasad LLP

Ordnance Survey Data reproduced by permission of Ordnance Survey®, on behalf of Her Majesty's Stationery Office. © Crown Copyright. All rights reserved.

P0.1	28/03/2018	RF	RM	Planning
Rev	Date	Prep	Check	Description

Penoyre & Prasad

28-42 Banner Street
London EC1Y 8QE
020 7250 3477
penoyreprasad.com

Client
Ashley House PLC

Project
Caversham Primary School

Drawing Title
Existing Floor and Roof Plans

Purpose of Issue
Planning


Status Code	Scale
S0	1:100 @ A1

Drawing Number	project	originator	zone	level	type	role	number
EFA	- PPA	- 03	- ZZ	- DR	- A	- 20200	

Revision
P0.1




0 1 2 5 10m

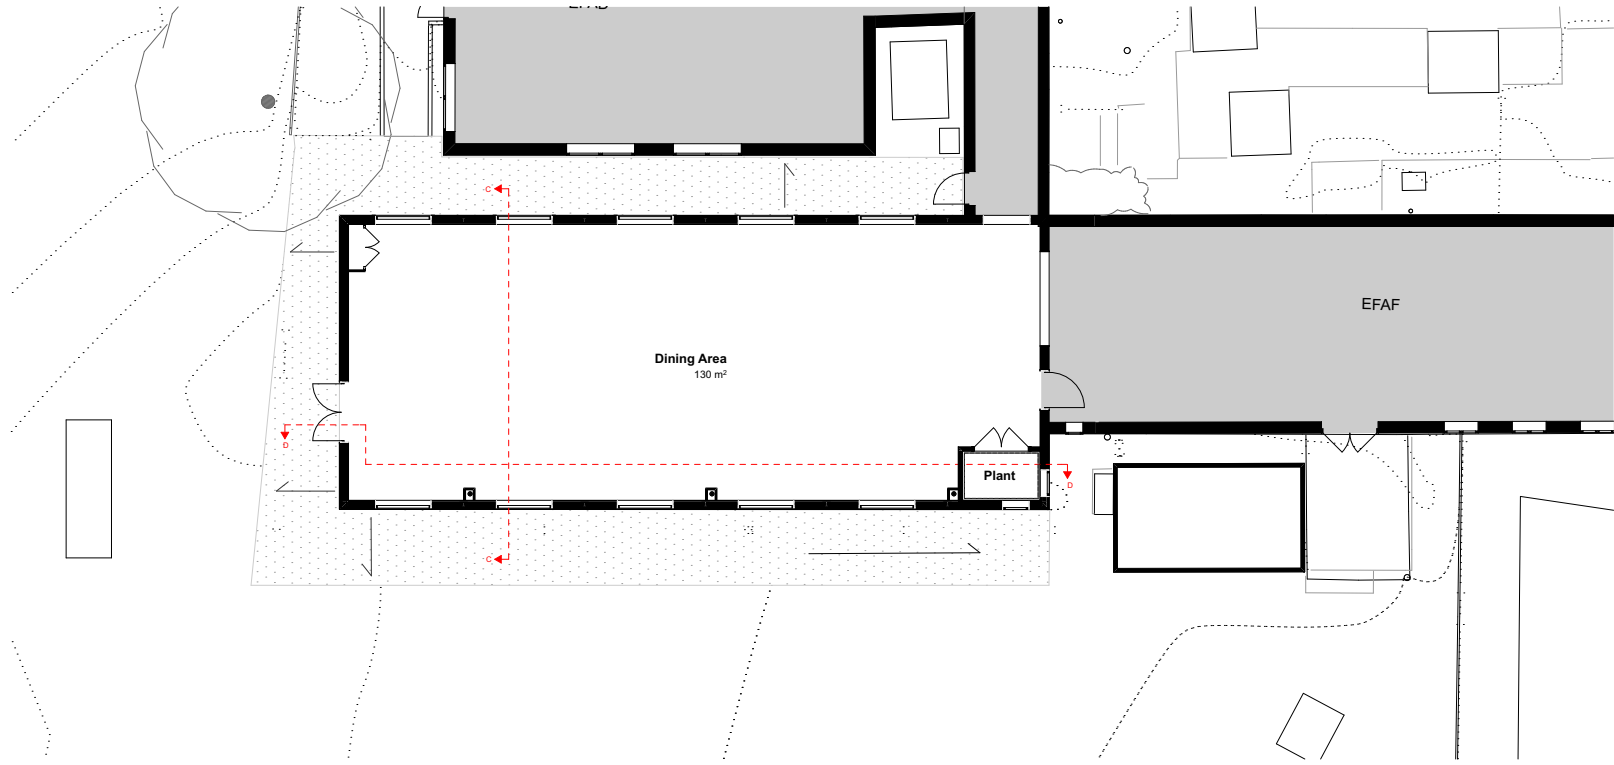

1

Ground Floor-Proposed
1:100

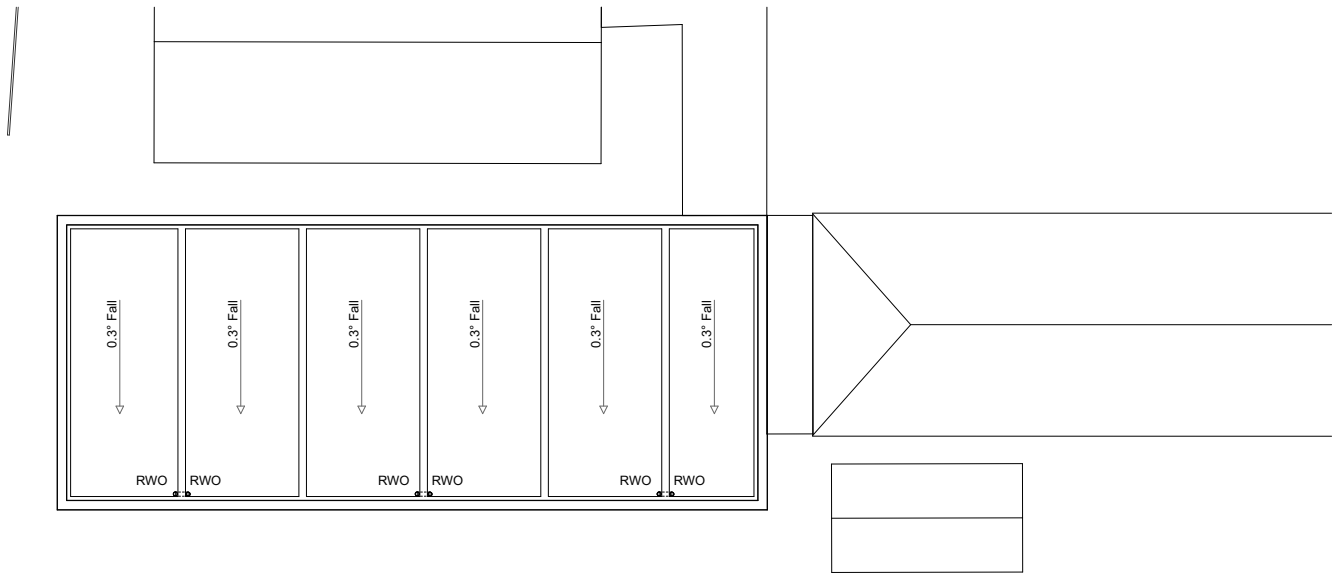

2

Roof Plan-Proposed
1:100



© Penoyre & Prasad LLP

Ordnance Survey Data reproduced by permission of Ordnance Survey®, on behalf of Her Majesty's Stationery Office. © Crown Copyright. All rights reserved.

Key:

C C 1:100 GA Building Section

P0.1	28/03/2018	RF	RM	Planning
Rev	Date	Prep	Check	Description

Penoyre & Prasad

28-42 Banner Street
London EC1Y 8QE
020 7250 3477
penoyreprasad.com

Client
Ashley House PLC

Project
Caversham Primary School

Drawing Title
Proposed Floor and Roof
Plans

Purpose of Issue
Planning

Status Code S0 Scale 1:100 @ A1

Drawing Number
project originator zone level type role number
EFA - PPA - 03 - ZZ - DR - A - 20210

Revision
P0.1



0 1 2 5 10m