


Existing Side Elevation

Existing Front Elevation  
Scale 1:100

Existing Rear Elevation

Existing Side Elevation

**MATERIALS**  
Walls: Red-Brown Facing brickwork to match existing  
Roof: Concrete roof tiles to blend with existing  
Windows : White upvc to match existing

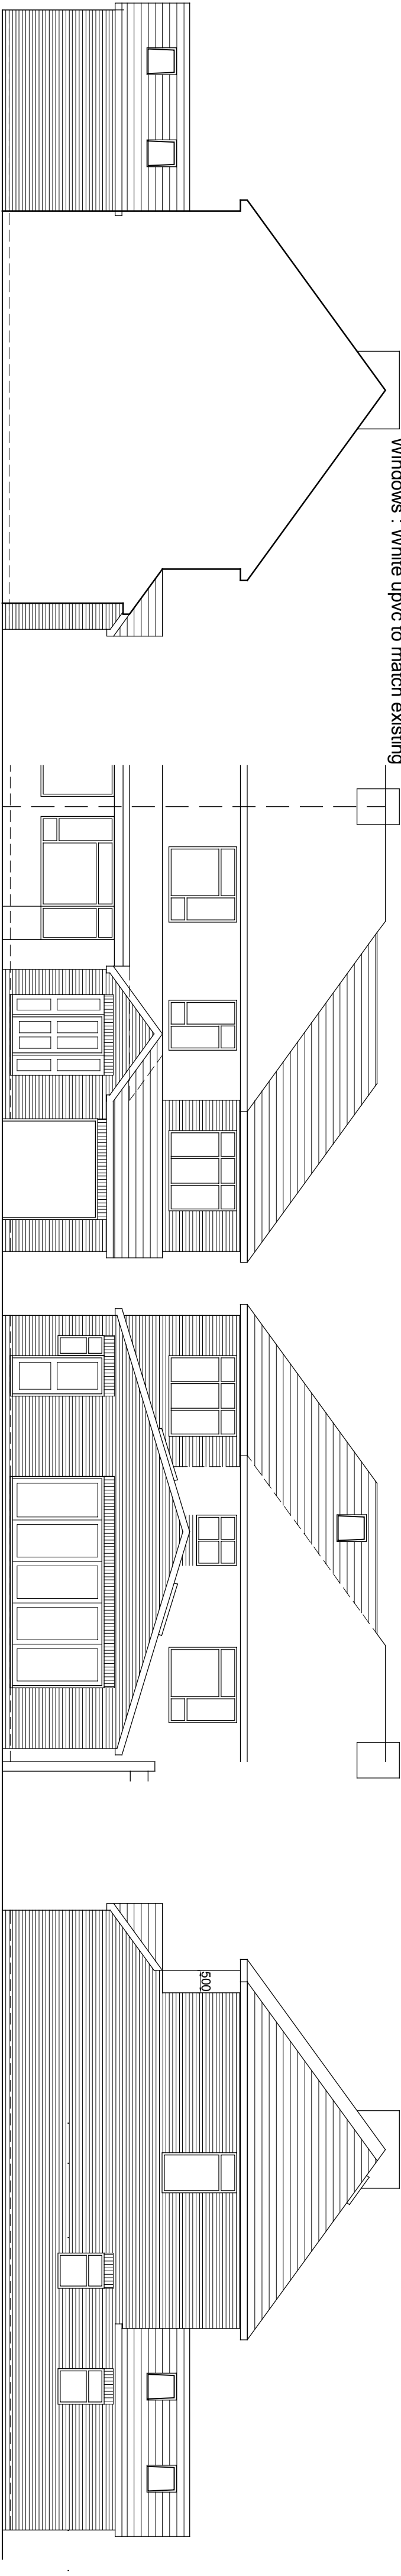


Proposed Side Elevation

Proposed Front Elevation  
Scale 1:100

Proposed Rear Elevation

Proposed Side Elevation

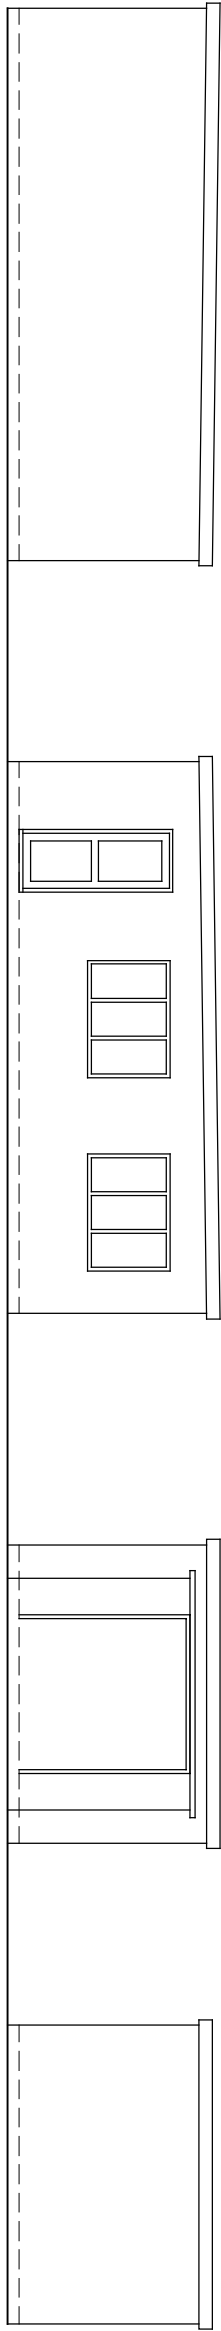


Existing Side Elevation

Existing Side Elevation

Existing Front Elevation  
Scale 1:100

Existing Rear Elevation

**GARDEN ROOM - MATERIALS**  
Walls: grey cedar cadding  
Roof: Grey Flat roofing system  
Windows : Grey blend with cladding

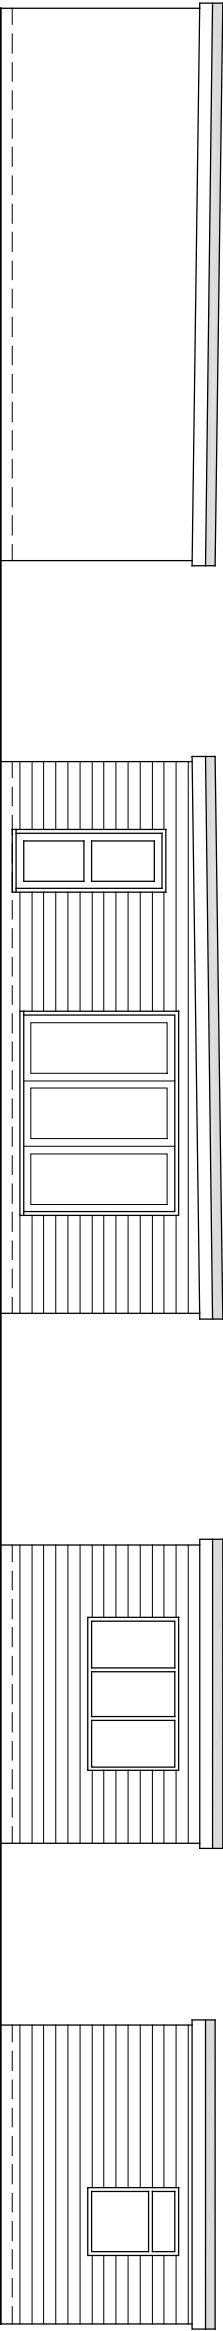


Proposed Side Elevation

Proposed Side Elevation

Proposed Front Elevation  
Scale 1:100

Proposed Rear Elevation

 

David Tingle

Building Design & Surveying Services

17 Woodland Drive, Tilehurst, Reading  
Berkshire, RG30 4RT.  
T: 0118.9419311 M: 07711902344

Copyright © David Tingle Building Design (2003)

MR G.GRANT & MISS H.ROBERTS  
89 CHAPEL HILL, TILEHURST  
READING RG31 5BX

PROPOSED SINGLE STOREY REAR  
& TWO STOREY SIDE EXTENSION PLUS  
CONVERSION GARAGE INTO GARDEN ROOM  
EXISTING & PROPOSED ELEVATIONS  
Scale: 1:100 A2  
Date: July 2017

Dwg No: 89CH.MP02  
Rev: A

| REV | DATE     | NOTES                                | BY |
|-----|----------|--------------------------------------|----|
| A   | 12.08.17 | First floor extension set back 500mm | DT |

FOR ISSUE AS PLANNING APPLICATION