




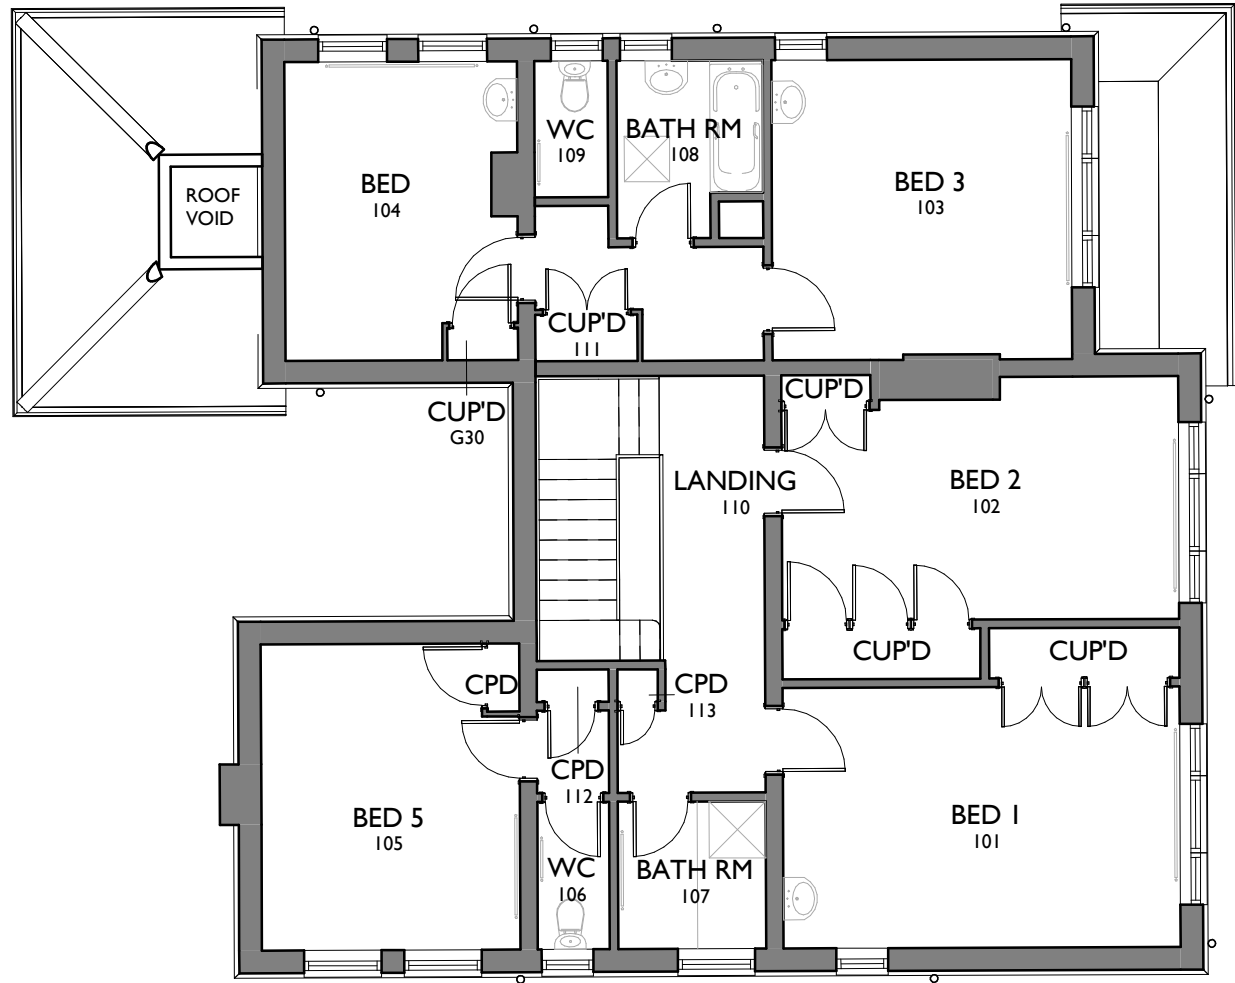

FIRST FLOOR PLAN

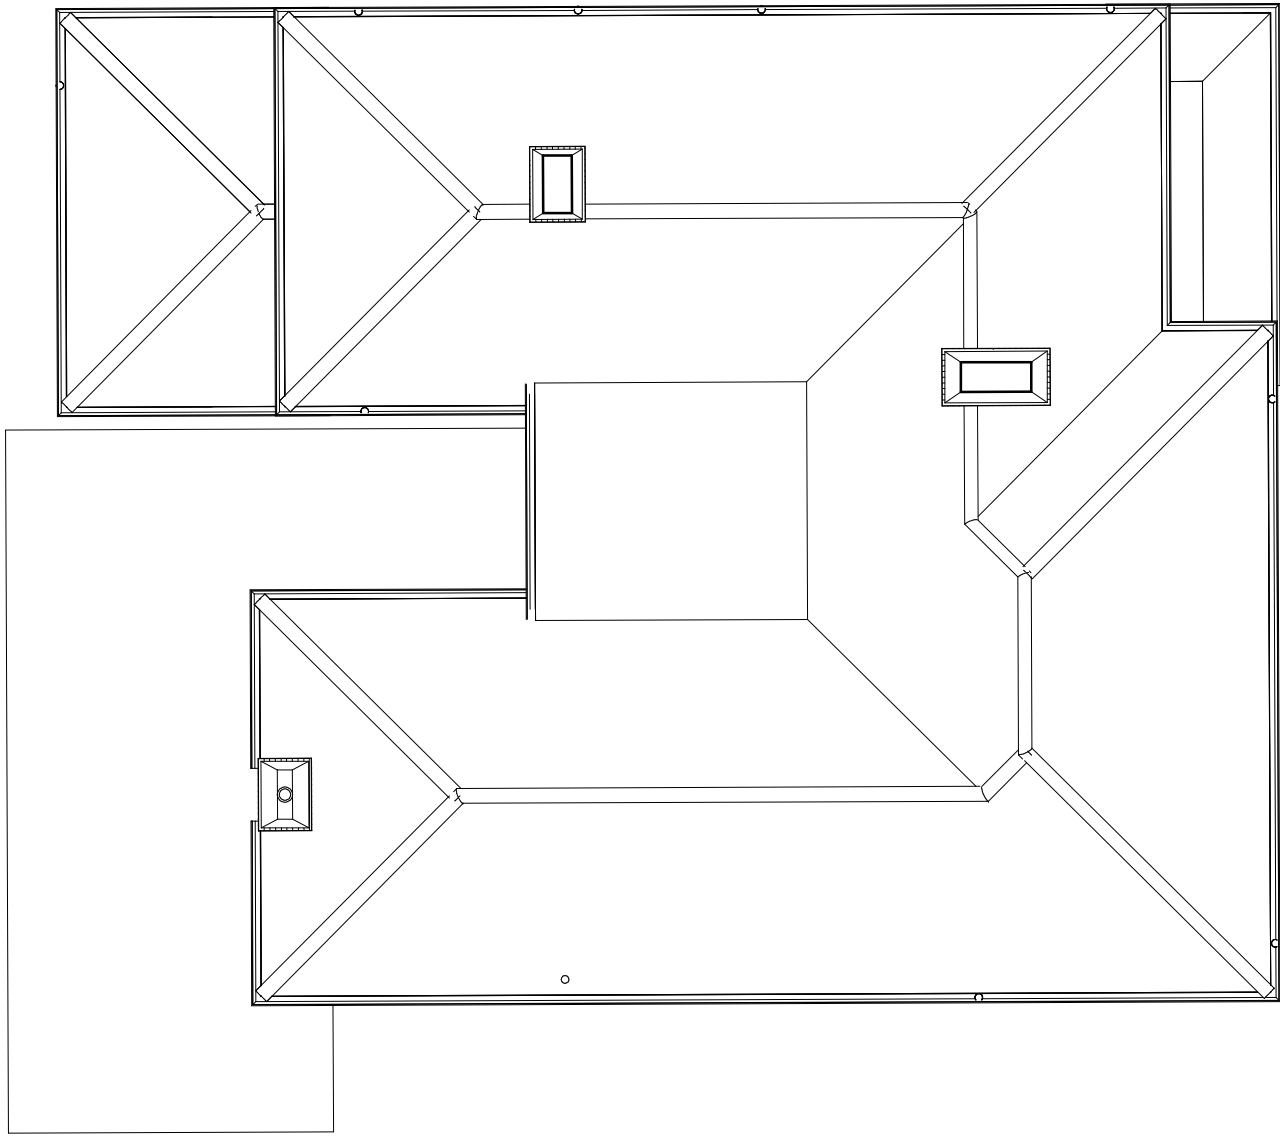

ROOF PLAN

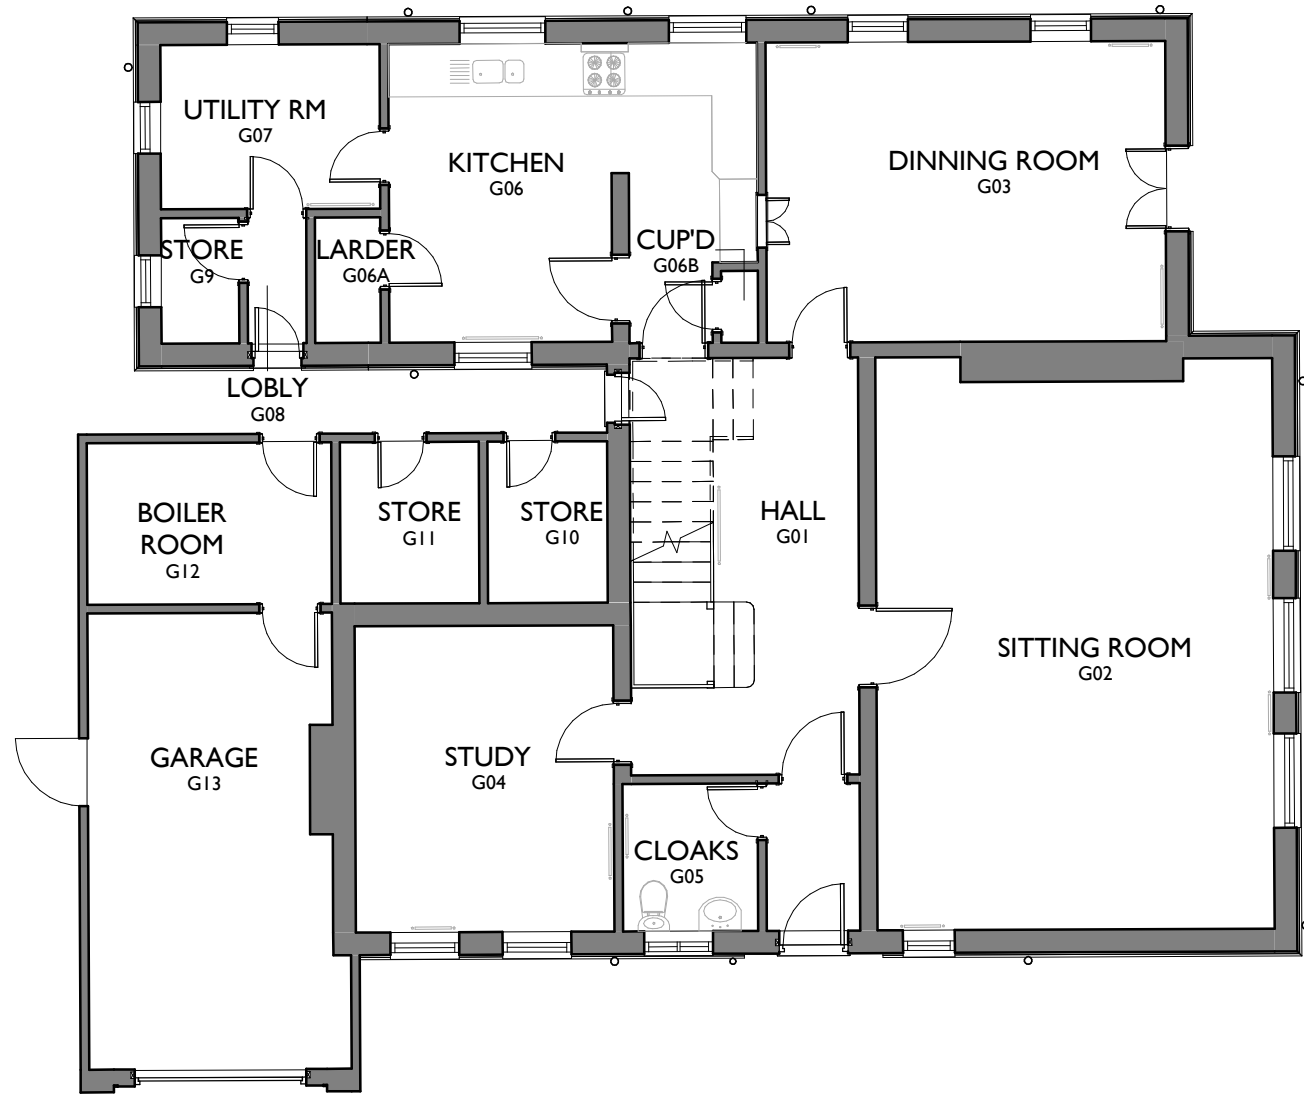


GROUND FLOOR PLAN

Notes

This drawing is the property of Willmore Iles Architects.

Copyright is reserved by Willmore Iles Architects and the drawing is issued on the condition that it is not copied, reproduced, retained, or disclosed to any unauthorized person, either wholly or in part, without the consent in writing of Willmore Iles Architects

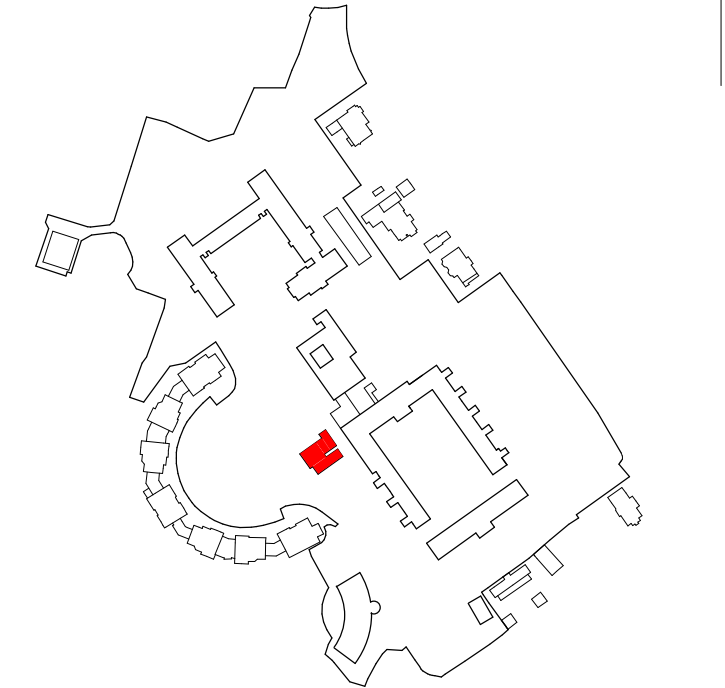

Amendment	Drwn	Chkd	Date	Rev	



willmore iles architects

267 Horwell Road - Horwells - Bristol - BS8 4SF - Tel: 0117 9450962
www.willmoreiles.com

Drawing Status	PLANNING
Client	UNIVERSITY PARTNERSHIPS PROGRAMME
Job Title	ST PATRICKS HALL UNIVERSITY OF READING
Drawing Title	EXISTING PLANS - WARDEN'S HOUSE

Scale 1 : 100	Size A1	Drawn WA	Checked RT	Date NOV 17
Job No 0616	Drawing No StP-WIA-00-FF-DR-A-160100			Rev

north

