



Existing Ground Floor
0

Existing Basement Level
-2190

Existing Front Elevation
1:100



Existing Ground Floor
0

Existing Basement Level
-2190


Existing Rear Elevation
1:100




Existing Ground Floor
0

Existing Basement Level
-2190


Existing Side Elevation
1:100

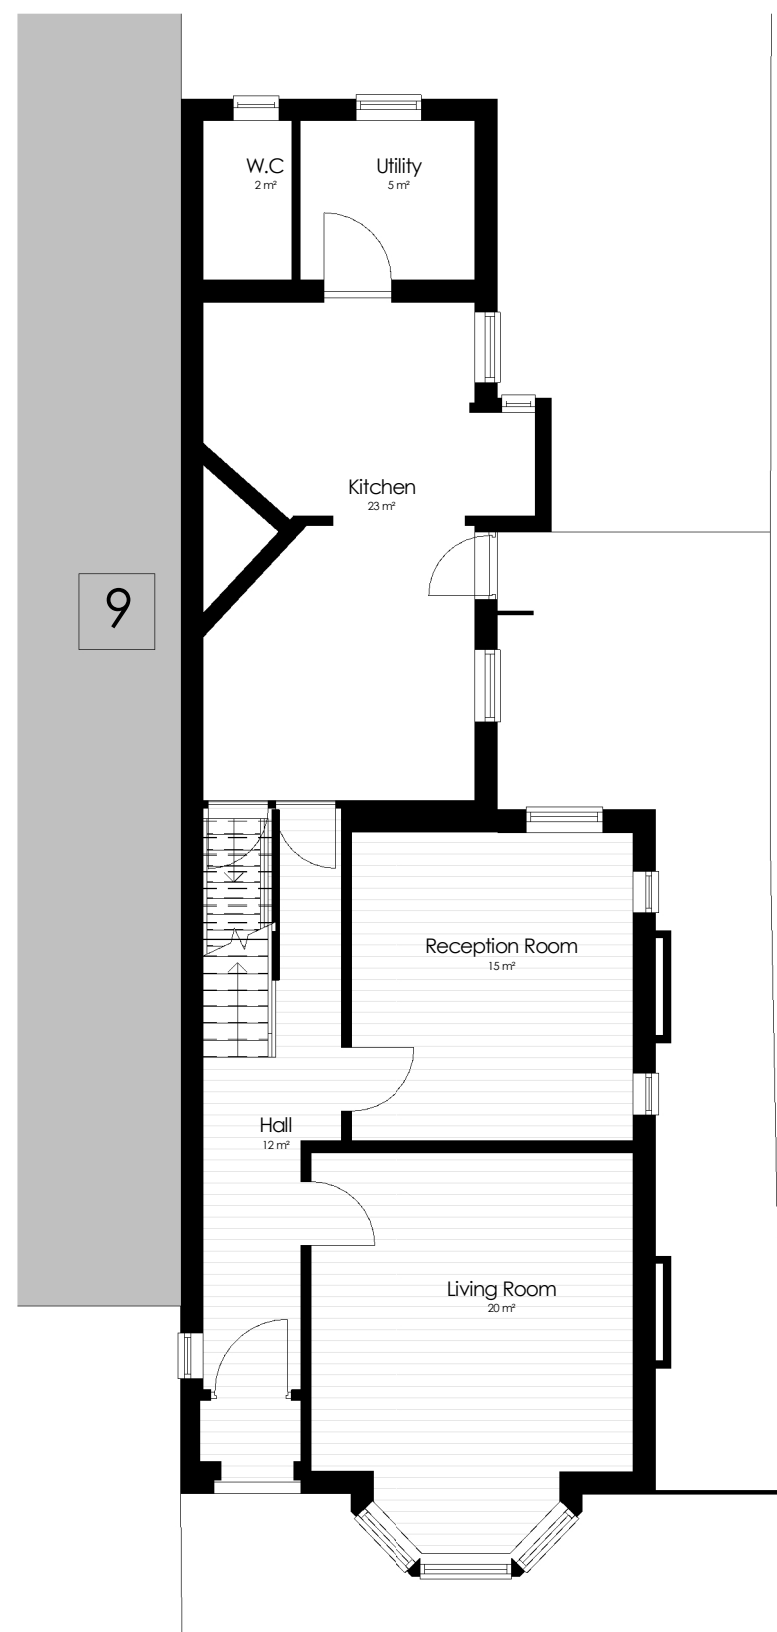


Existing Ground Floor
1:100

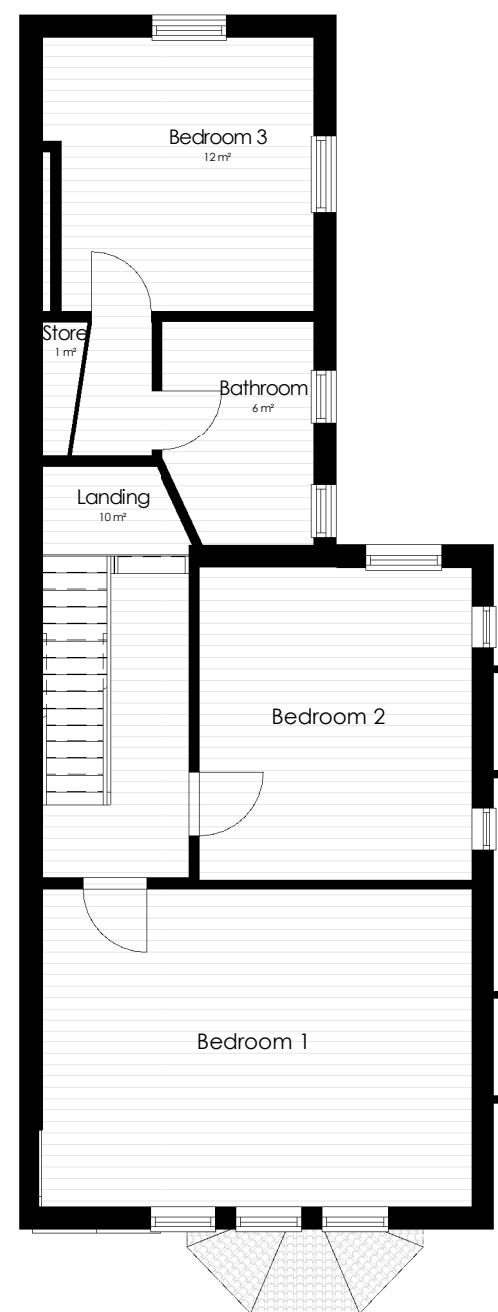

Existing First Floor
1:100

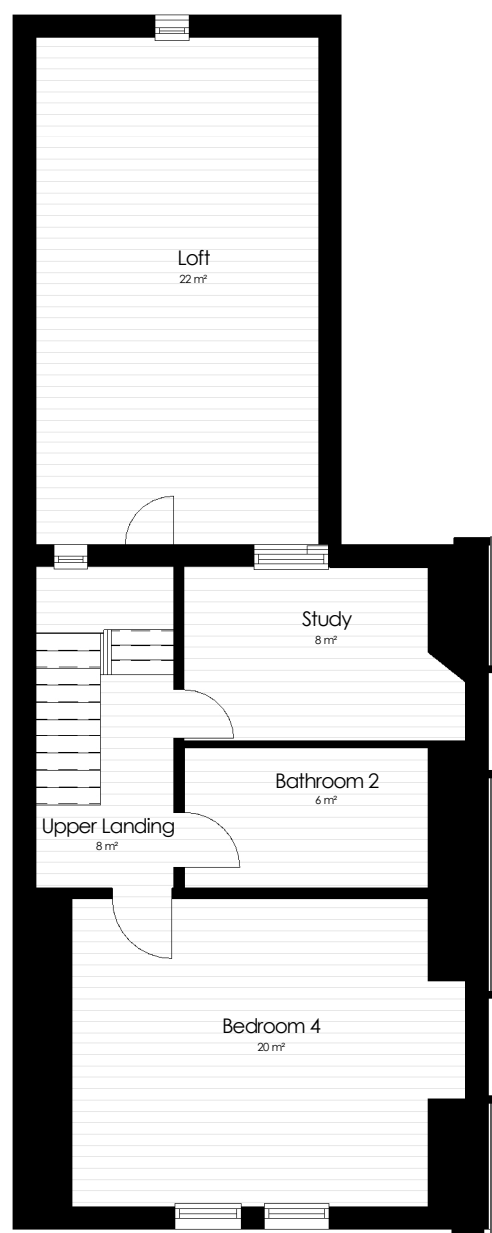

Existing Second floor
1:100

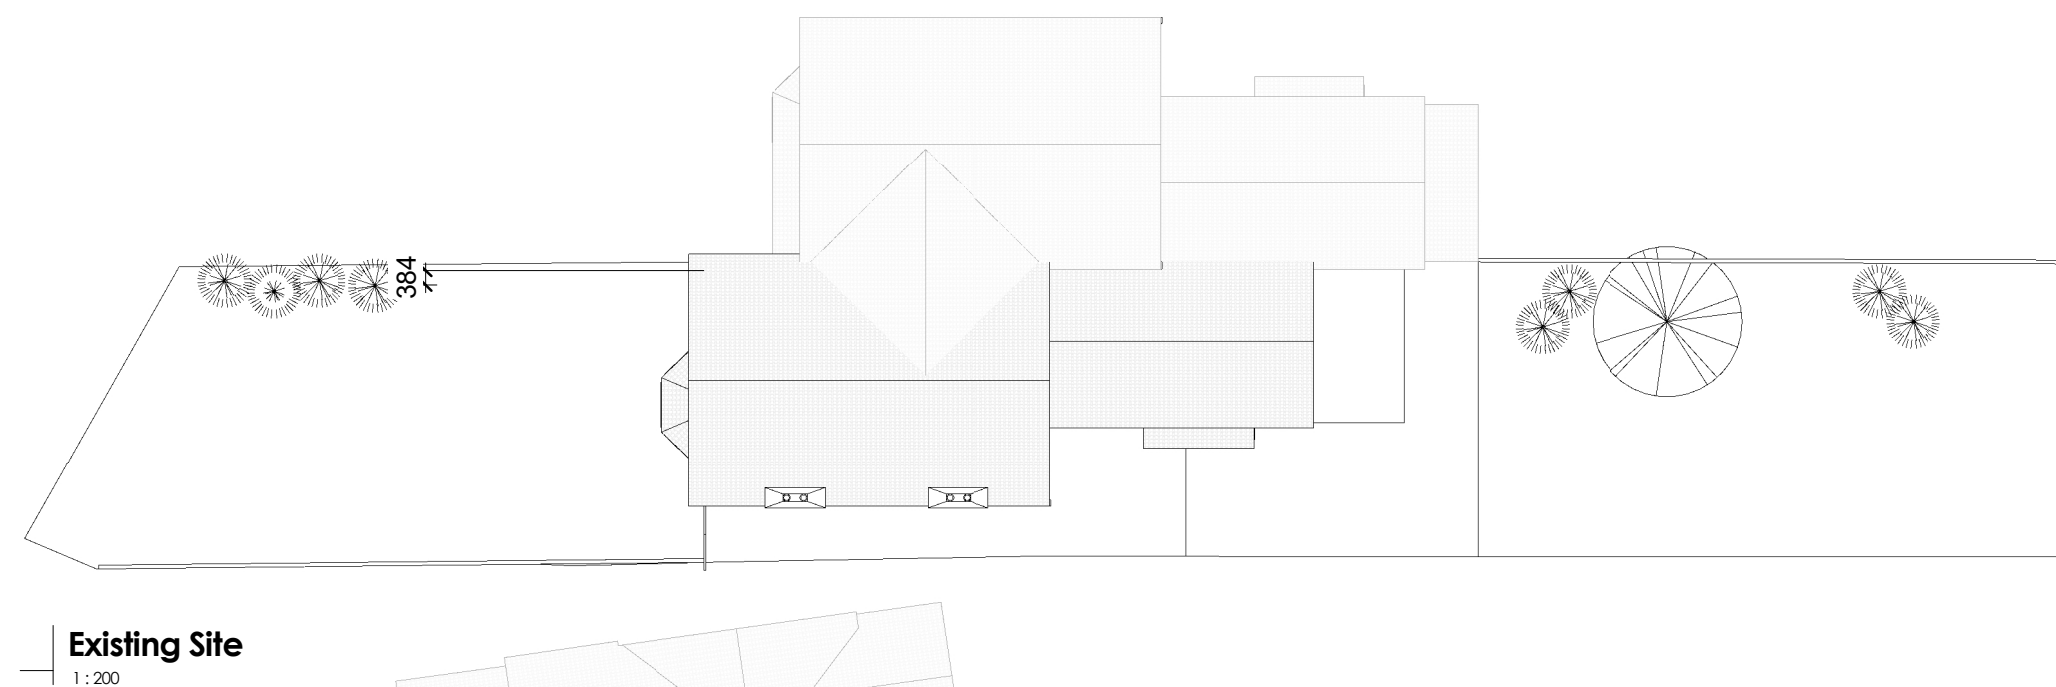

Existing Site
1:200



Existing Location Plan
1:1250



Existing Block Plan
1:300

Zoe Lewis Architects Ltd 12A Castle Hill, Reading, RG1 7RD www.zlal.co.uk / 07941 233 296 info@zlal.co.uk	
PROJECT 11 Erleigh Road Reading, Berks, RG1 5LR	
TITLE Existing	
CLIENT Mr & Mrs Curtis	
DRAWN BY MLS	CHECKED BY ZEL
SCALE As indicated	ISSUE DATE 02/11/2017
DRAWING NUMBER 227-A1-01	REV
© Zoe Lewis Architects LTD 2017	