



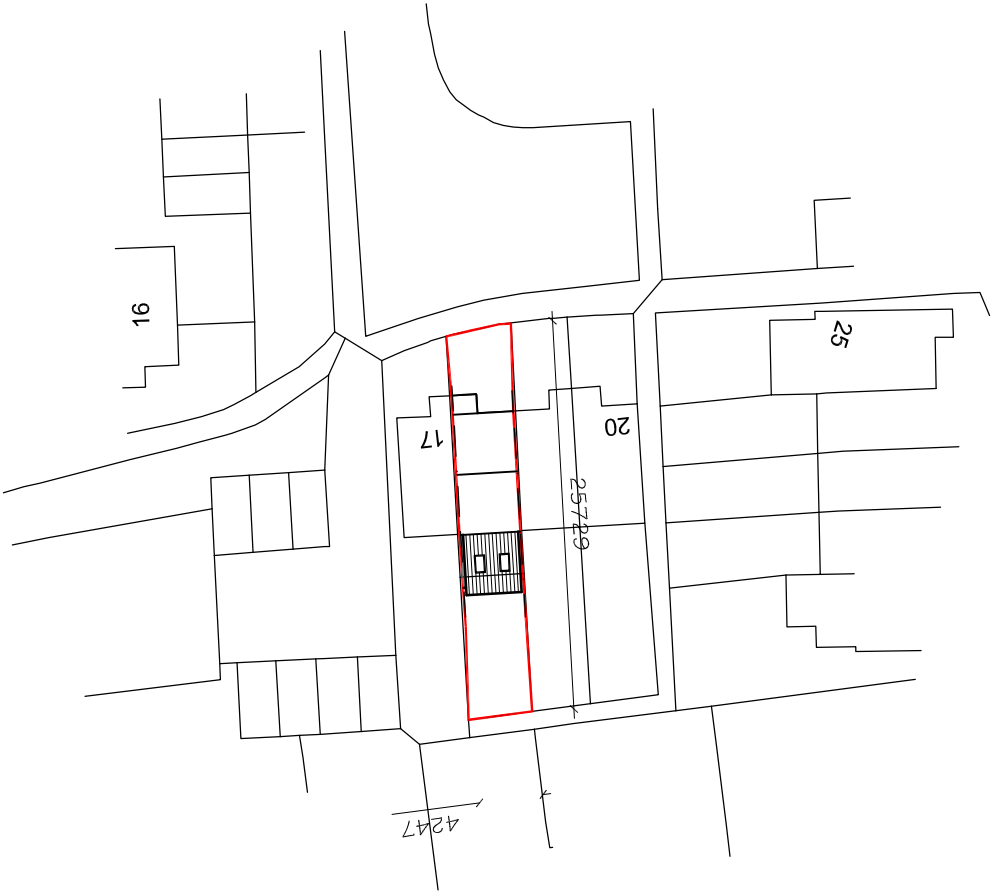


Crown Copyright. All rights reserved. Licence no. 100019980

PROPOSED BLOCK PLAN

SCALE 1-500


NORTH

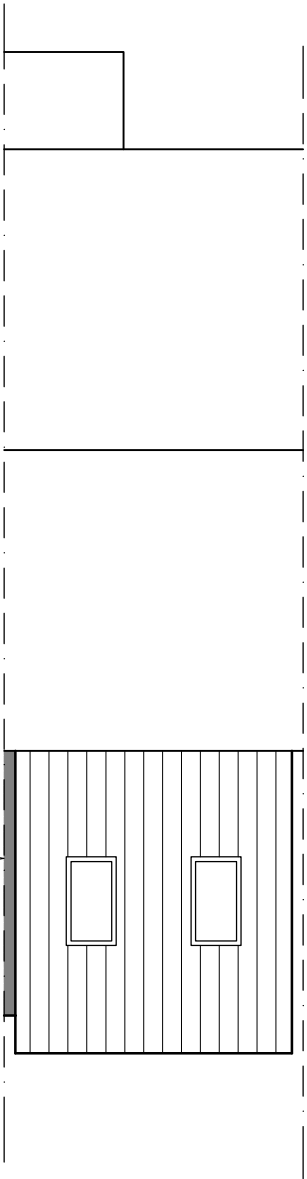 

PROPOSED ROOF PLAN

SCALE 1-100


small 'secret' GRP lined flat roof element - thus preventing the ingress of debris

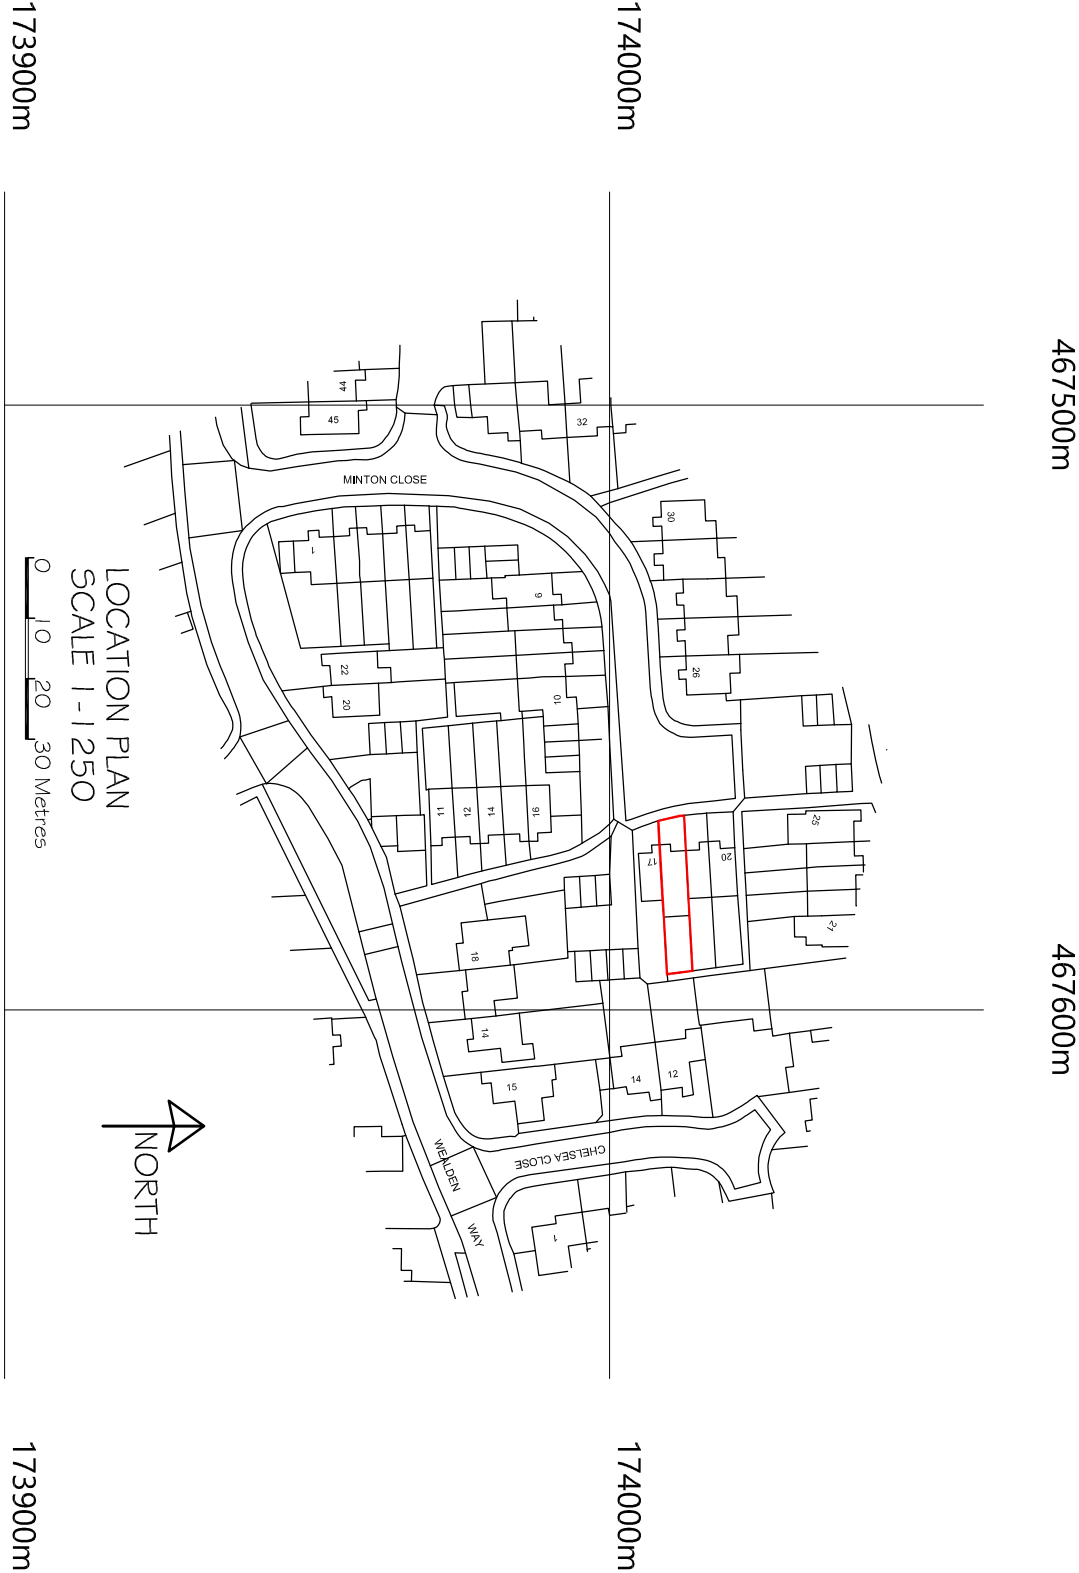

LOCATION PLAN

SCALE 1-1250

NORTH

 

©Crown Copyright and database rights 2017 OS 100019980

DATE	MODIFICATION	ISSUE	TITLE:-	SCALE:-
			EXISTING & PROPOSED PLANS	A5 STATED @ A3
			AT 1 & MINTON CLOSE, TILFURST,	DRAWN BY:-
			READING, BERKS RG30 6ET	DATE:-
			FOR MR J EMBERSON	CVS Design Ltd
				SEPT 2017
				DRAWING No:-
				REV:-
				03