


KENSINGTON- EXISTING FIRST FLOOR PLAN

0 5.0 6.0 7.0 8.0 M

Scale 1:100 @ A0

WORK IN PROGRESS
11.01.18

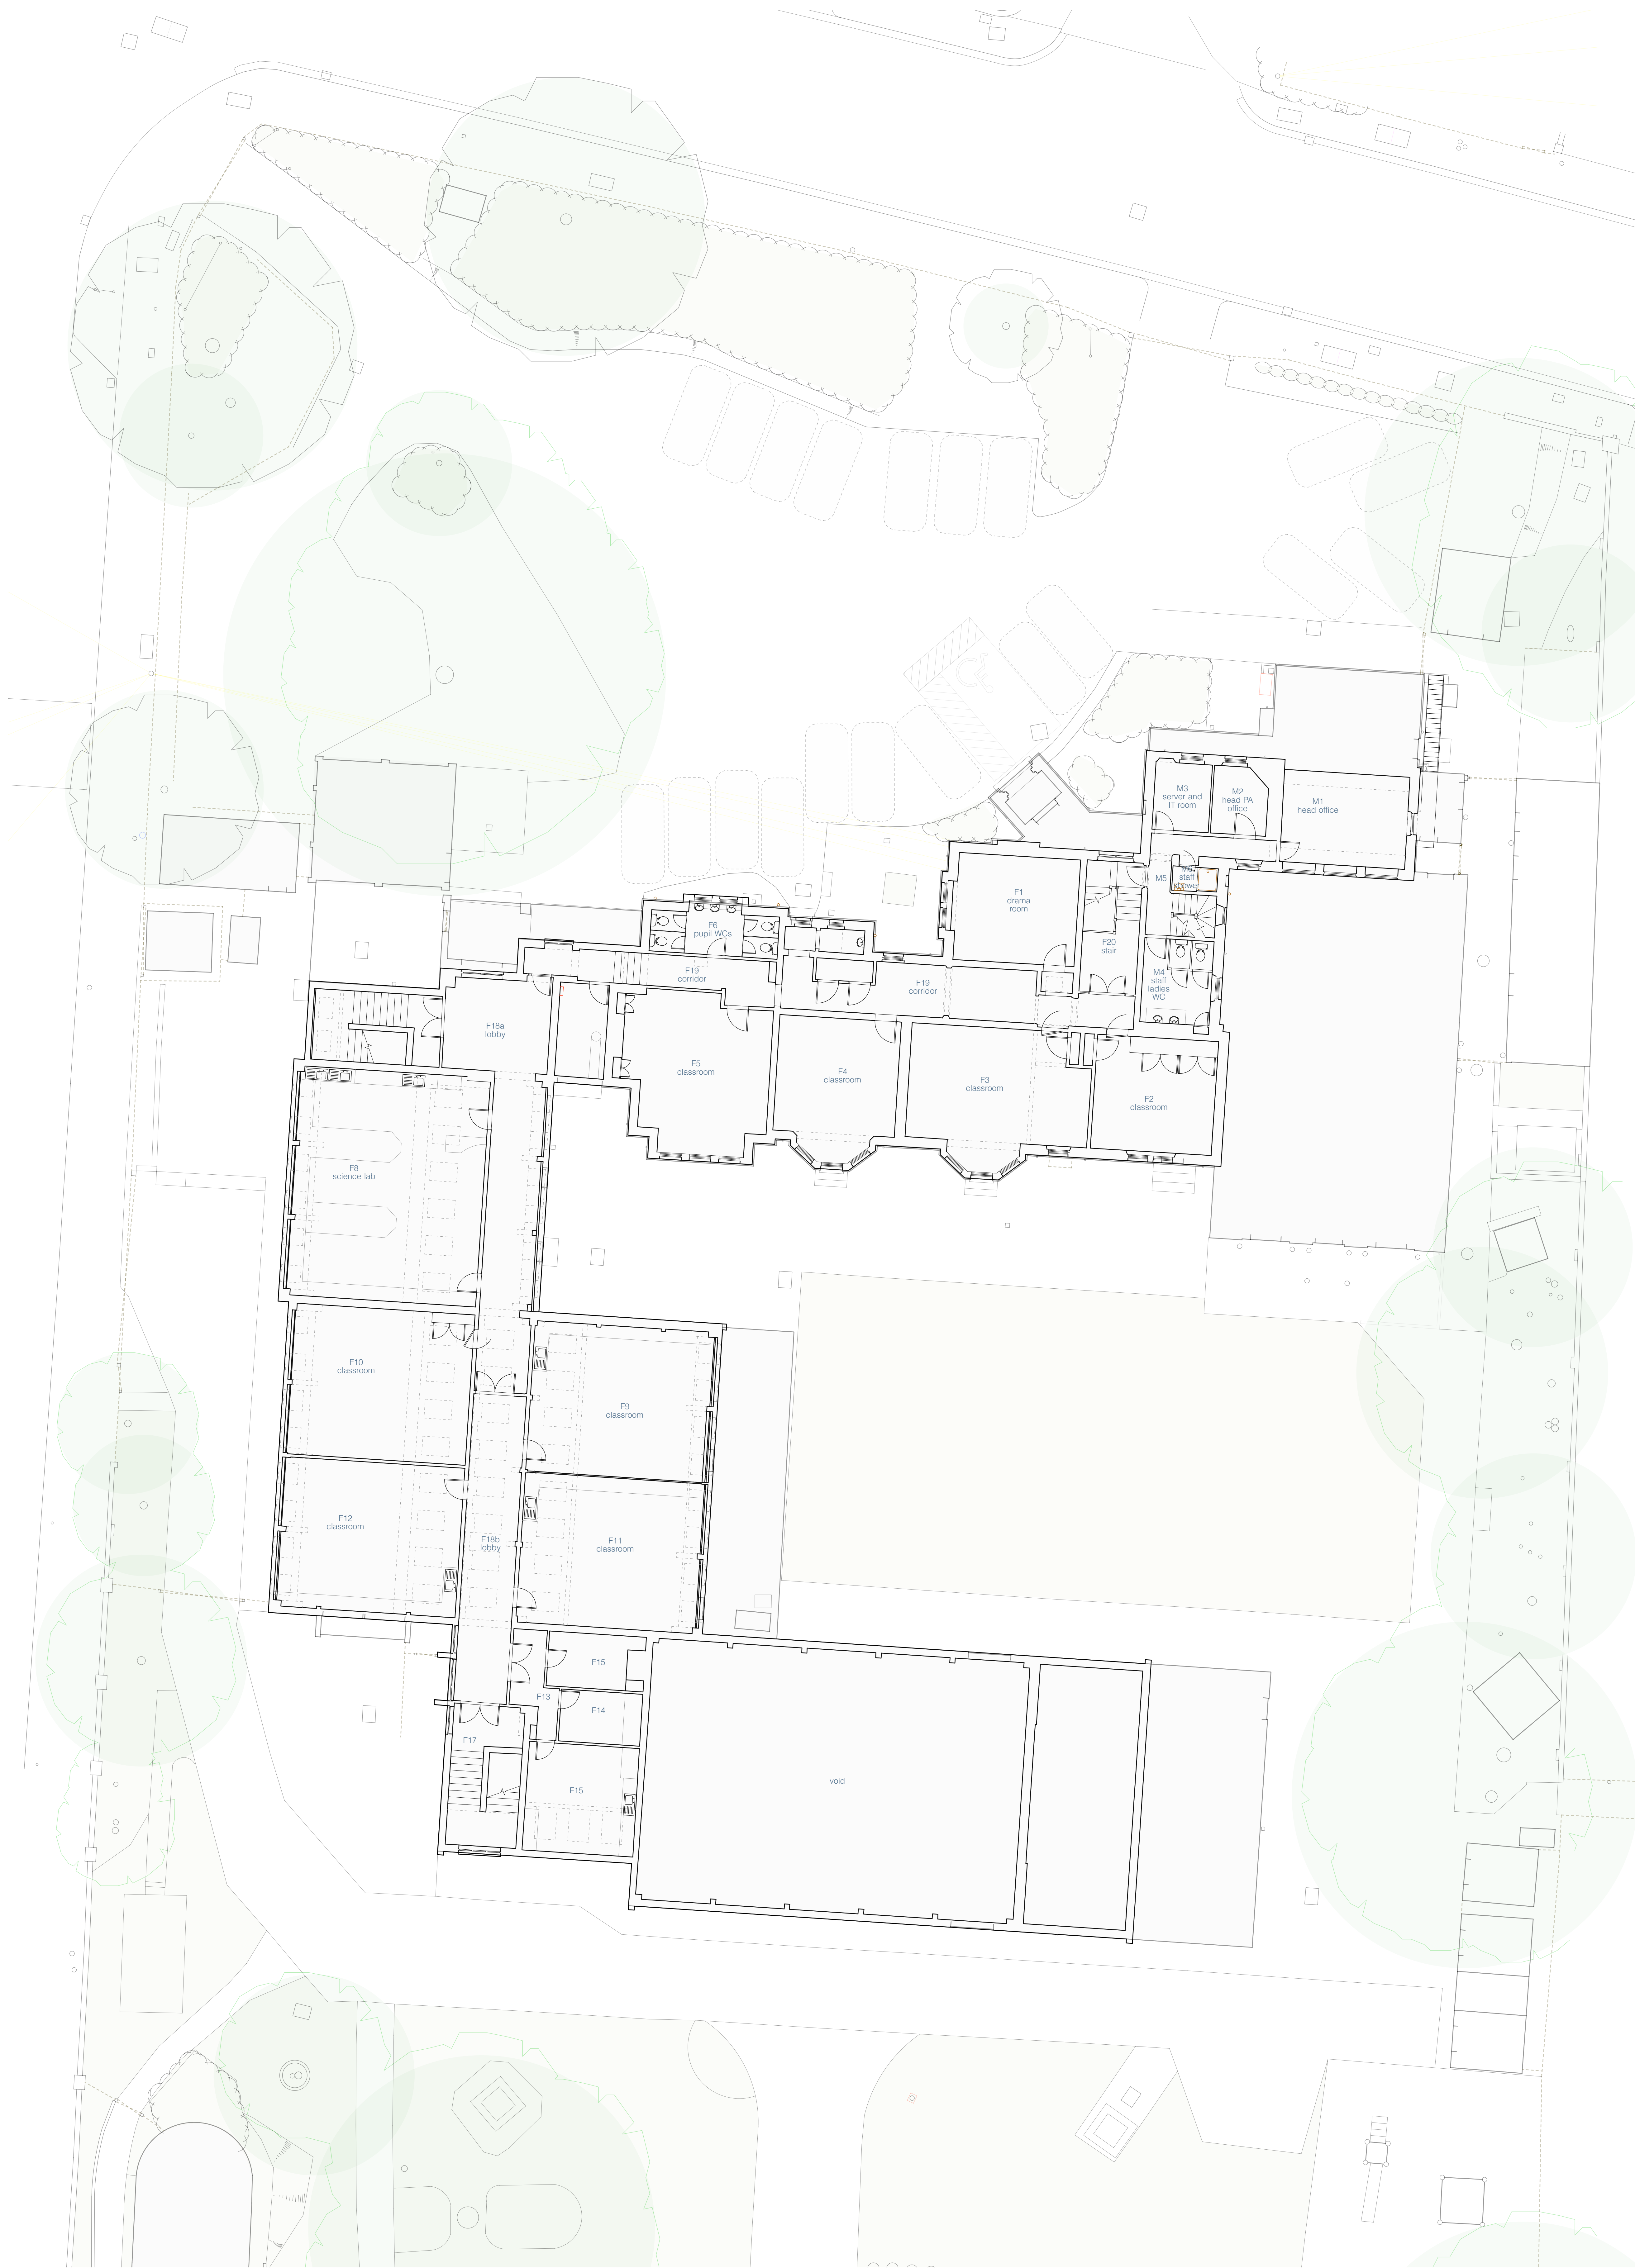

Chartered Architects
Chartered Building Surveyors
CDM Services
Unit 1 Lakeside, Headlands
Business Park, Salisbury Road,
Ringwood BH24 9PS
+44 (0)1425 472 833
www.kendallkingscott.co.uk

Project
Kensington
Remodel and Extension
Client
The Abbey Junior School,
Christchurch Road, Reading

1:100 A0 170184.vwx

© Copyright

Do not scale this drawing

A 18/10/17 LA CS Base plan updated

Rev: 001 002 003 004

Drawing Title
Existing First
Floor Plan - Kensington

Project Number
170184 P(0)104 A

Date: 24/10/17
Drawn: LA
Checked: CS
Status: PLANNING