

Notes

Where dimensions are not given, drawings must not be scaled and the meter referred to Lambert Smith Hampton.

In the event of any dimensional conflict between Lambert Smith Hampton Drawings, the matter must be referred to Lambert Smith Hampton for clarification.

The Contractor must also refer to any separate Lambert Smith Hampton Specification to be read in conjunction with this drawing.

--	--	--	--

Revisions

A Areas, Bedroom, Storage, Kitchen, Wall and Window amendments.

B Bth store and Bedroom stores sizes changed.

Lambert
Smith
Hampton

United Kingdom House

180 Oxford Street

London W1D 1NN


Telephone: +44 (0)20 7198 2000

Fax: +44 (0)20 7198 2001

www.lsh.co.uk

Client	
Henderson UK Property Fund	
Project	
83 Broad Street Reading RG1 2AP	

Drawing			
Existing Ground Floor Plan			
Job No.	0121281-LW-0000	DWG No.	003
Scale	A3@1:100	Date	05/09/2017
		Drawn	JR
		Checked	SP

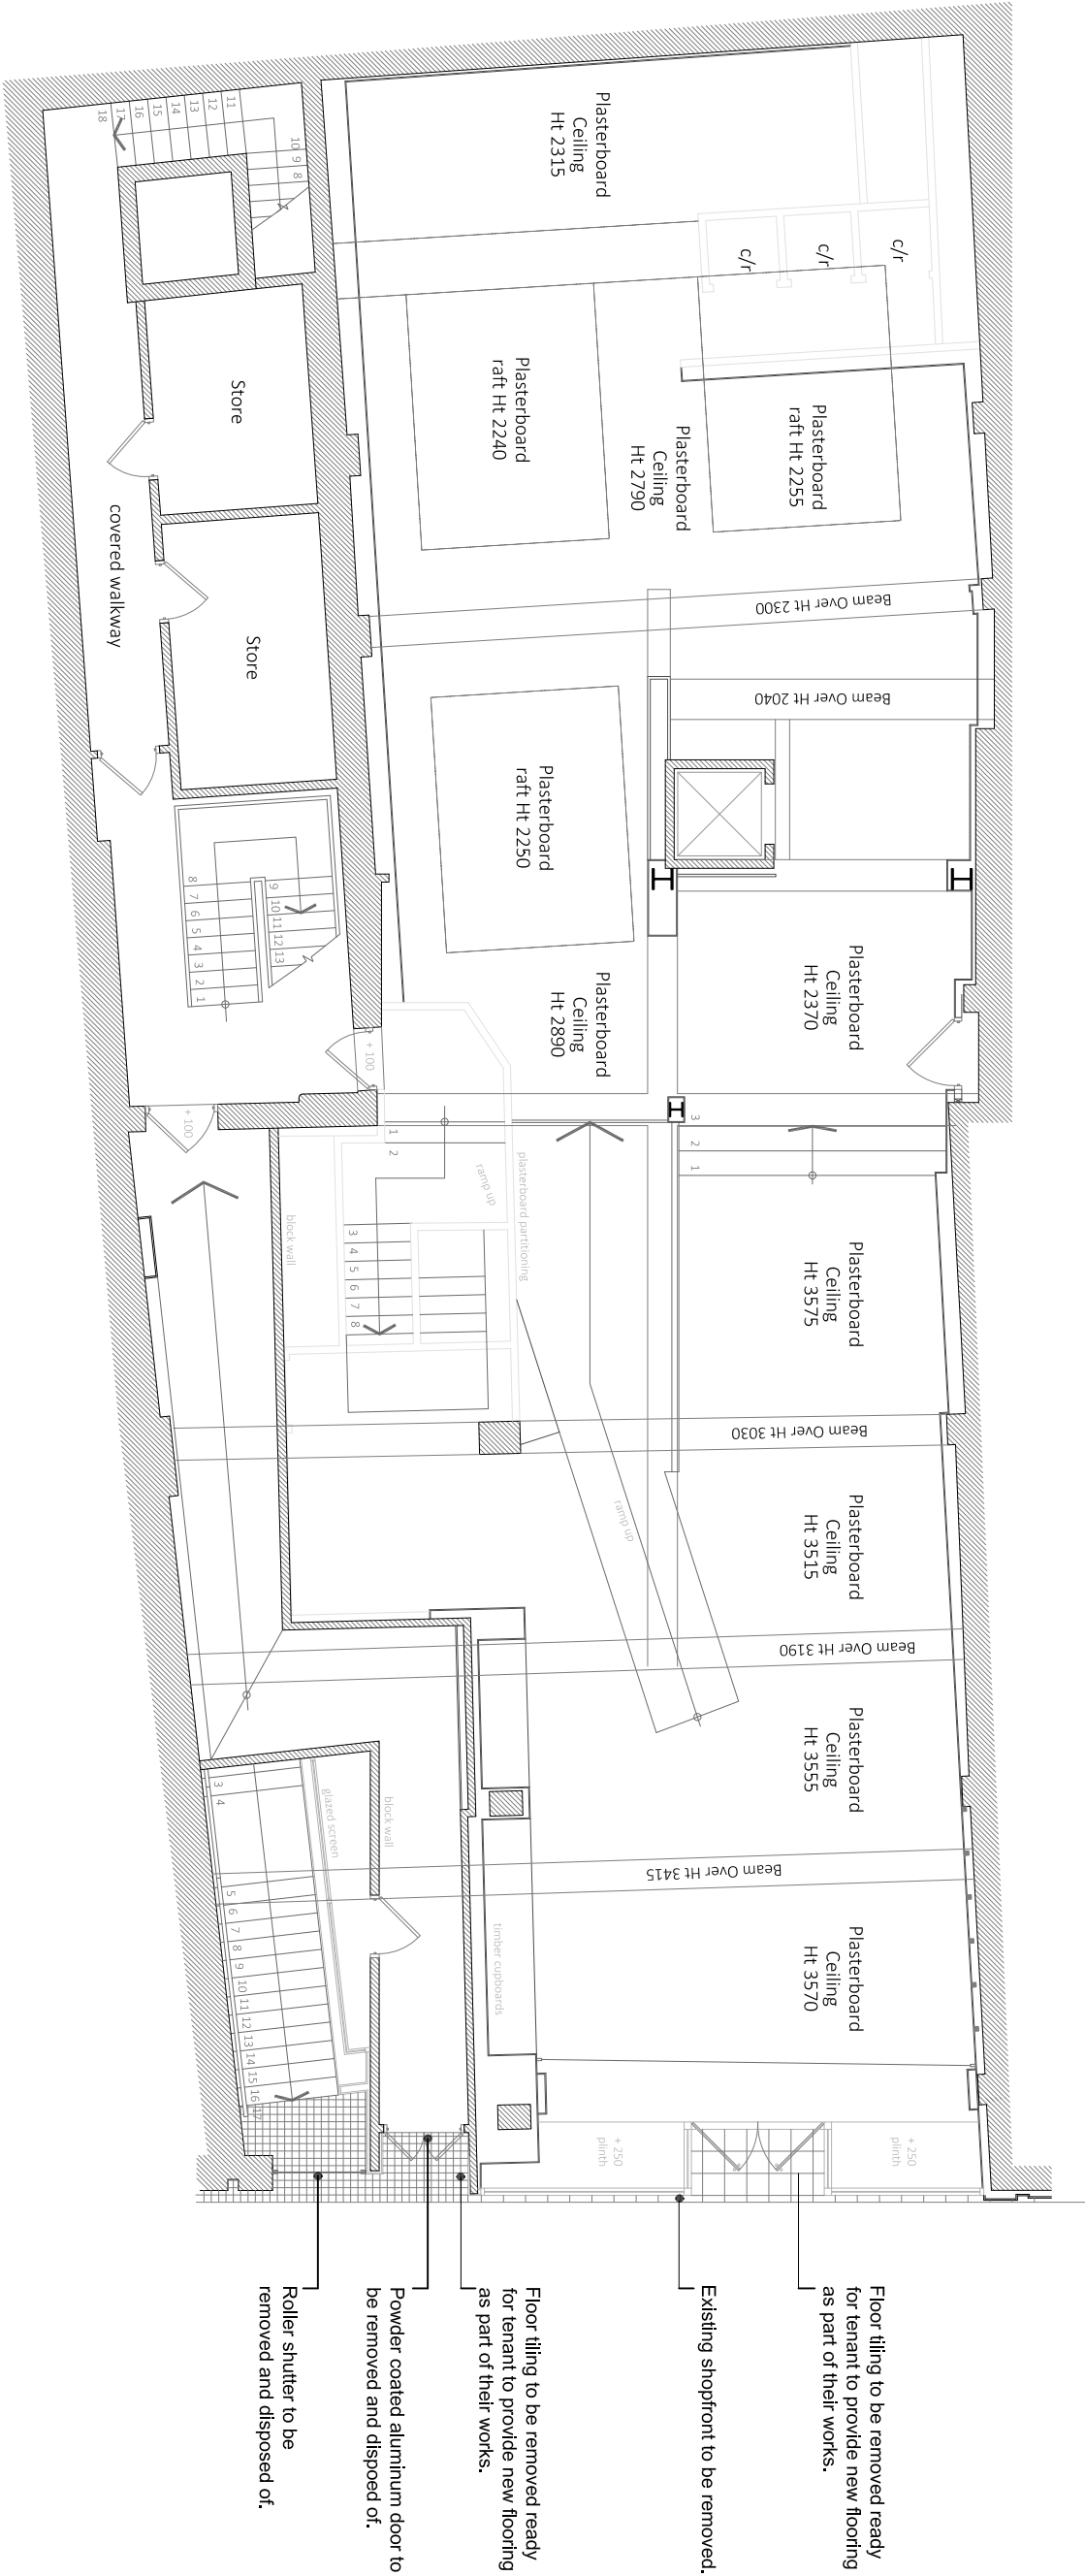

Existing Ground Floor Plan