

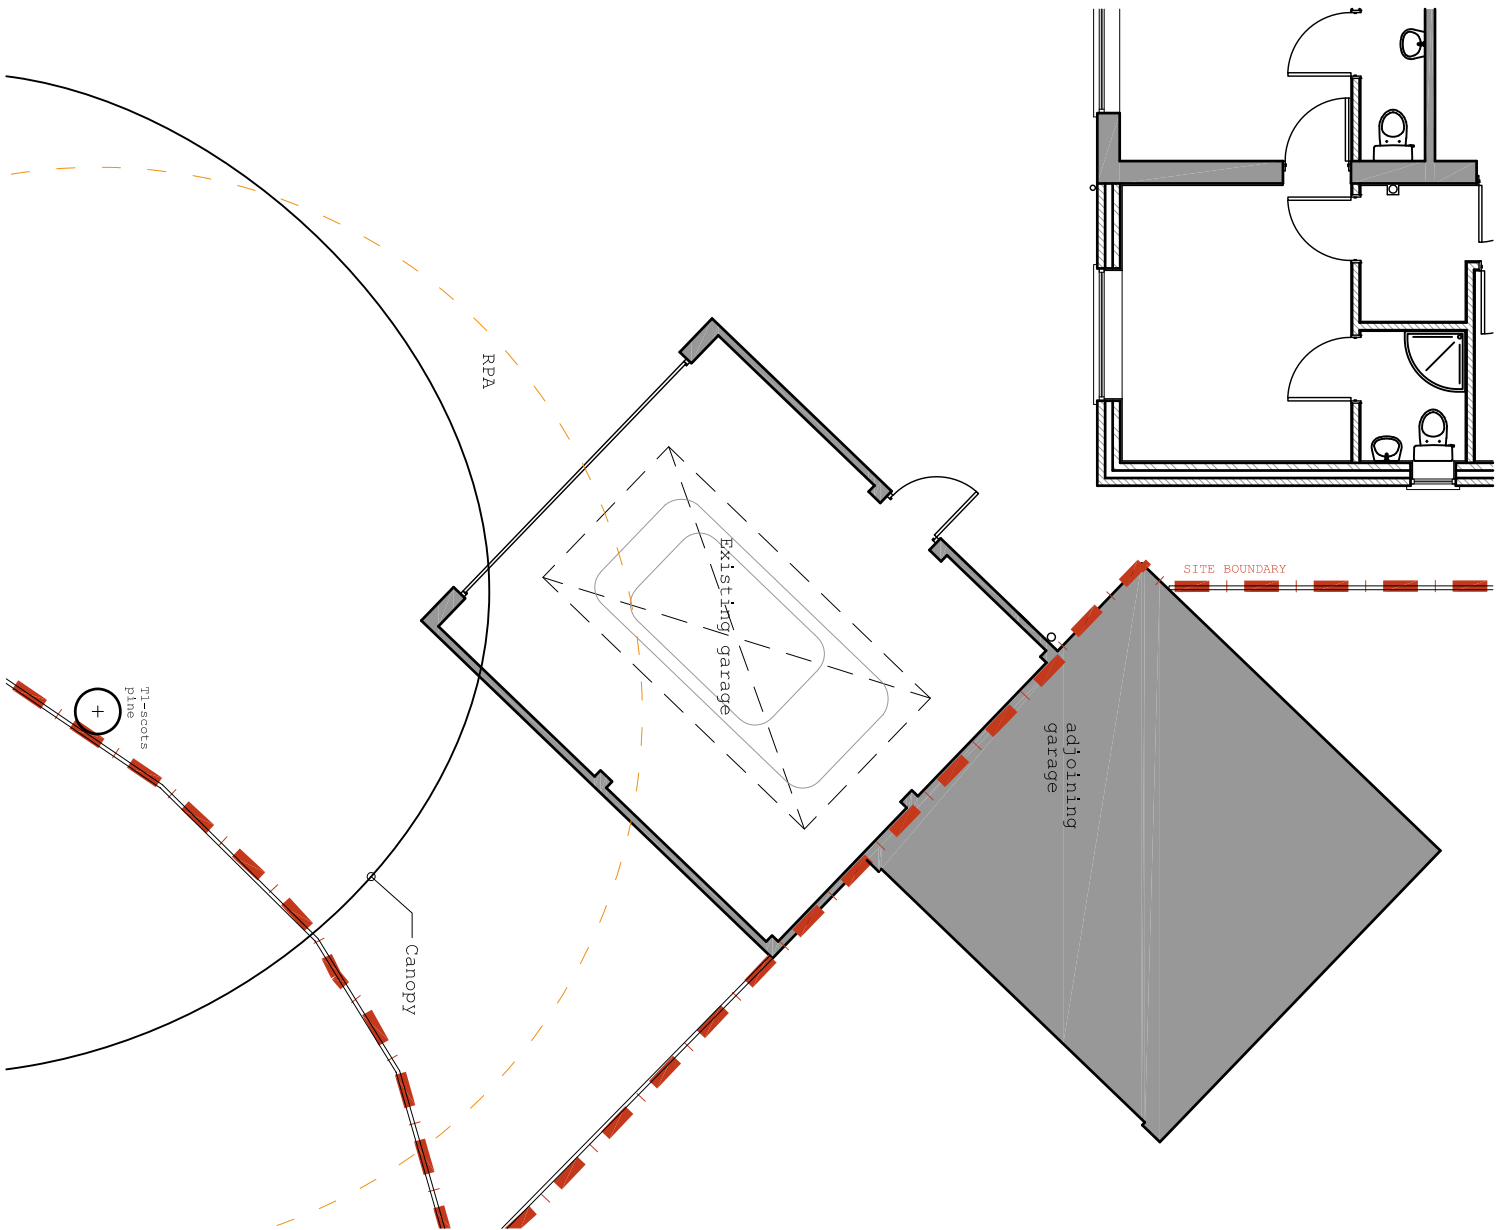
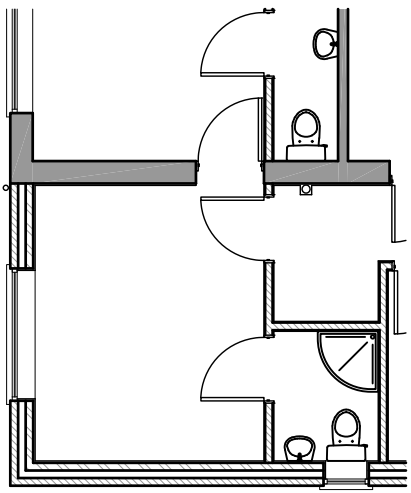


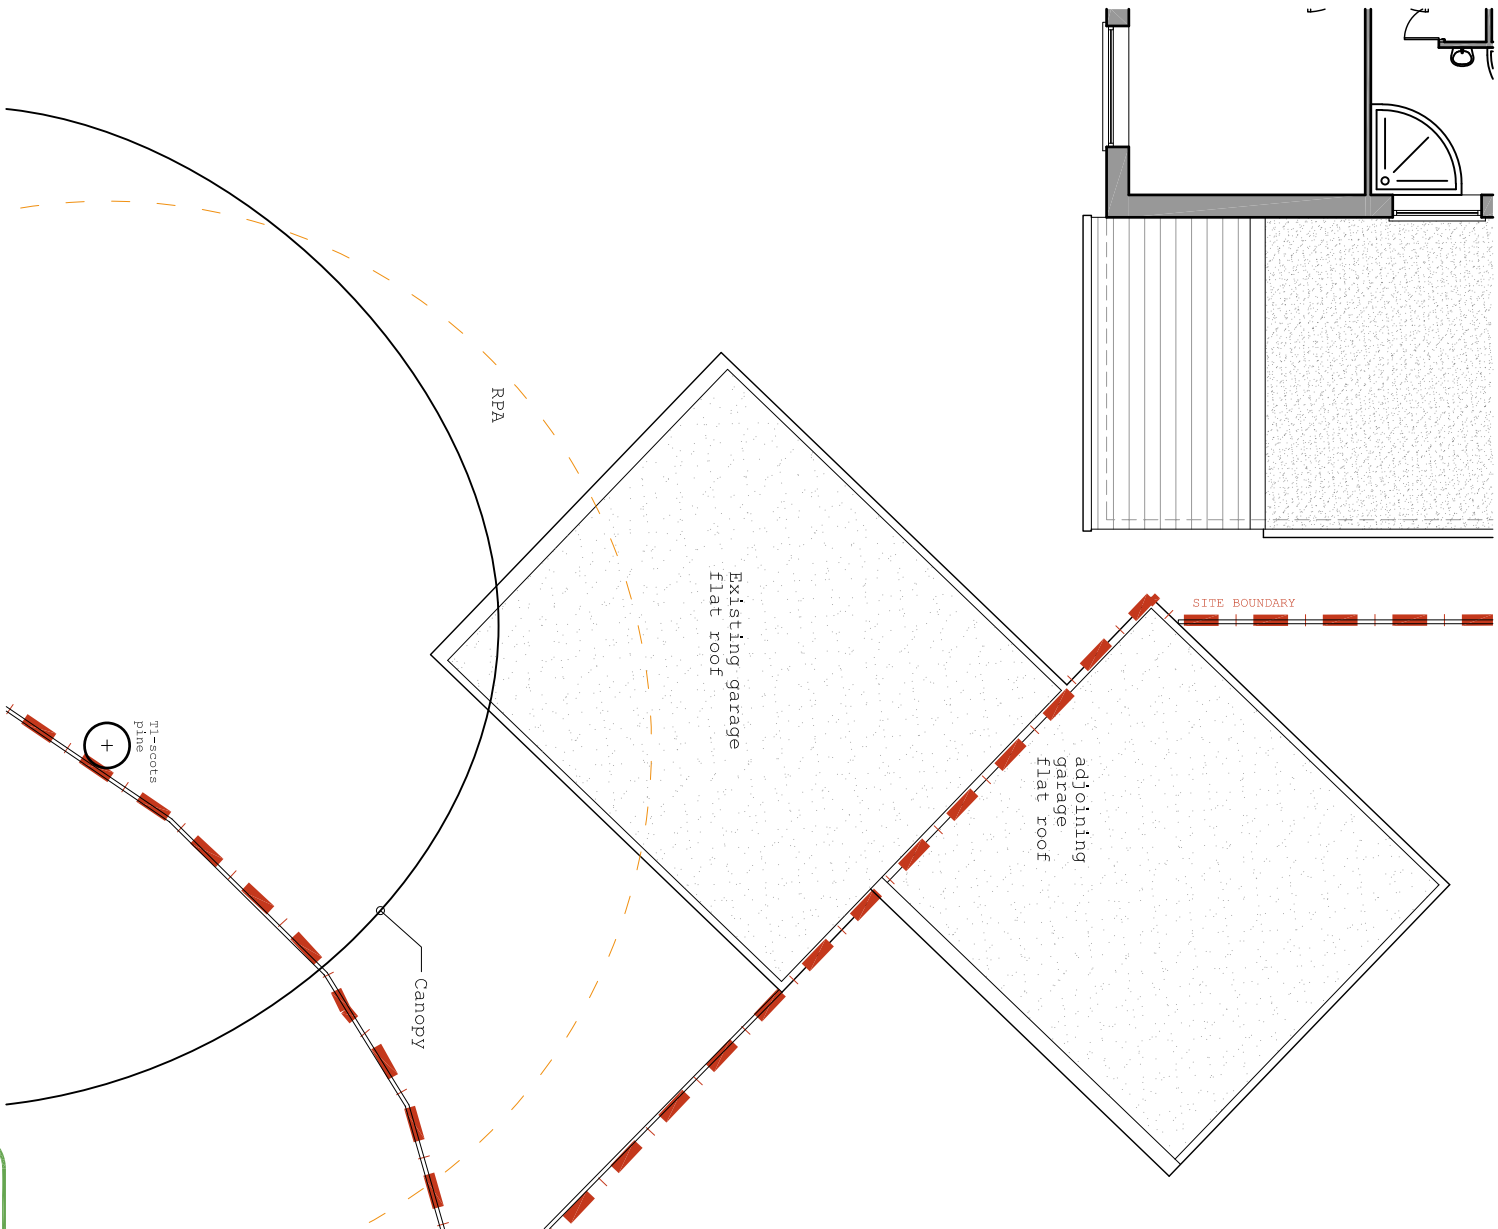

existing GF garage plan

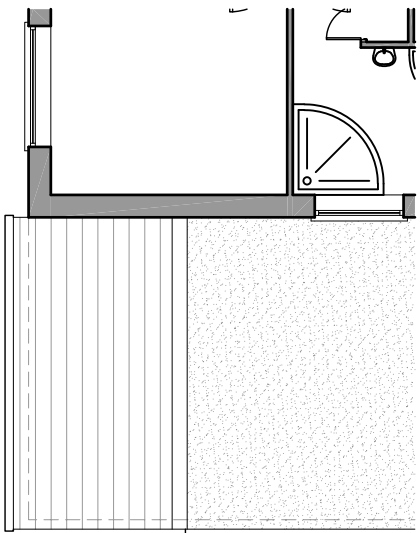

existing roof garage plan

colony
architects
RIBA #

project drawing number revision
242 03-05 P
date revision
May 18 planning
1:100 A3 SP EM
© 2017 existing architecture

No. 51
christchurch id, reading
client
Mr Chima
reading title
Existing garage floor plans

REVISIONS

colony architects ltd is a collaborative of architects and designers with an open mind to find out more visit our website
contact: design@colonyarchitects.com
www.colonyarchitects.com
t 07390 515172
m 07390 515172
f 0118 3660228
256 South Oak Way
Stevenage SG2 6DS