




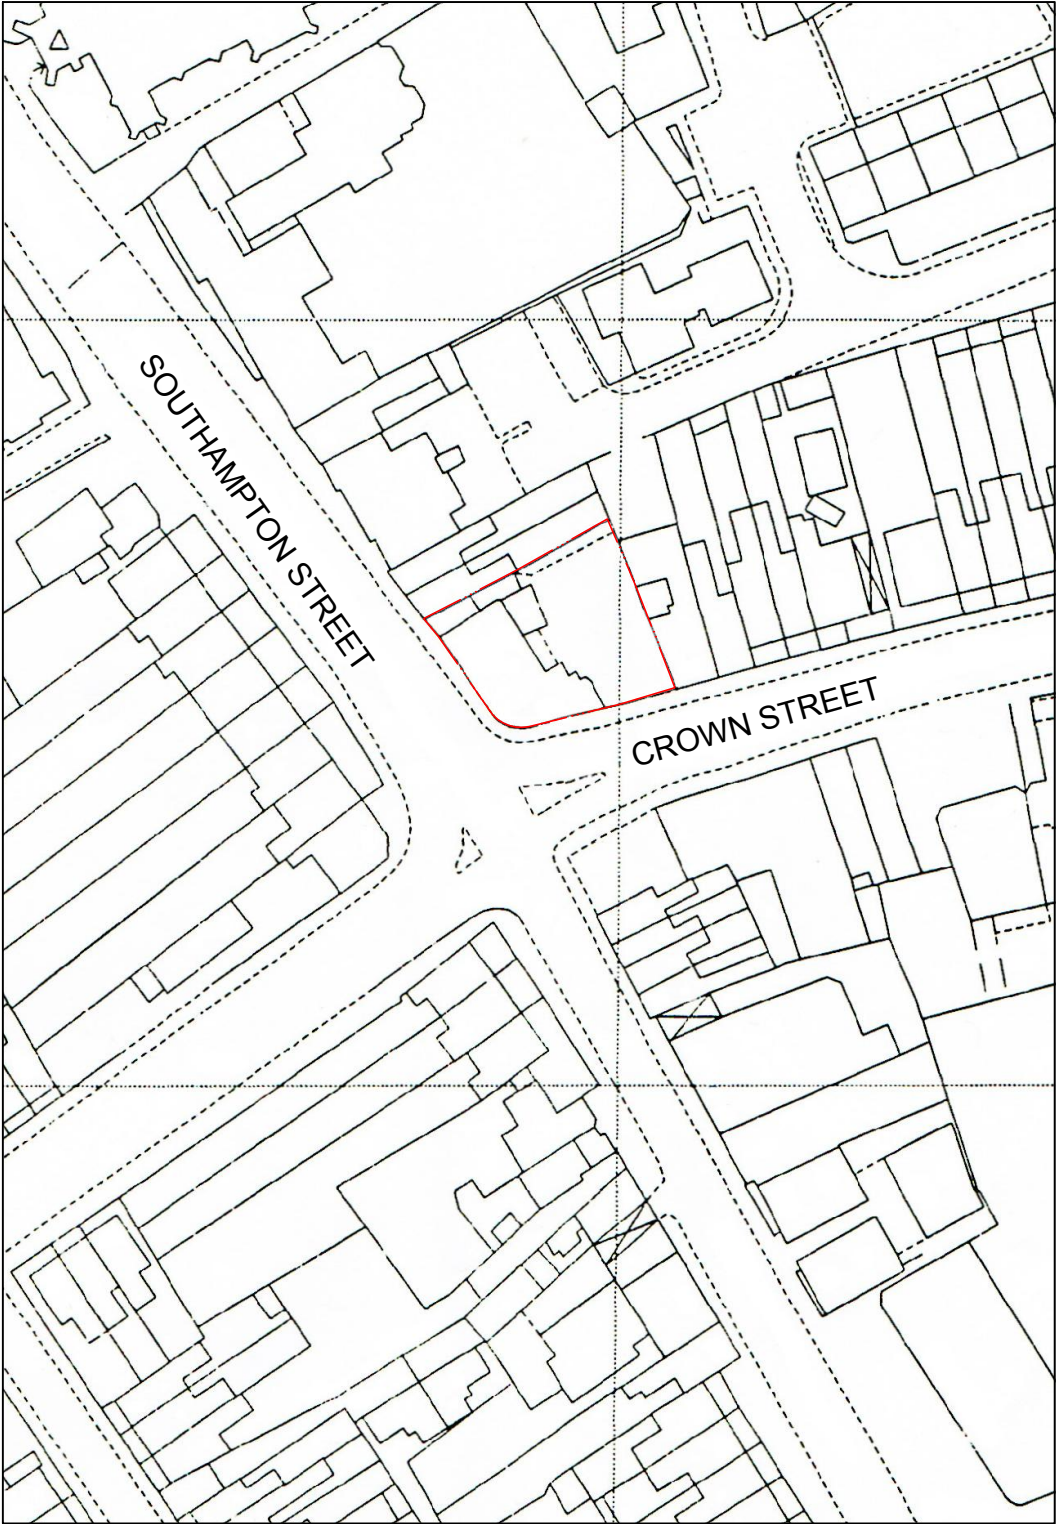

Site Location Plan 1:1000

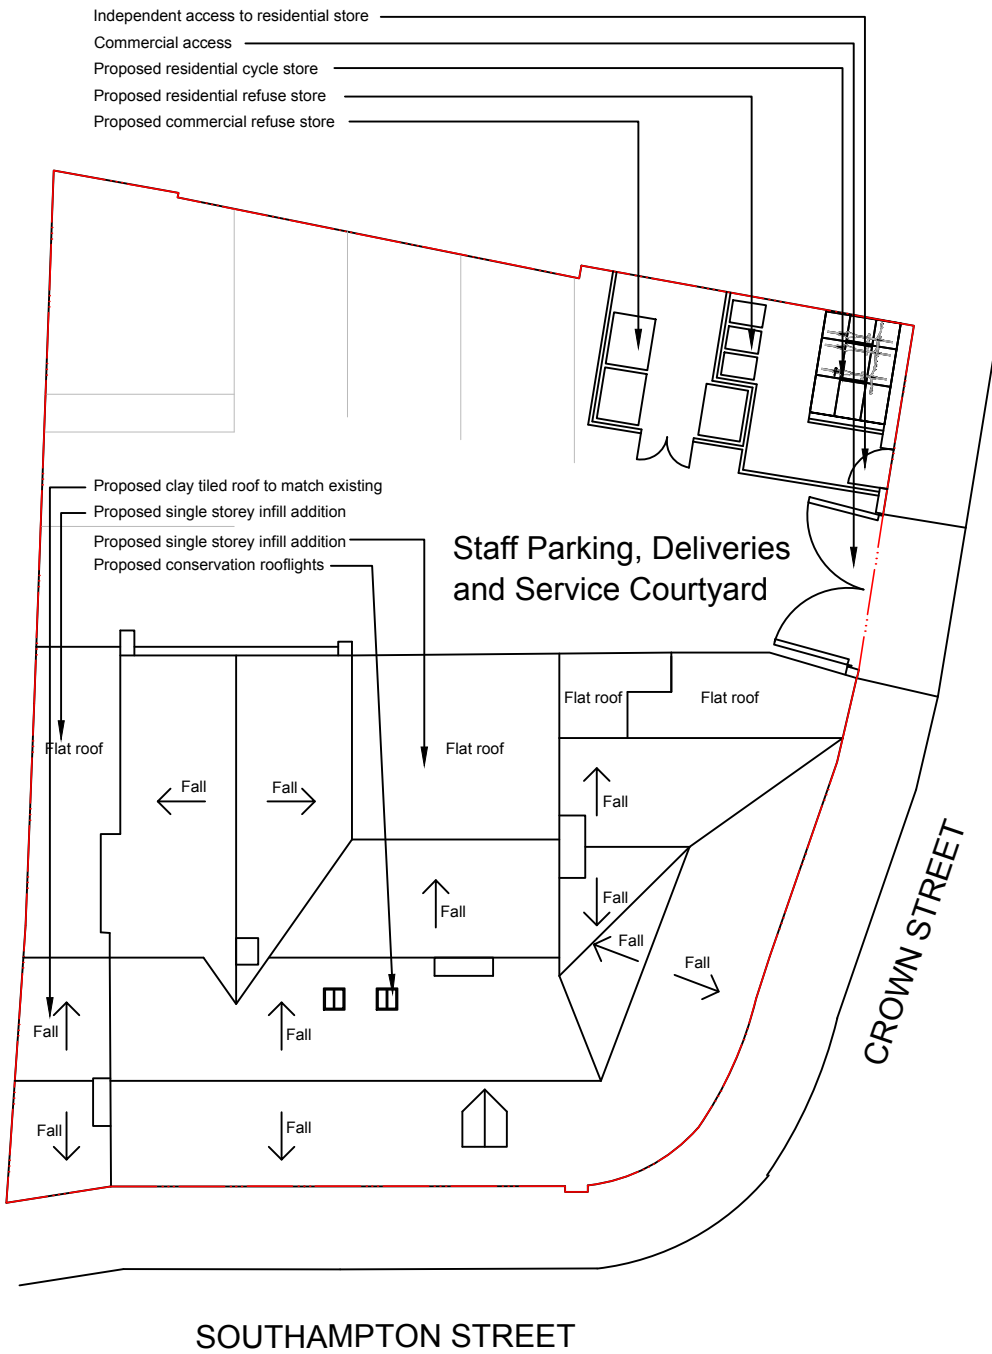

Proposed Site Plan 1:200

 

REV	DATE	DESCRIPTION	DRAWN
A	06/06/17	Roof Plan updated with conservation rooflights	AW
-	15/12/16	First issue	LC

CLIENT
Platinum Developments

PROJECT TITLE
**50 Crown Street
Reading**

DRAWING TITLE
**Proposed Building
Site Location Plan and Site Plan**

DATE	DRAWN	CHECKED	AUTHORISED
15/12/16	LC	SW	LC
NUMBER	REV.	SCALE	
16.2060/101	A	1:1000 @ A3	



cardiff | colchester | london | twickenham | wokingham

Reproduced from the Ordnance Survey map with the permission of Ordnance Survey on behalf of The Controller of Her Majesty's Stationery Office, © Crown Copyright AR 100007250
Boyer Planning Ltd, Crowthorne House, Nine Mile Ride, Wokingham, Berkshire, RG40 3GZ