


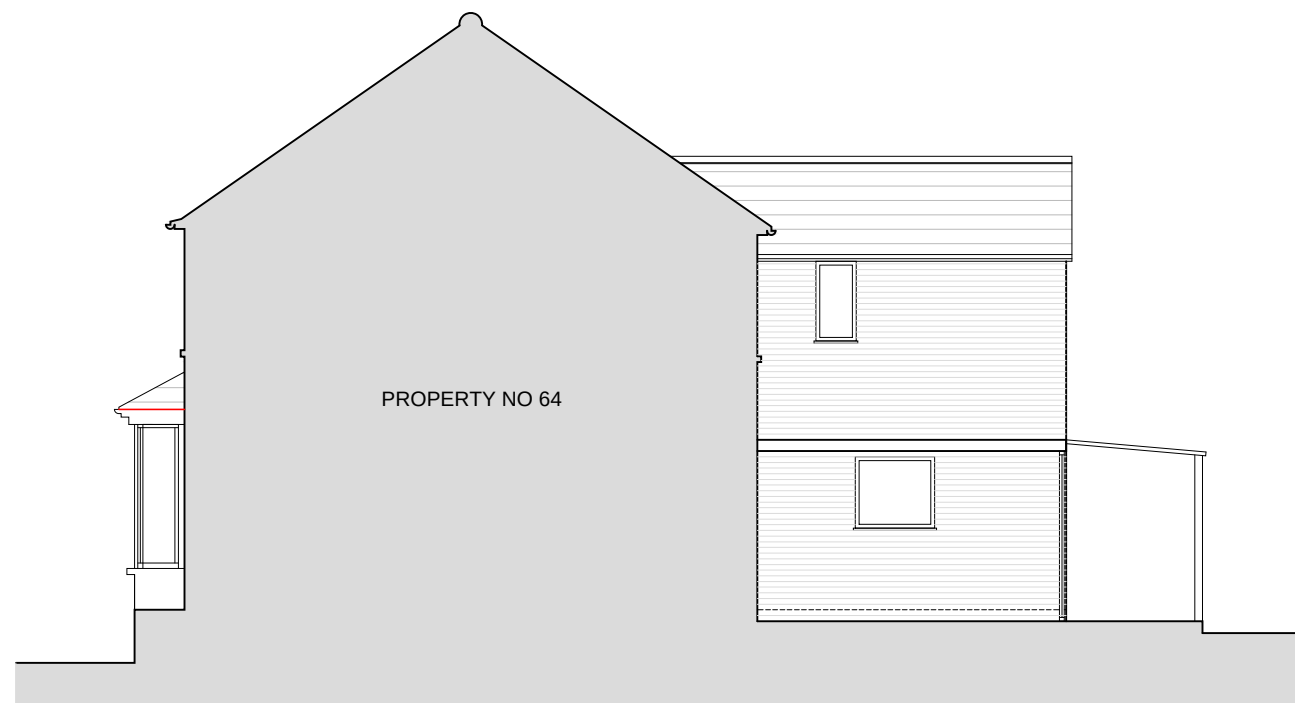

EXISTING EAST ELEVATION

SCALE 1 : 100




EXISTING NORTH ELEVATION

SCALE 1 : 100




EXISTING WEST ELEVATION

SCALE 1 : 100

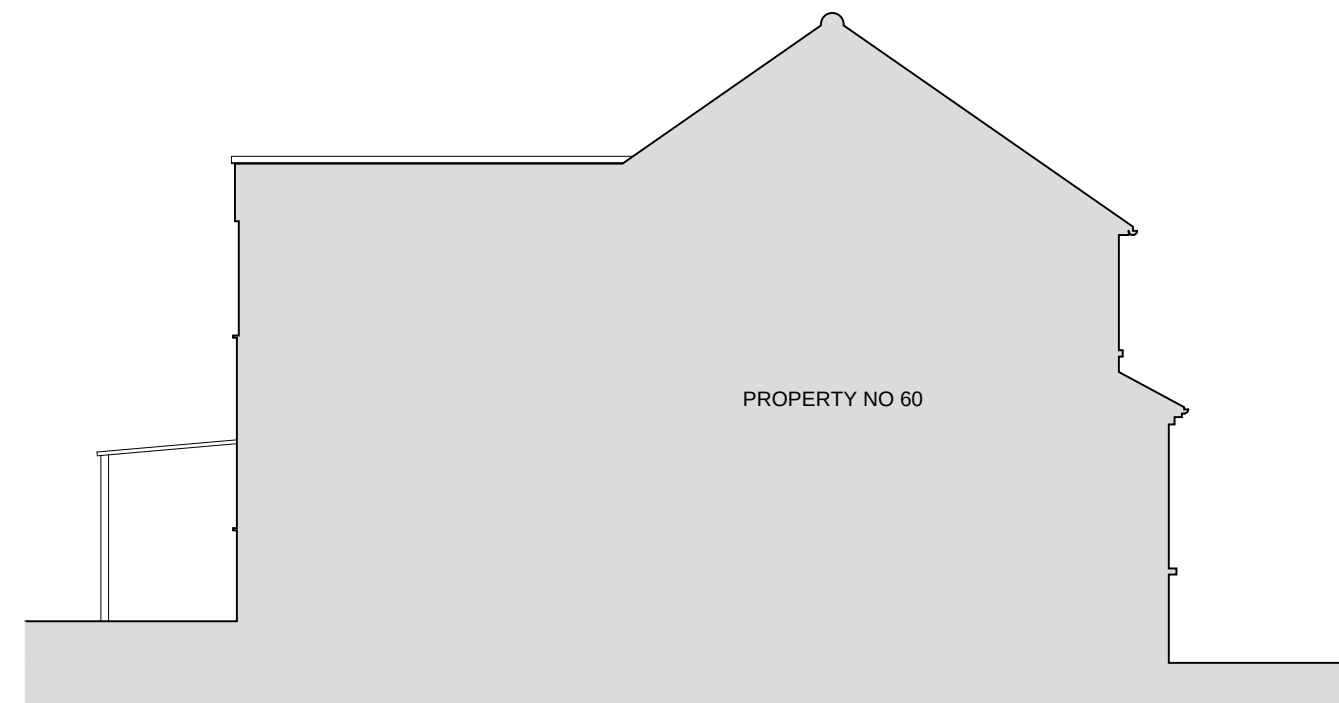


EXISTING SOUTH ELEVATION

SCALE 1 : 100

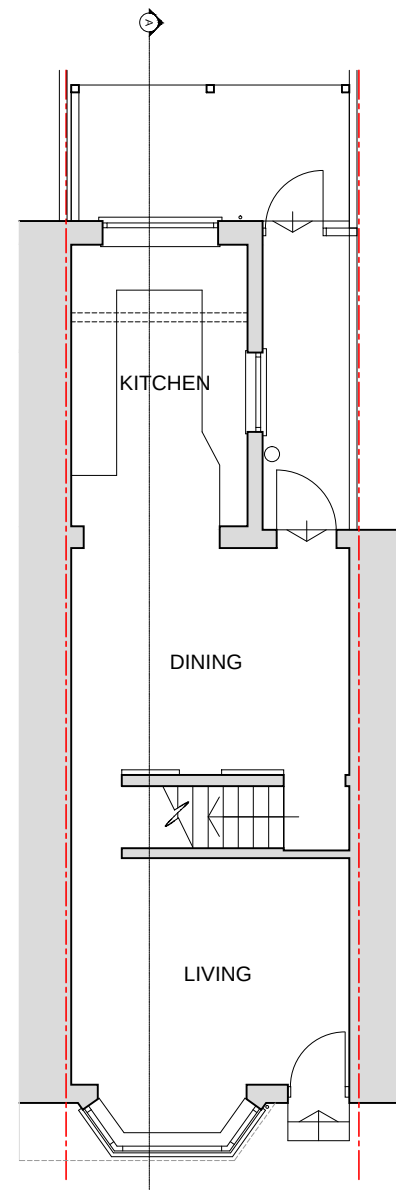


EXISTING GROUND FLOOR PLAN

SCALE 1 : 100

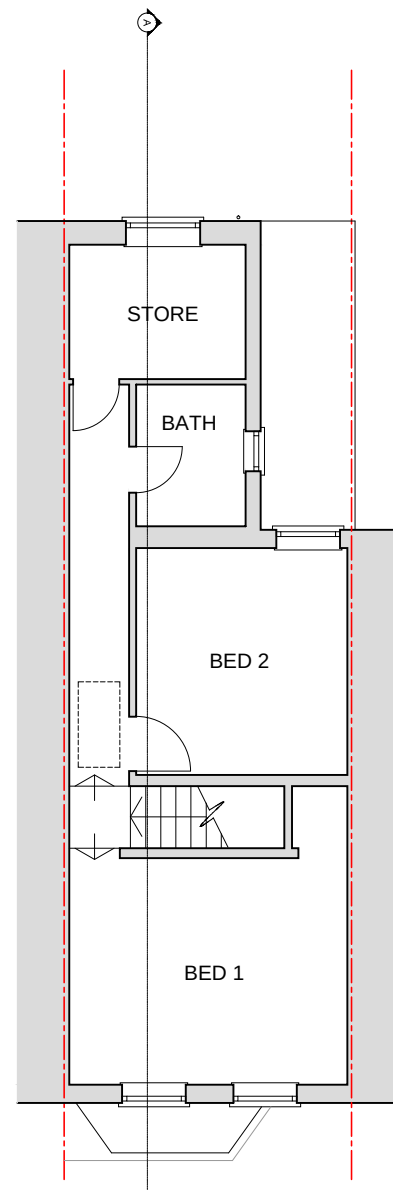


EXISTING FIRST FLOOR PLAN

SCALE 1 : 100

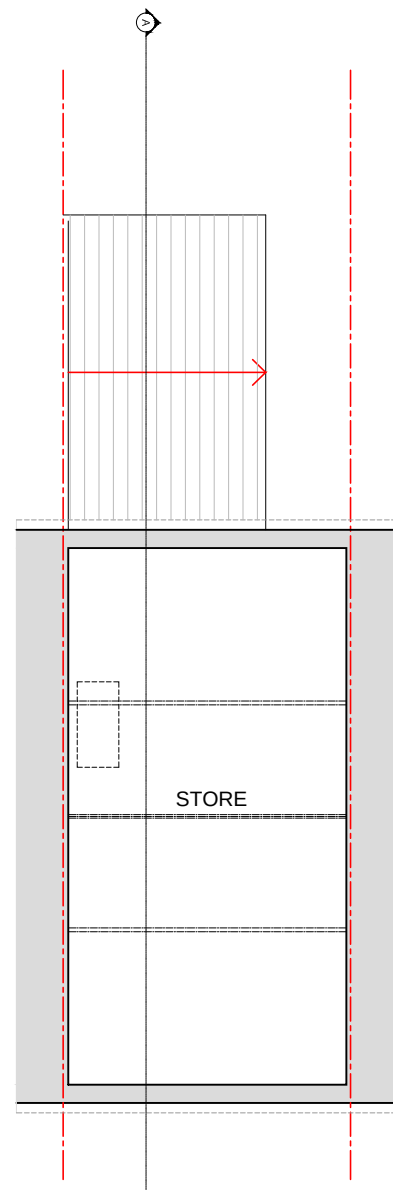


EXISTING LOFT PLAN

SCALE 1 : 100

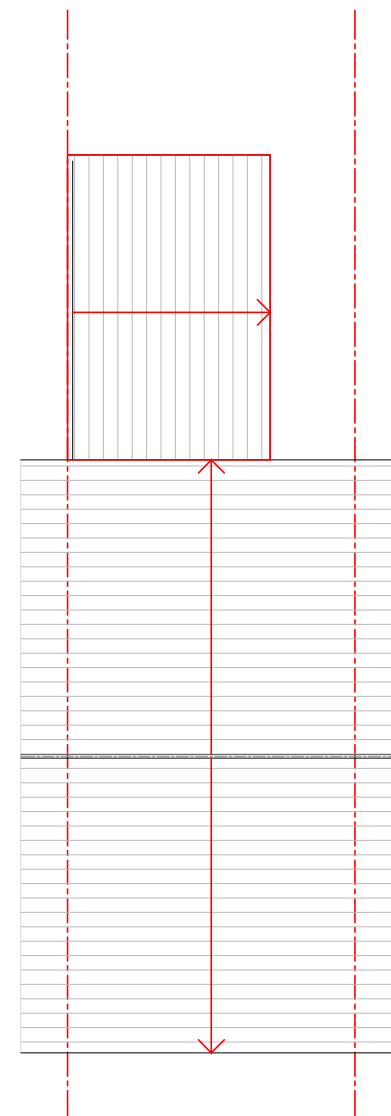

EXISTING ROOF PLAN

SCALE 1 : 100

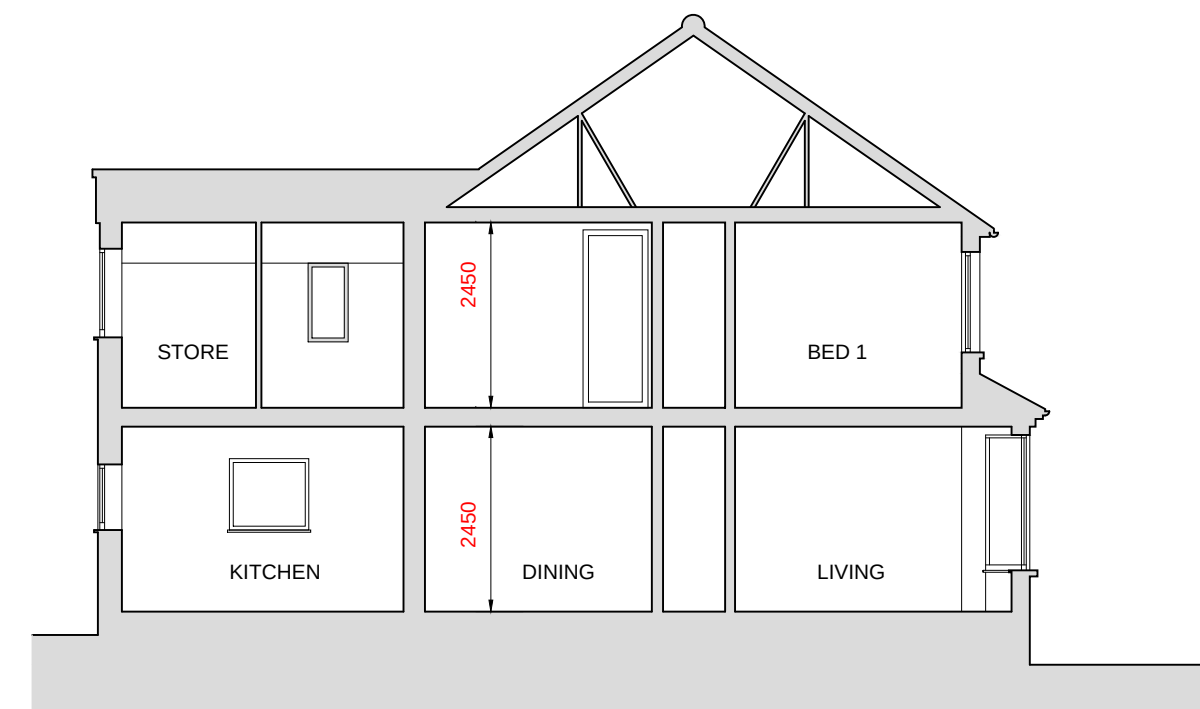

EXISTING SECTION AA

SCALE 1 : 100

NOTES

© SK Design consultants - THIS DRAWING AND DESIGN REMAINS THE COPYRIGHT AND INTELLECTUAL PROPERTY OF SK CONSULTANTS AND SHALL NOT BE COPIED IN ANY FORMAT WITHOUT APPROVAL.

THIS DRAWING IS TO BE READ IN CONJUNCTION WITH ALL OTHER DRAWINGS AND DOCUMENTS PROVIDED. THE CONTRACTOR MUST CHECK ALL DIMENSIONS ON SITE BEFORE PLACING ORDERS FOR MATERIALS OR SHOP FABRICATIONS OR COMMENCING WORKS ON SITE. ANY DISCREPANCIES SHOULD BE NOTIFIED BEFORE PROCEEDING.

SK Design Consultants
22 Netley close
Caversham
Reading RG4 6SR
Tel : 07821111602

Client:
Mr PETER GRAHAM

Project:
PROPOSED REAR LOFT EXTENSIONS

Location:
62 BRIANTS AVENUE, READING RG4 5BA

Drawing Title:
EXISTING PLANS AND ELEVATIONS

Date:
NOV 2017

Sheet Size:
A2

Drawn:
SK

Drawing No:

P1016-02

Revision: