




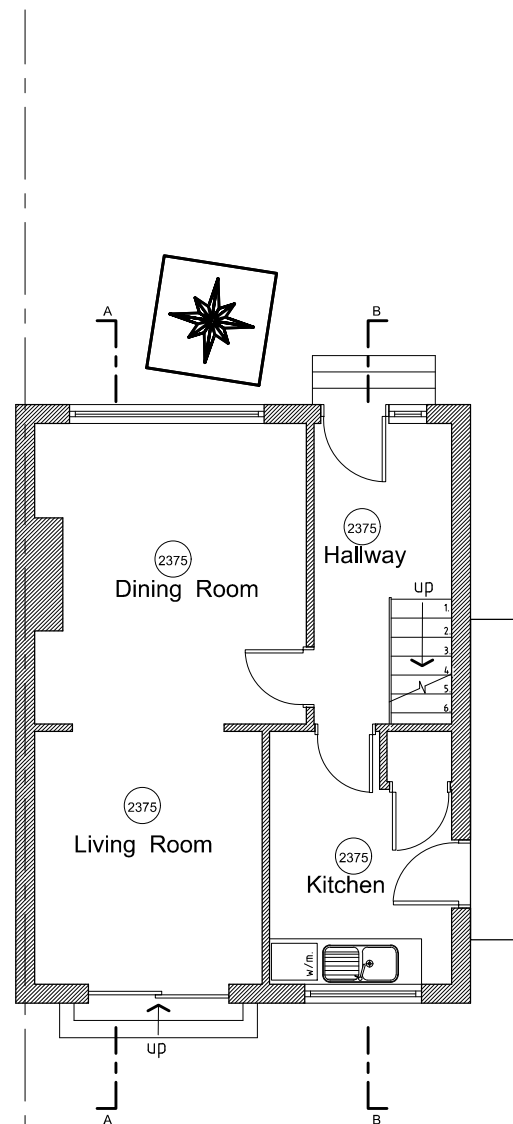

EXISTING GROUND FLOOR PLAN  
Scale 1:100

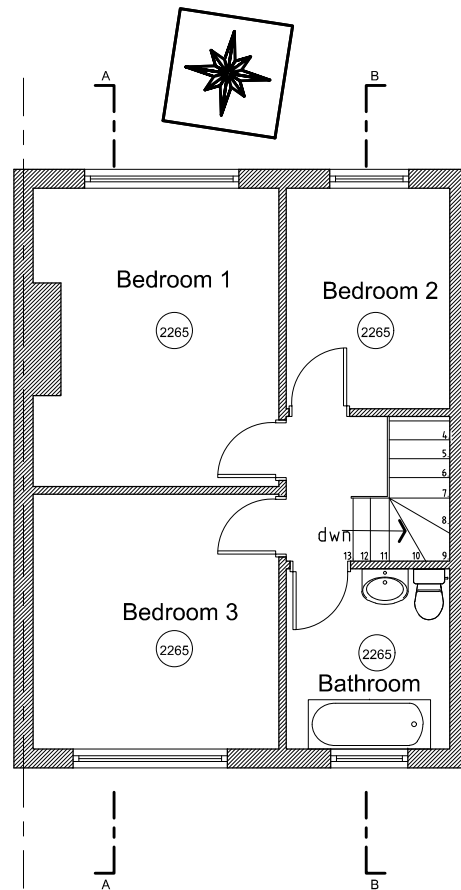

EXISTING FIRST FLOOR PLAN  
Scale 1:100

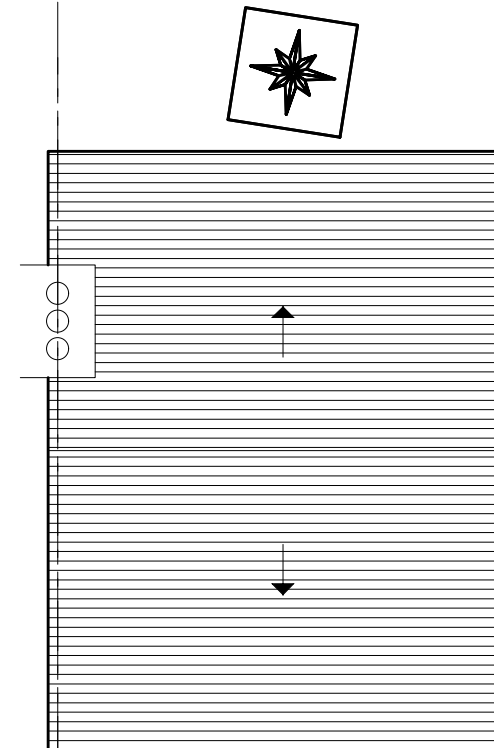

EXISTING ROOF PLAN  
Scale 1:100



|                                                                  |  |                                       |                          |
|------------------------------------------------------------------|--|---------------------------------------|--------------------------|
| Drawing:<br>Existing plans                                       |  | Pro Planning Solutions                |                          |
| Title:                                                           |  | Tel: 07534354000                      |                          |
| Client: Mr. Imran Iqbell<br>21 St. Saviour road Reading, RG1 6ET |  | Email: arshad.mahmood2008@yahoo.co.uk |                          |
| Note: All dimensions to be checked on site                       |  | Scale@A3: 1:100                       | Drawing Number: 01       |
|                                                                  |  | Drawing Date<br>21st Oct. 2017        | Revision Date<br>Kevin/J |
|                                                                  |  | Revision                              |                          |