



7

Site Internal West Elevation

1 : 200




8

Site Internal East Elevation

1 : 200



VISUAL SCALE 1:200

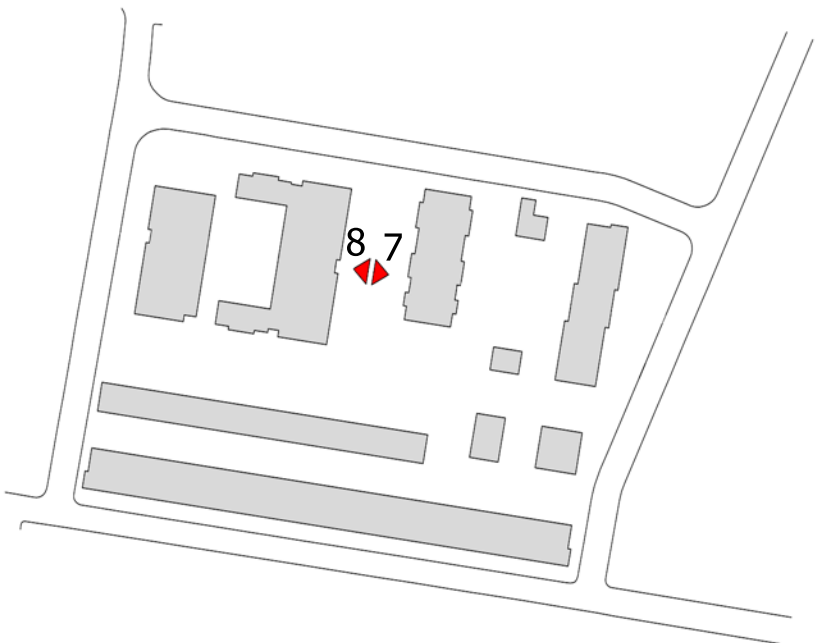

Key Plan

1 : 2000

PLANNING

Project
Former Cox & Wyman Site
Cardiff Road, Reading
Drawing Title
Site Elevations

Date	Scale	Drawn by	Check by
06/10/17	As Indicated @ A1	DC	PN
Project No	Drawing No	Revision	
24325	A/PP-P13-04		

**BARTON
WILLMORE**
Planning • Master Planning & Urban Design
Architecture • Landscape Planning & Design • Project Services
Environmental & Sustainability Assessment • Graphic Design

bartonwillmore.co.uk

Reading London Bristol Cambridge Cardiff Ebbw Vale Edinburgh Leeds Manchester Solihull Newcastle