




NOTES:
All dimensions must be checked on site and not scaled from this drawing.

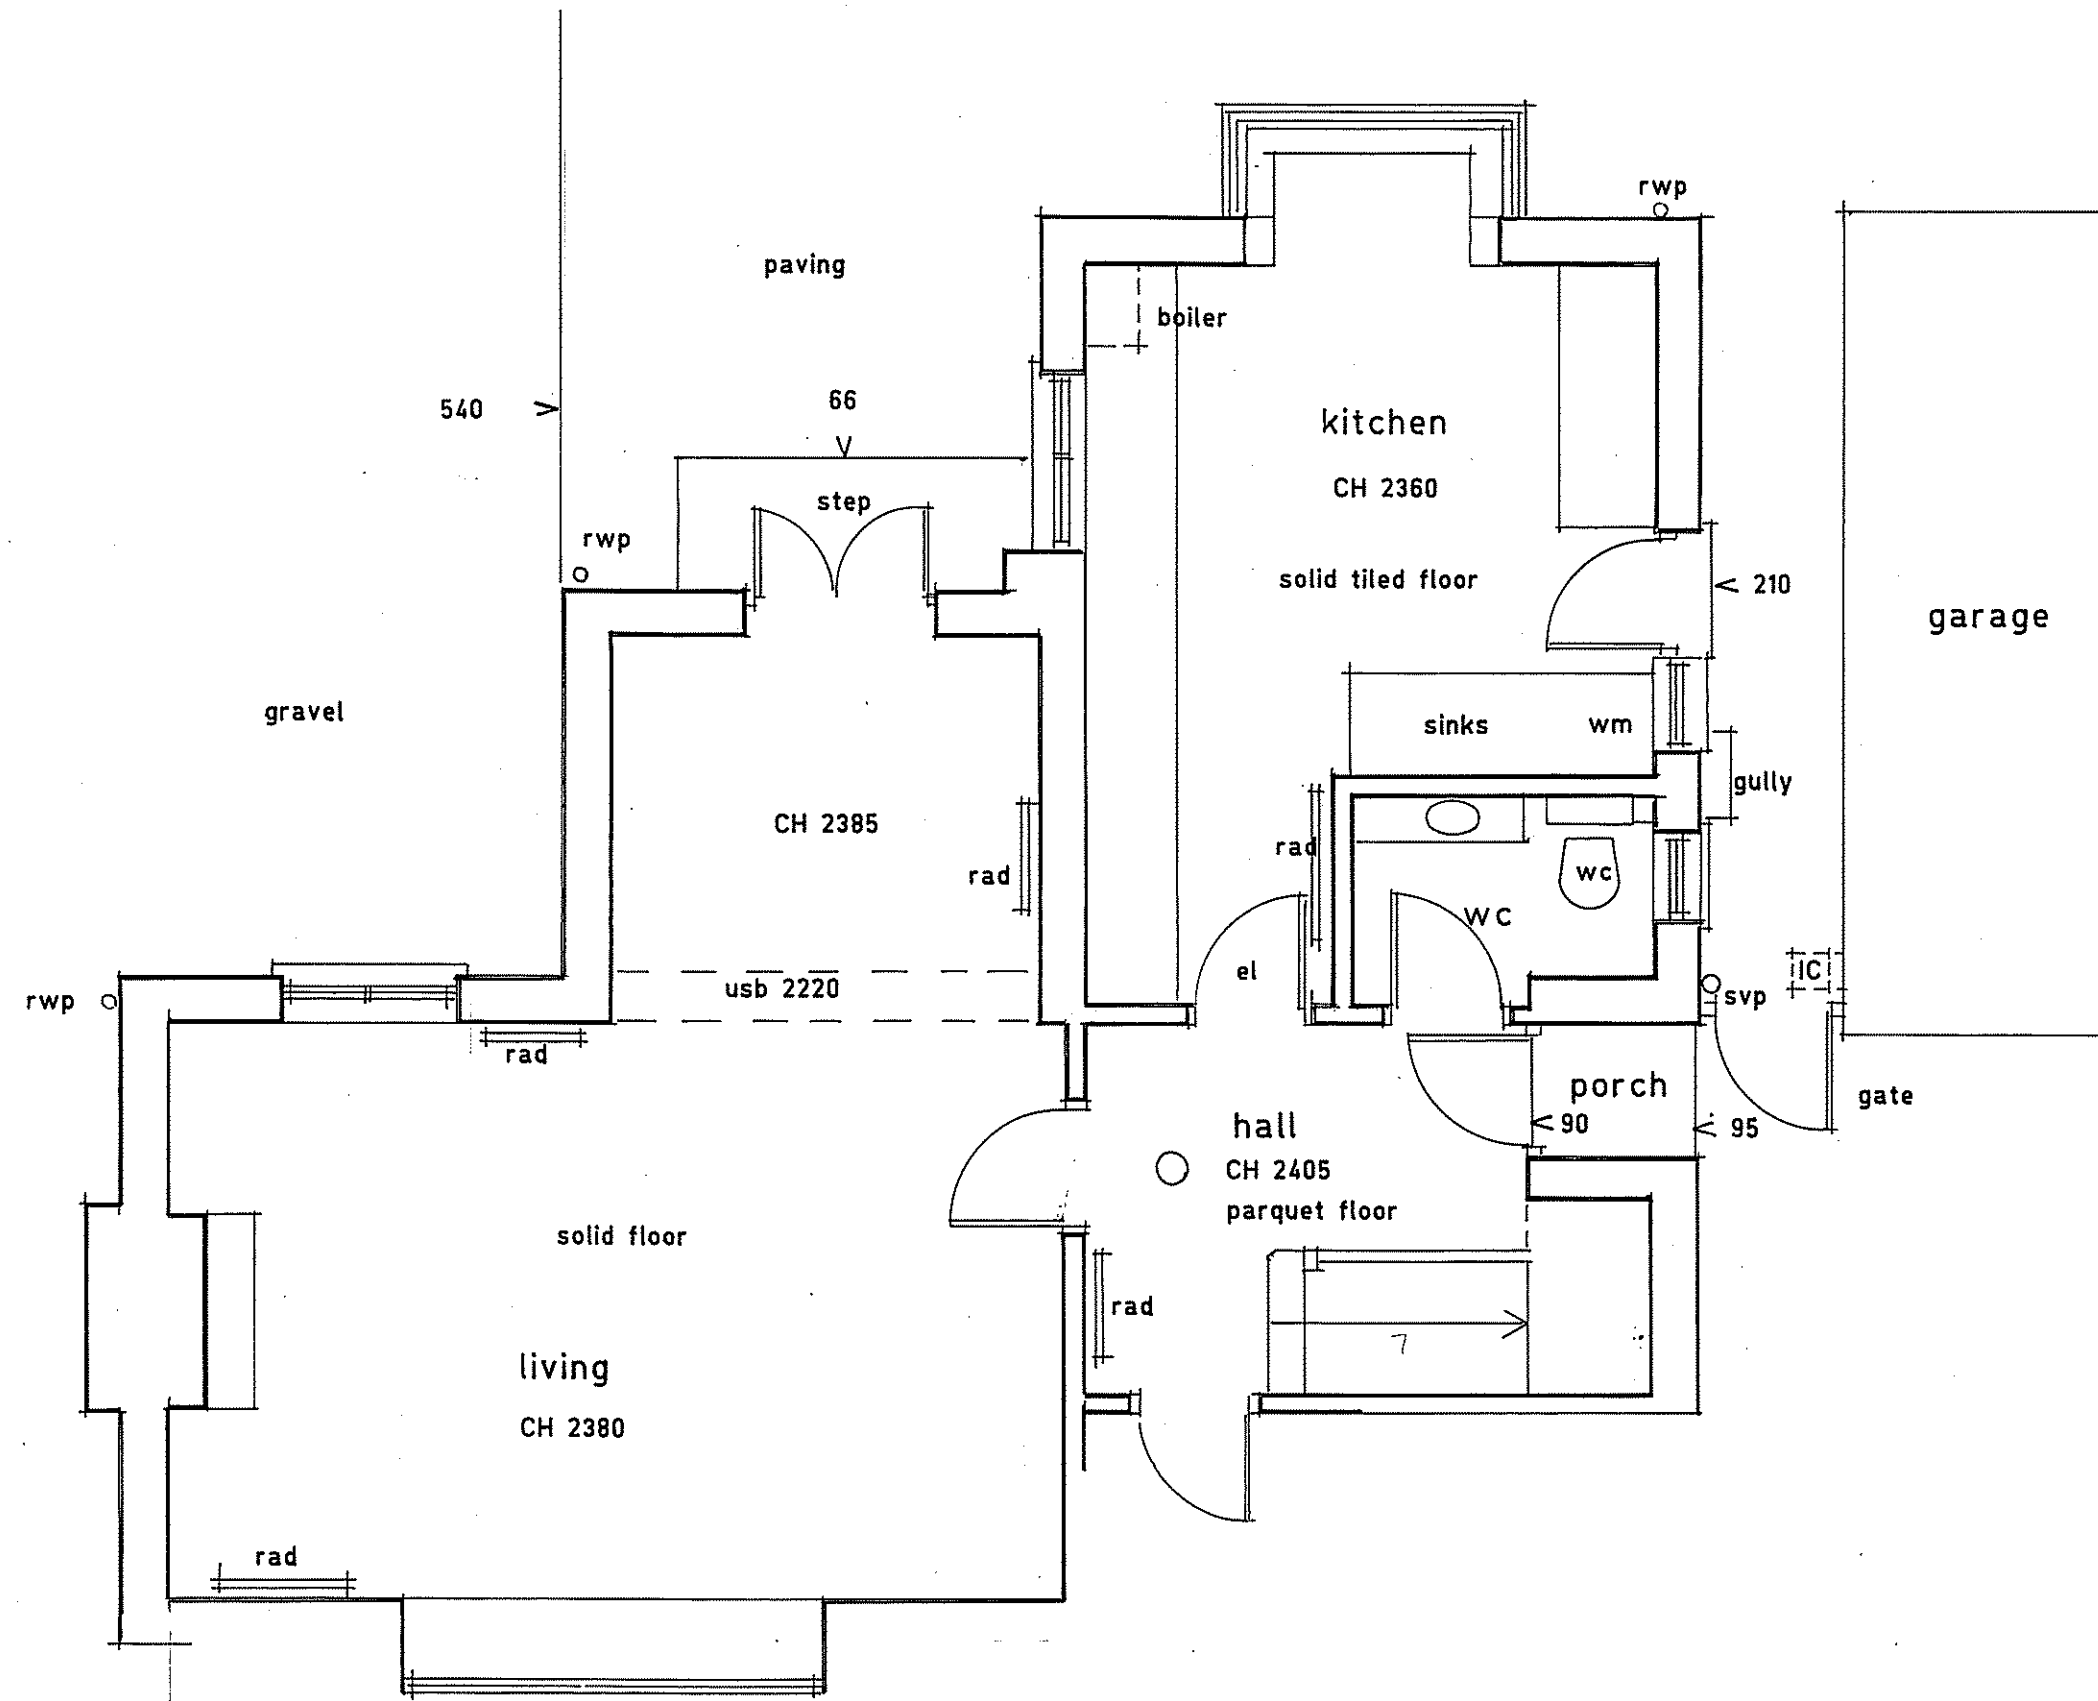

ground floor plan

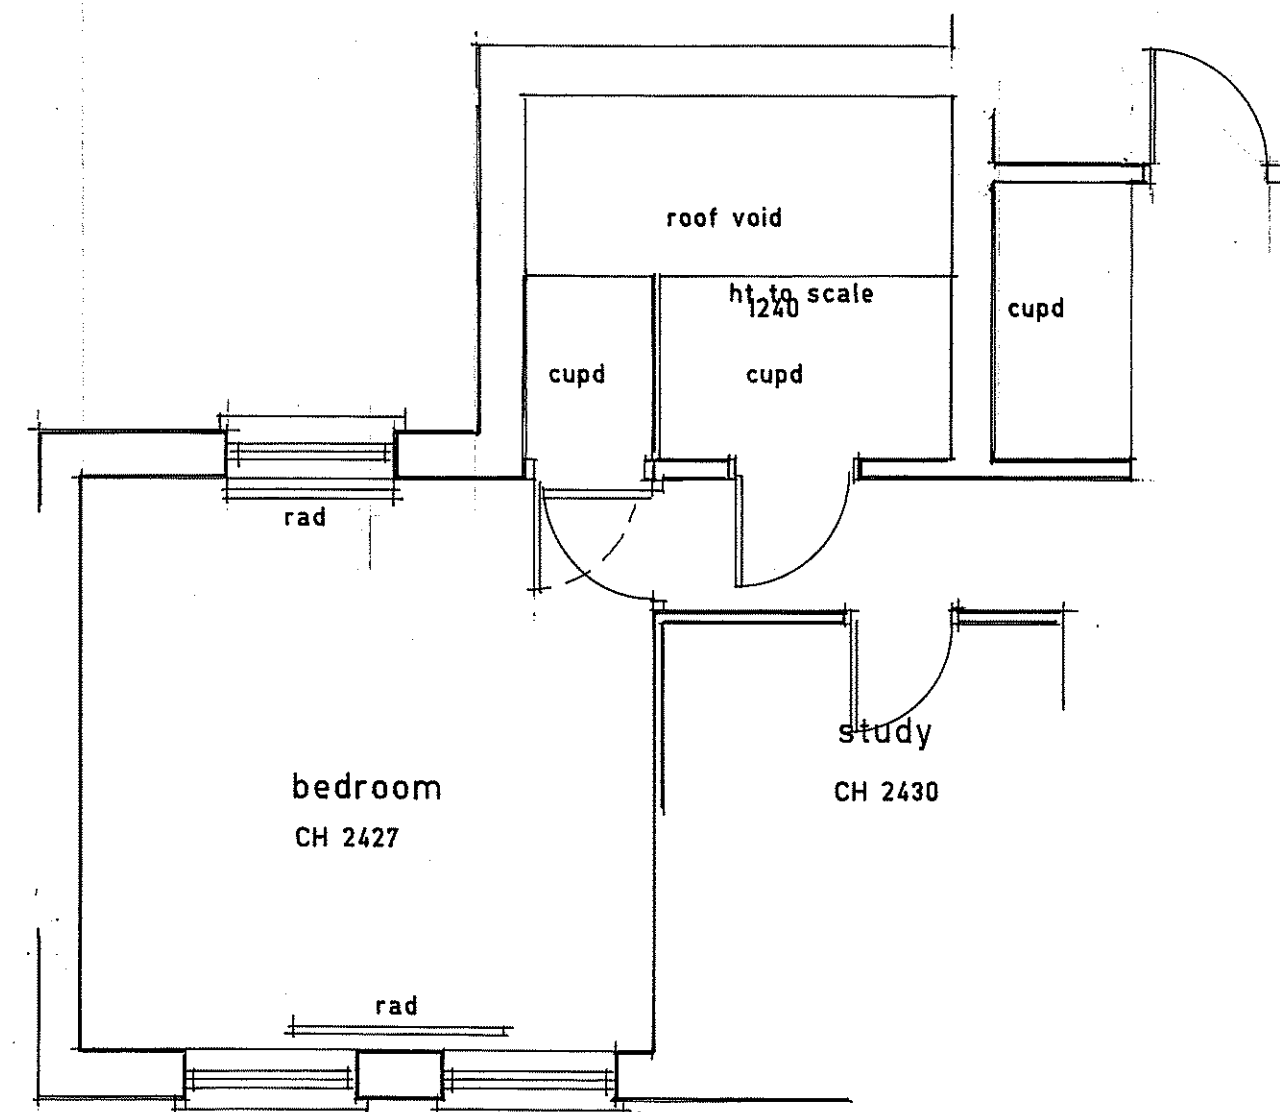


first floor plan

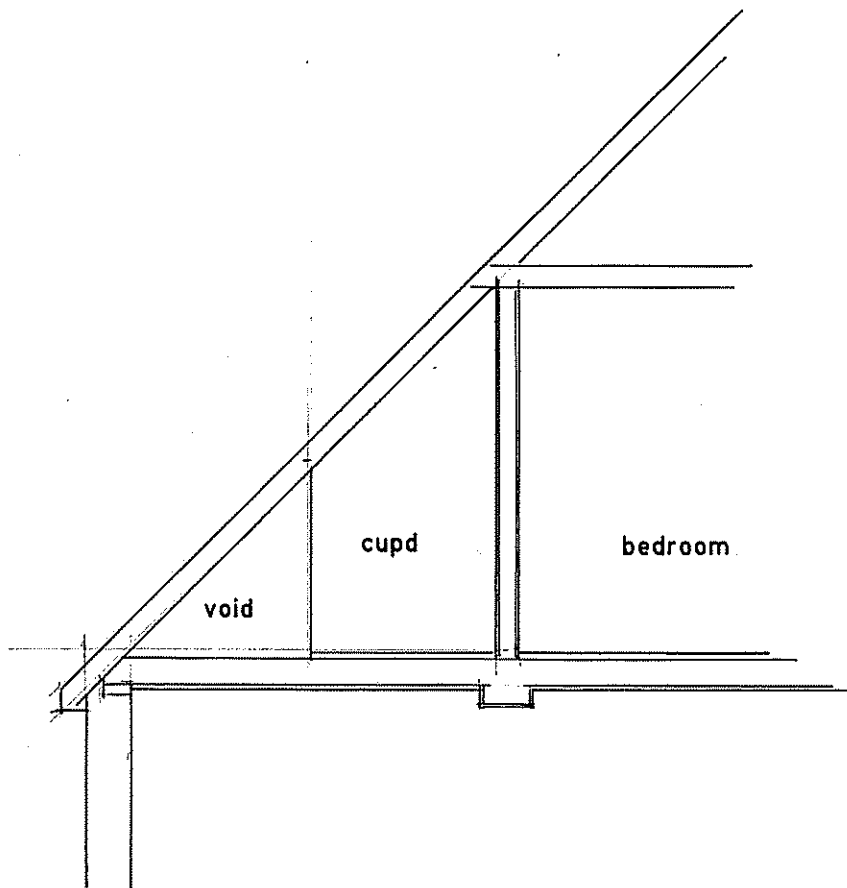

typical section thru cupds



rear elevation north

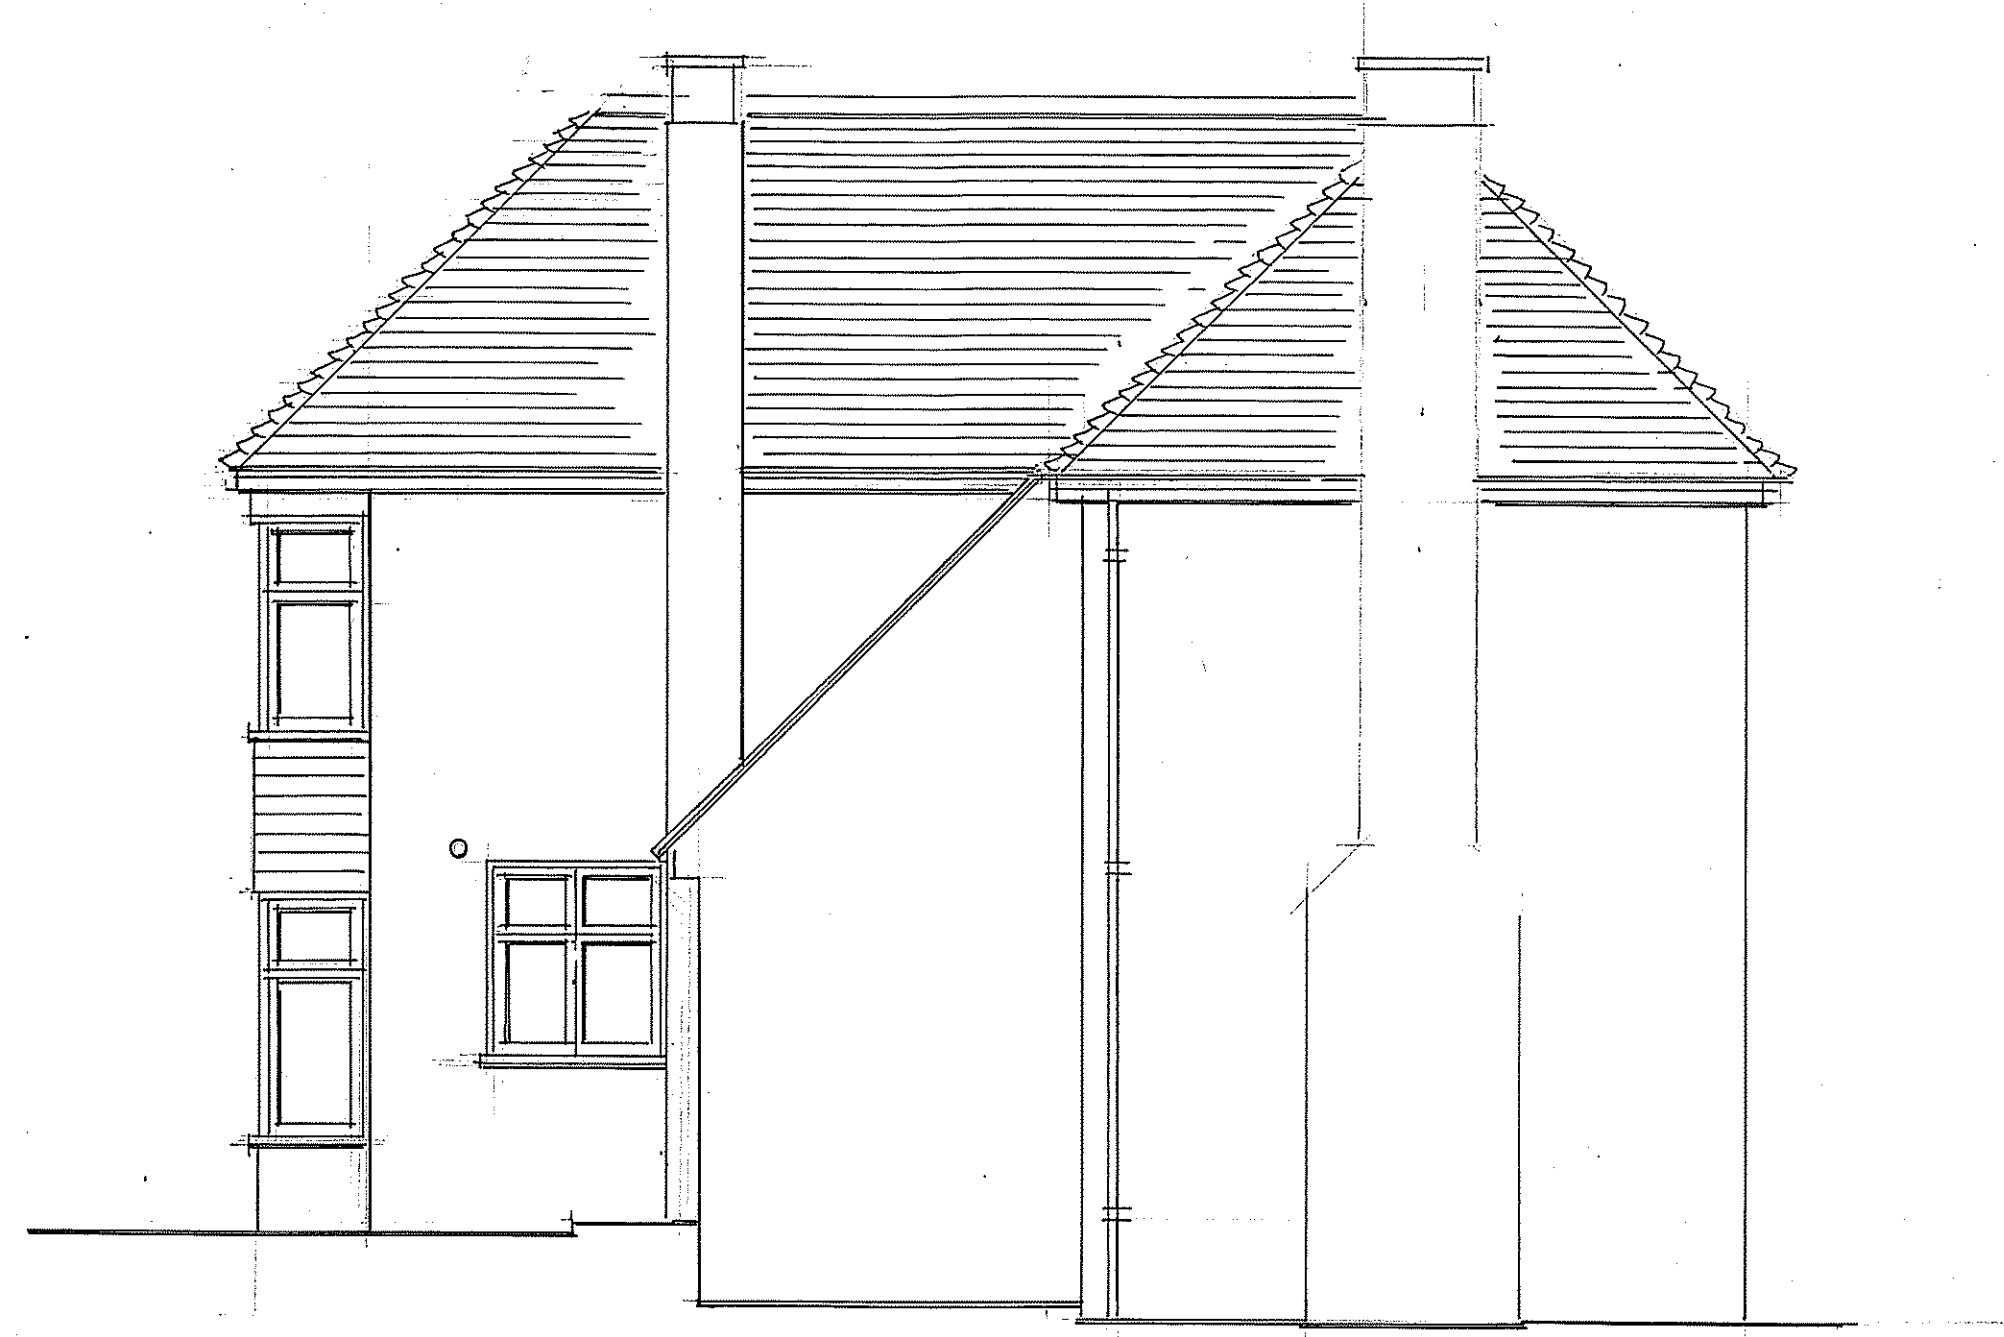

side elevation west

A	Date	Revisions

© copyright
AAN design and survey
01491 410817

Client
Mr & Mrs Parlour

Job Title
18 Courtney Drive
Emmer Green
Reading
RG4 8XH

Drawing Title
existing plans elevations and section

Scale
1 : 50

Date
22 09 2016

Drawn by
APV

Drg No.
AAN.16.585. 1

Rev.