


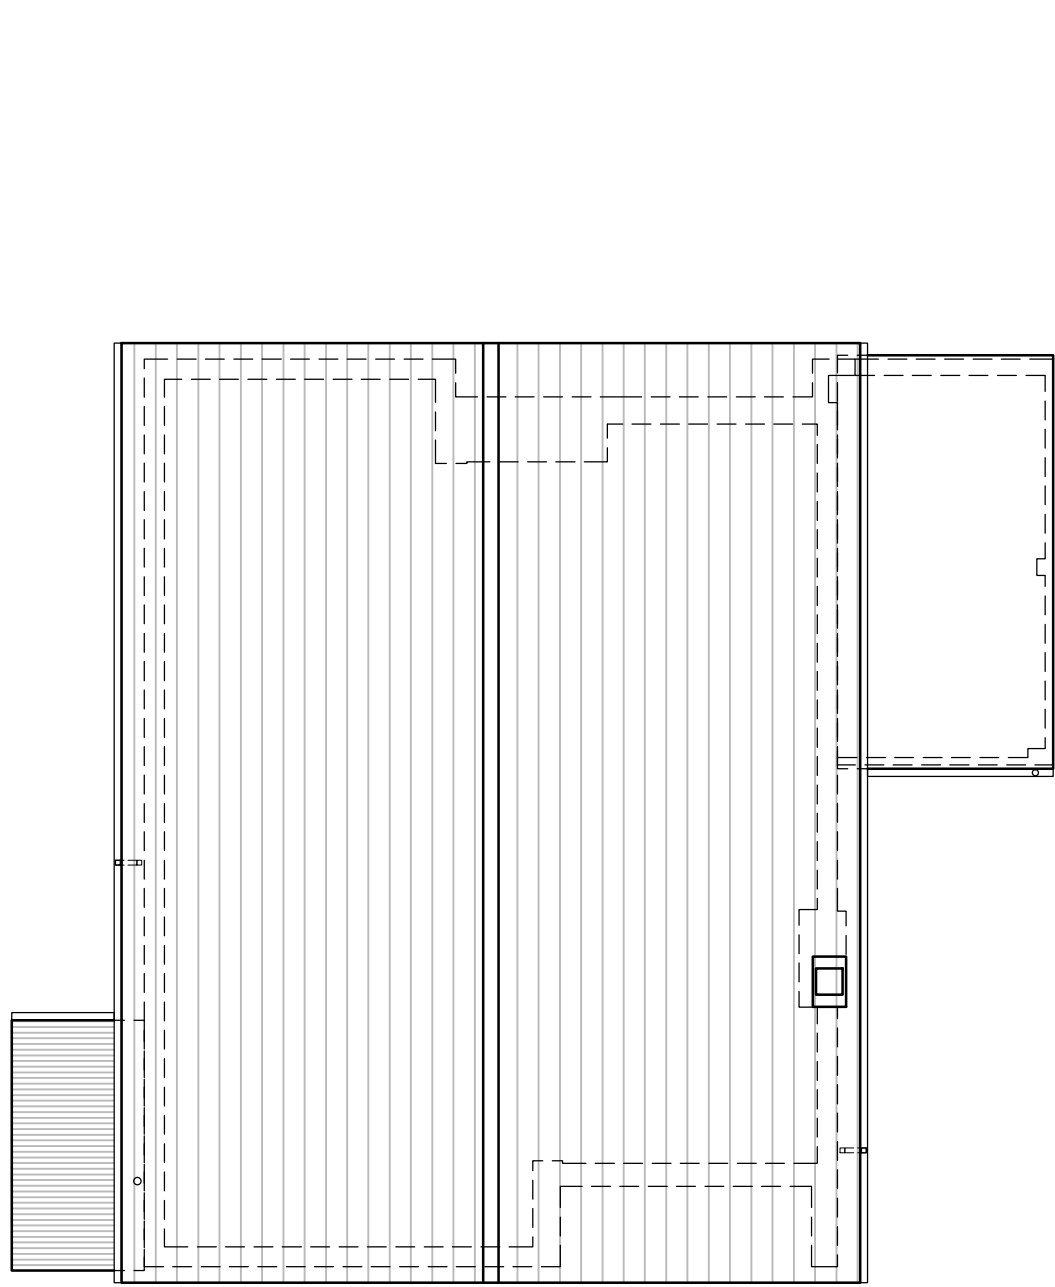


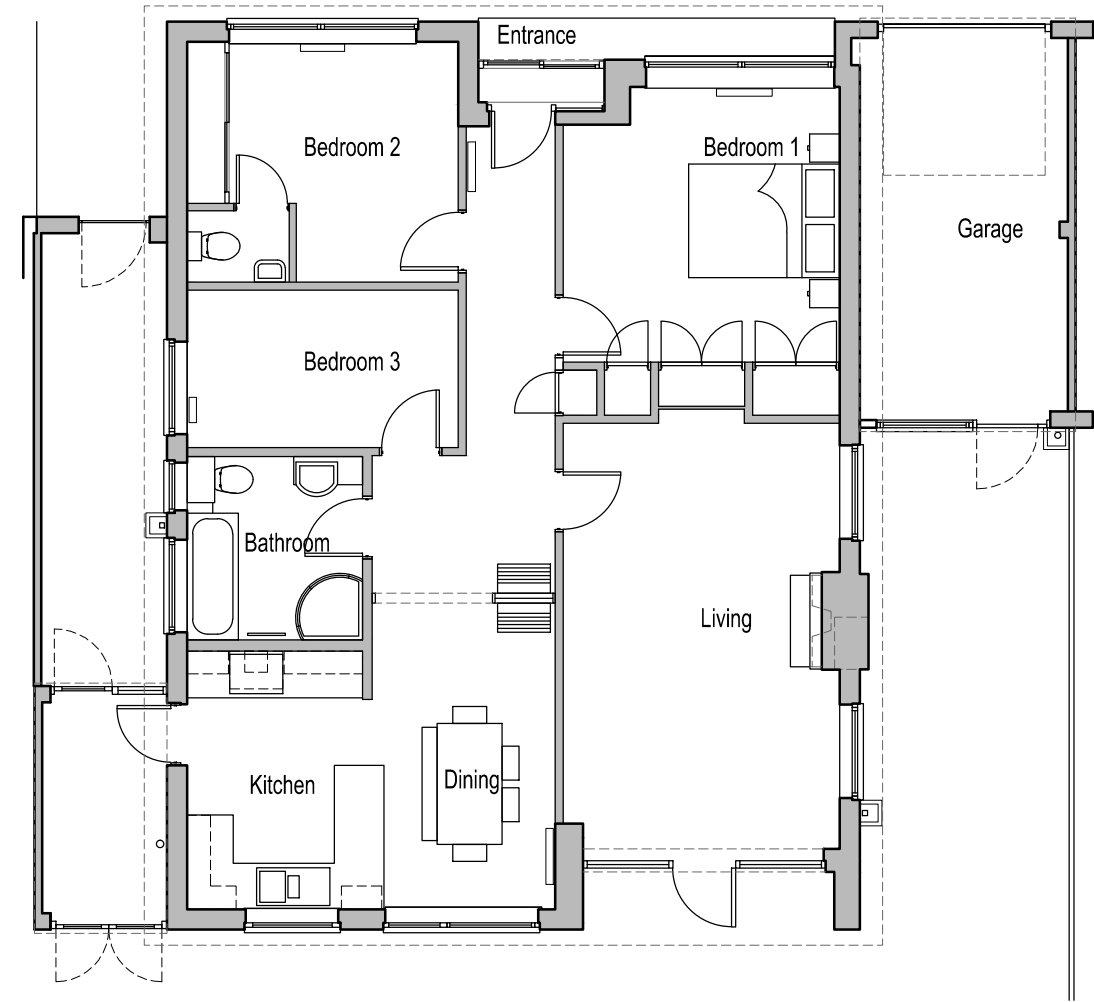


Roof Plan
1:100 @ A1

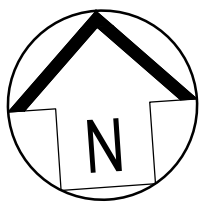


Ground Floor Plan
1:100 @ A1

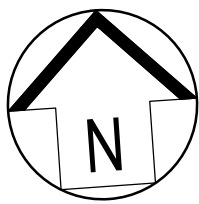


Existing North Elevation
1:100 @ A1

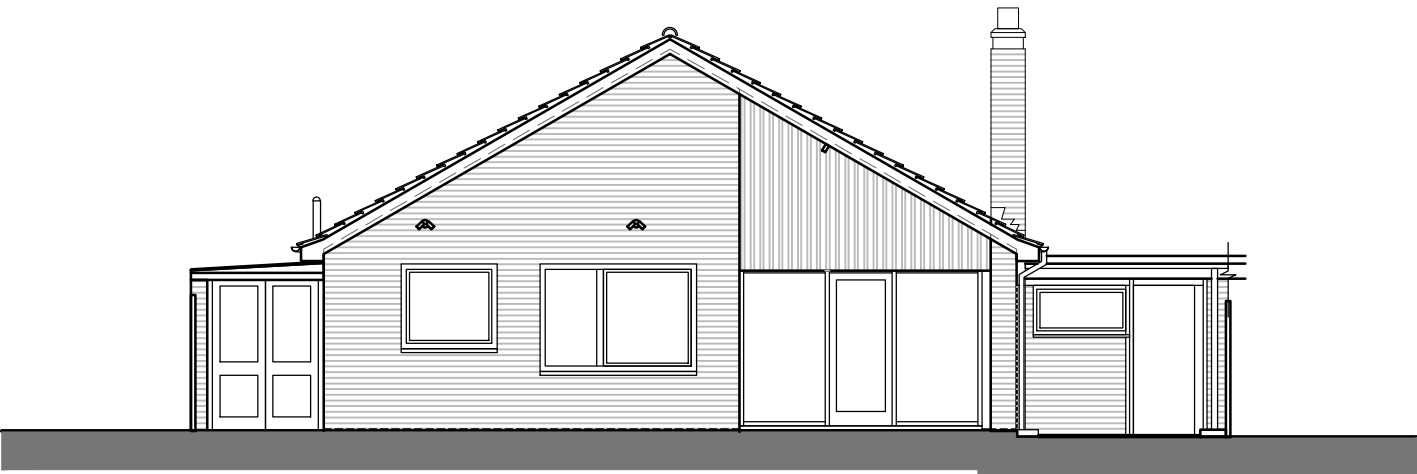

Existing South Elevation
1:100 @ A1

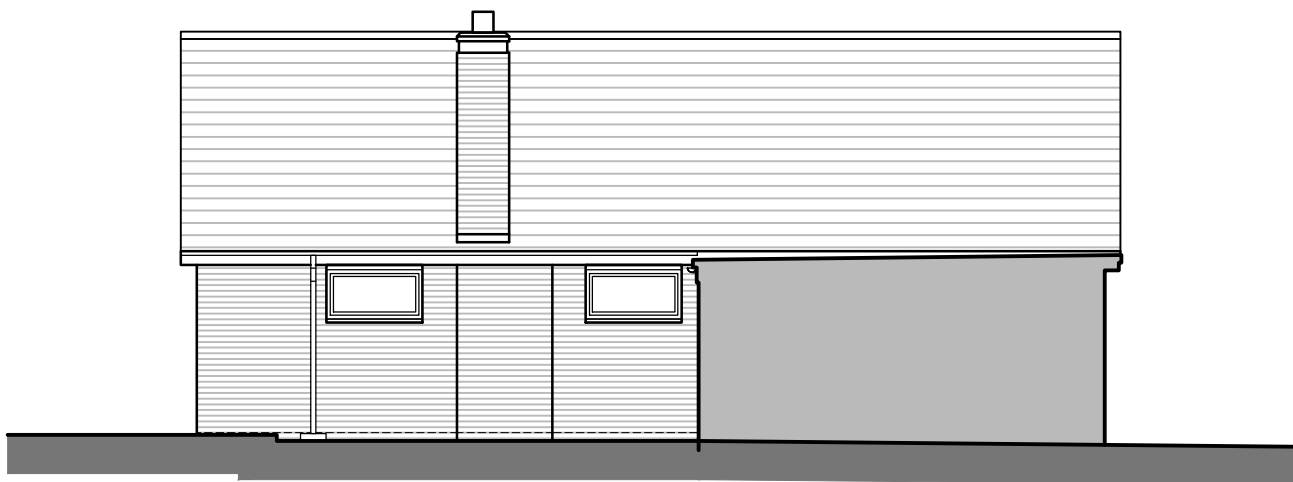


Existing East Elevation
1:100 @ A1

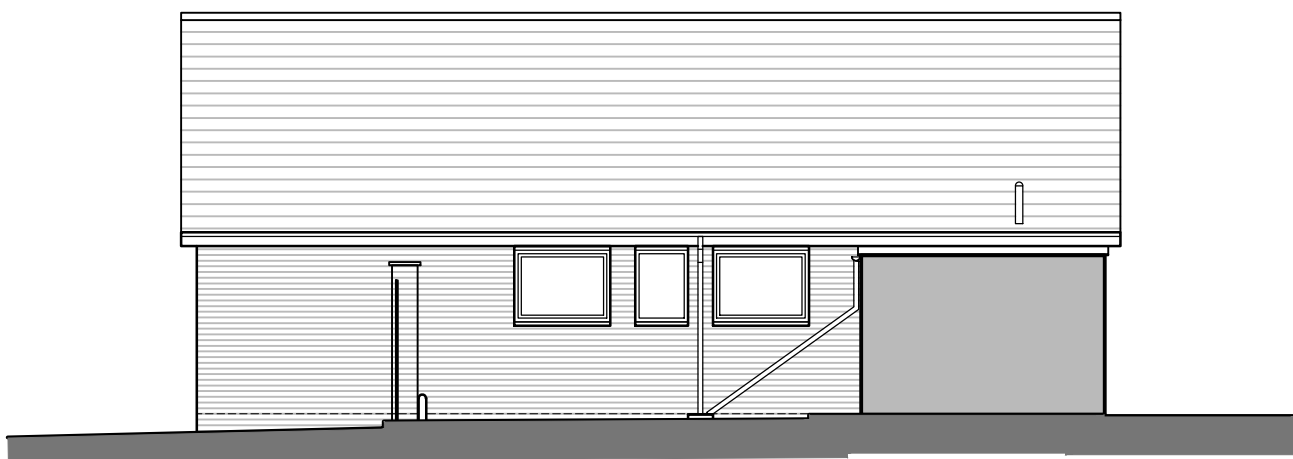

Existing West Elevation
1:100 @ A1

Materials Key:

	Interlocking Concrete Tile Roof
	Brickwork
	Timber Cladding

 

Scale 1:100

Planning

Revision:	Date:	Change:
Client:	Mr & Mrs Masters	
Project:	22 Tower Close, Emmer Green, RG4 8UU	
Drawing:	Existing Plans & Elevations	
Scale:	1:100 @A1	
Date:	December 2017	Drawn by:LM Approved:
Drawing No:	1603 02	
ALL COPYRIGHT RESERVED ©		
All dimensions to be checked on site prior to the commencement of any construction.		This drawing may not be reproduced without written consent.