




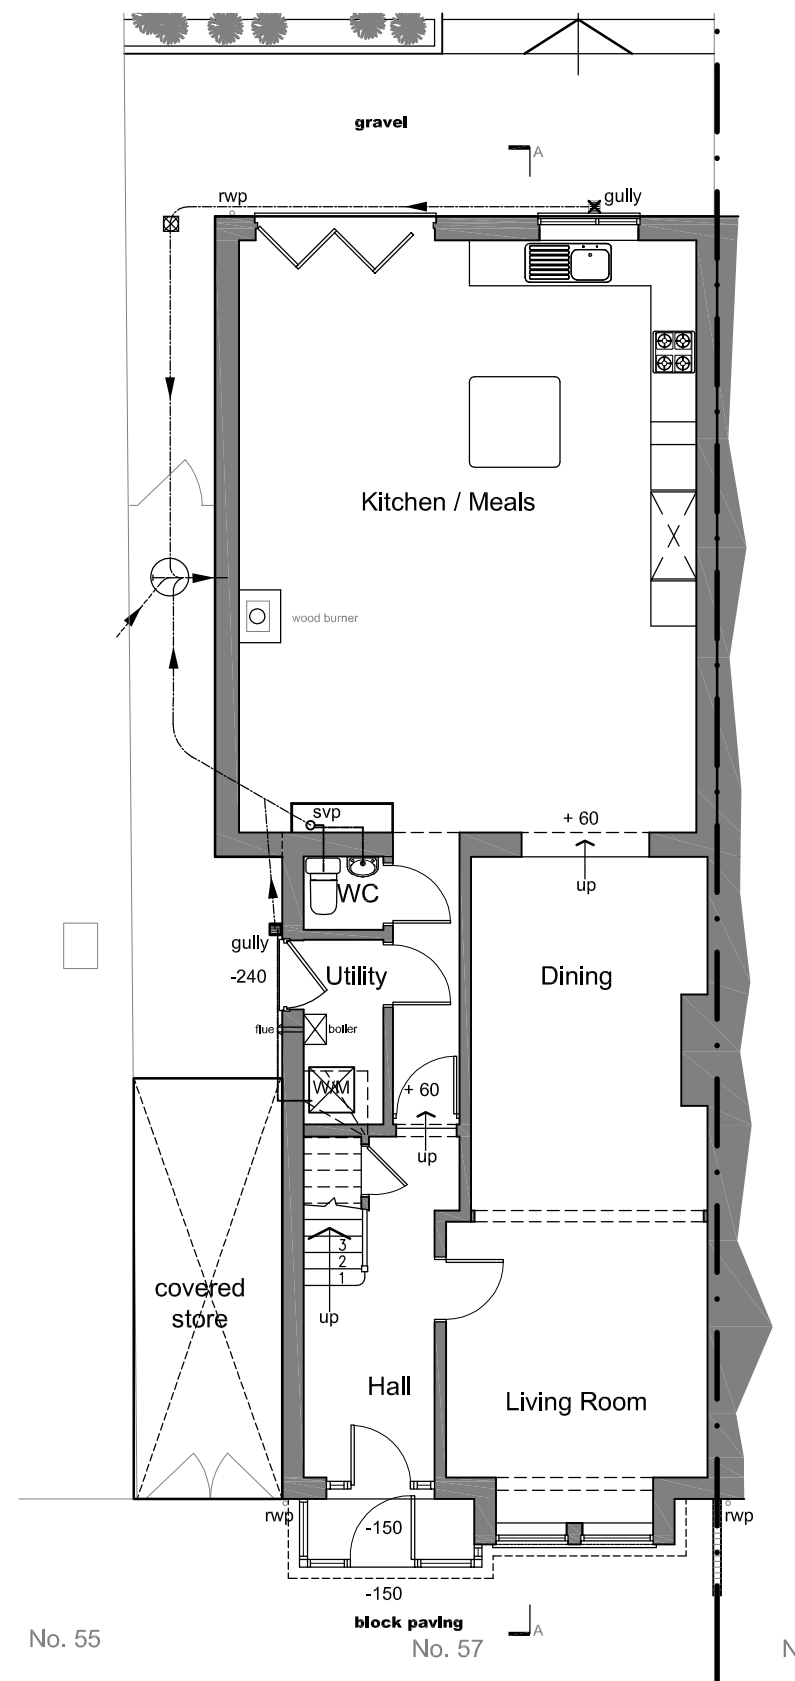

GROUND FLOOR PLAN

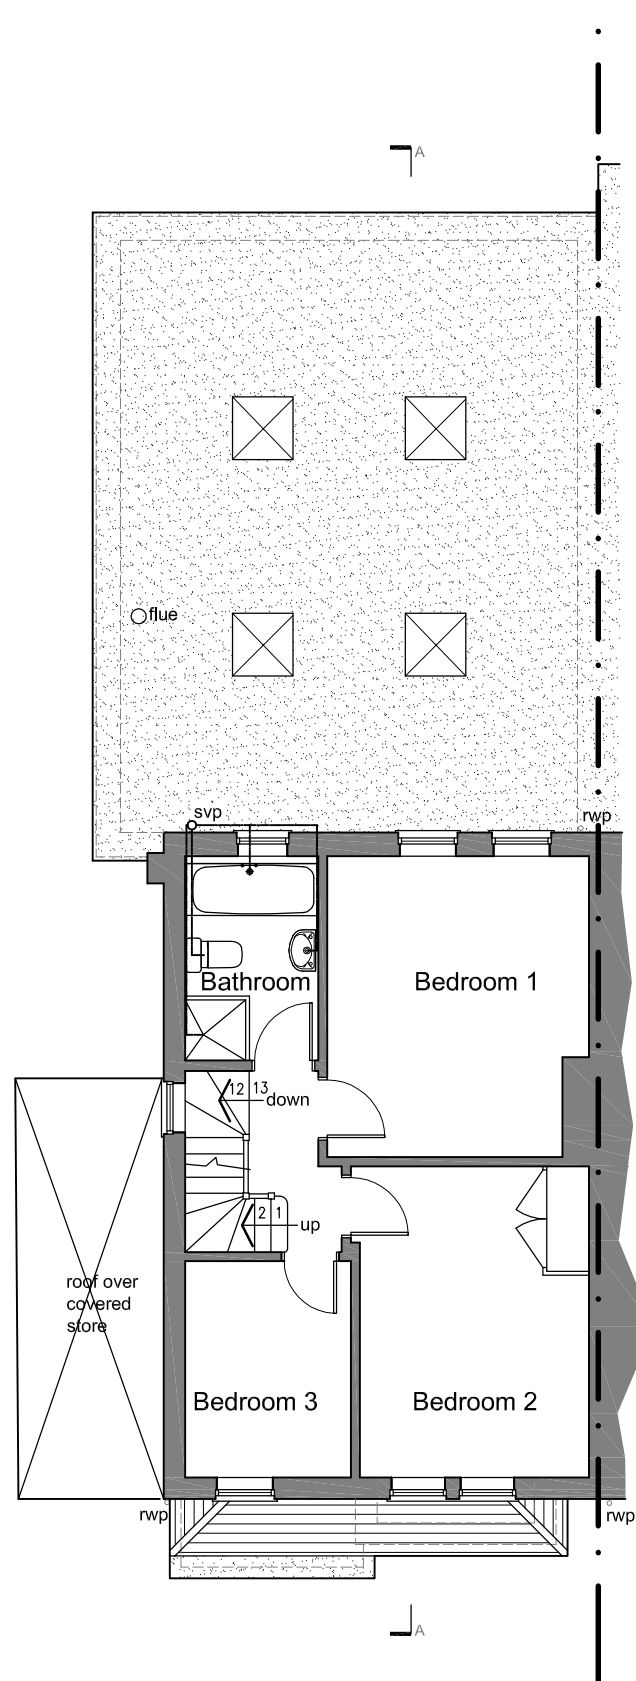


FIRST FLOOR PLAN

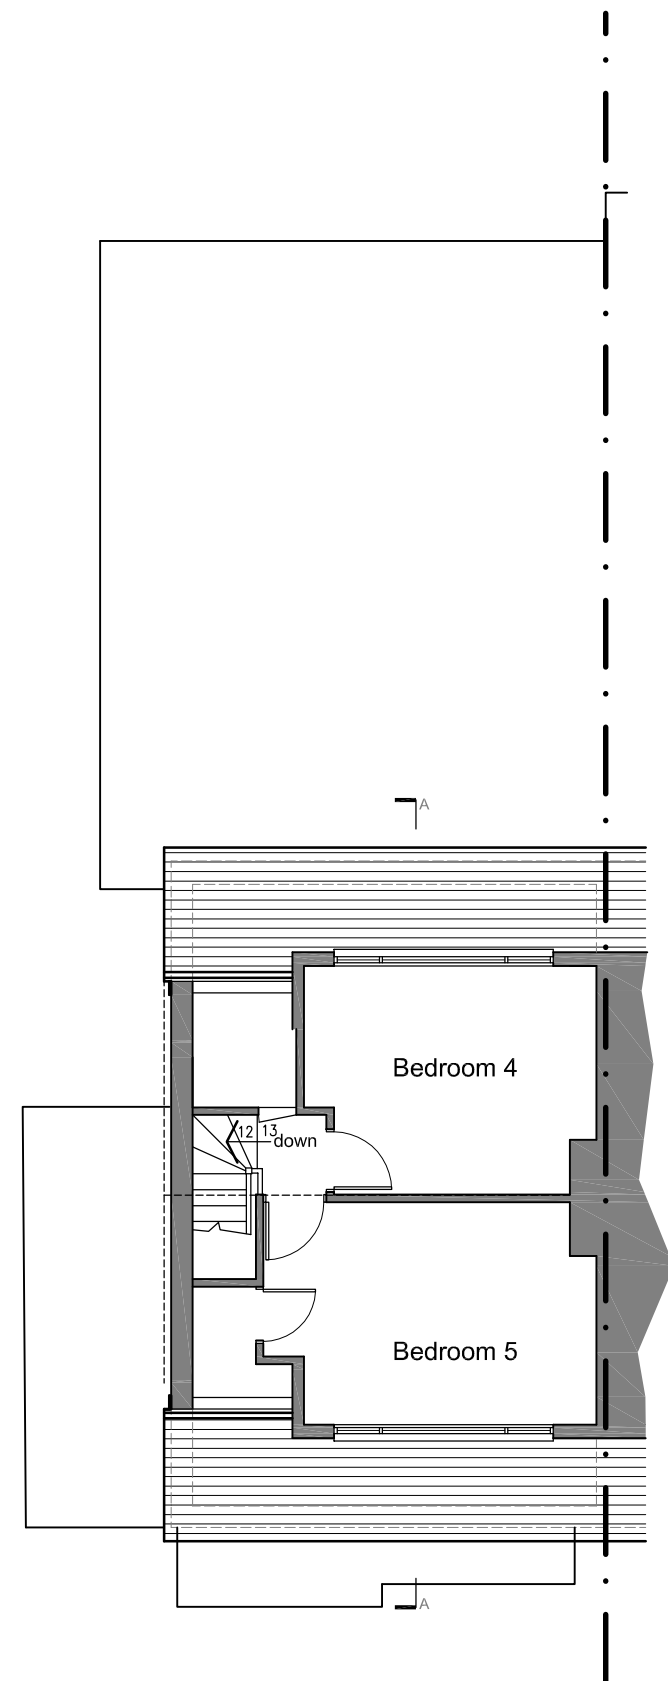

SECOND FLOOR PLAN

HAWKEDON DEVELOPMENTS

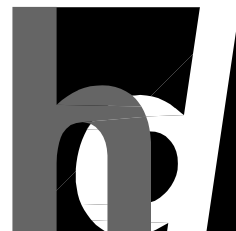

Oakwood House
14 High Tree Drive Earley
Reading Berkshire RG6 1EU
0118 935 3655

info@ihaltld.co.uk

Project Proposed Extension & Alterations
at: 57 South View Road,
Caversham, Reading RG4 5AJ

Client Richard Walker & Prof. Grace James

Title Existing Floor Plans

Revision

Drawn AB
Scale 1:100 @ A3
Date Nov 2017

Drawing No
H1362.02

Rev

All dimensions to be checked on site prior to the commencement of any construction. This drawing may not be reproduced in any part or form without the written consent of Hawkedon Developments Ltd.

ALL COPYRIGHTS RESERVED