

KEY NOTES:

Indicates position of retail signage which may be lit.

- Signs 1, 2, 3, 4, 5, 6 and 7 will be at ground floor level, to face of bulkhead within unit, behind facade glazing.
- Signs 8 and 9 will be face fixed to exterior at ground floor level.

Lighting hours:

- 8am-10pm - Sign 1, 3, 8 and 9
- 8am-9pm - Sign 4, 5 and 7
- 8am-8pm - Sign 2
- 10am-11,30pm - Sign 9
- 24 hrs - Sign 2

These positions are indicative only

LIGHT TYPE 01

- Pathway light, to illuminate the ground around the yard to enable safe way-finding.
- Fixed in paving, high 700 mm above ground level.
- Example specification: Bega, Garden and pathway luminaire - 77263 (for imagery refer to drawing p.112) - Lamp type TBC.
- Hours of operation: All hours for darkness, controlled by light sensors.

LIGHT TYPE 02

- Ceiling mounted downlight to illuminate the walkway from Friar Street to Market Way safe way-finding.
- Fixed in the ceiling structure.
- Example specification: Bega, Ceiling mounted downlight - 66981 (for imagery refer to drawing p.112) - Lamp type TBC.
- Hours of operation: All hours for darkness, controlled by light sensors.

LIGHT TYPE 03

- Recessed ceiling lighting to illuminate the office entrance.
- Fixed in the ceiling structure.
- Example specification: Bega, Recessed ceiling luminaire - 55943 (for imagery refer to drawing p.112) - Lamp type TBC.
- Hours of operation: 8am - 8pm weekdays

LIGHT TYPE 04

- A high level, wall mounted light to illuminate the ground and building enable safe way-finding.
- Fixed 1600 mm from finished ground level.
- Example specification: Bega, Wall luminaire - 33223 (for imagery refer to drawing p.112) - Lamp type TBC.
- Hours of operation: All hours for darkness, controlled by light sensors.

LIGHT TYPE 05


- A small low level, recessed wall light to illuminate the ground around junctions and columns to enable safe way-finding.
- Fixed 300 mm above ground level.
- Example specification: Bega, Recessed wall luminaire - 22101 (for imagery refer to drawing p.112) - Lamp type TBC.
- Hours of operation: All hours for darkness, controlled by light sensors.

Soffit below First floor structure

NOTES:

ALL RIGHTS DESCRIBED IN CHAPTER IV OF THE COPYRIGHT AND PATENTS ACT 1988 HAVE BEEN GENERALLY ASSERTED
DRAWINGS BASED ON INFORMATION PREPARED BY GEOsurveys Ltd. TEL: 07840 838366.
DRAWINGS ARE NOT FOR CONSTRUCTION UNLESS OTHERWISE STATED.
REPORT ANY DRAWING INCONSISTENCIES TO THE ARCHITECT
DO NOT SCALE - ALL DIMENSIONS TO BE CHECKED ON SITE


Scale 1:125 @ A1, 1:250 @ A3

 

REVISIONS:

A 27.03.2018 Outdoor lighting adjusted

RODIĆ DAVIDSON ARCHITECTS is the trading name of bdAr ltd

 

Client
Sonic Star Properties Limited

Scale
1:125 @ A1 / 1:250 @ A3

Date
MARCH 2018

Project
Bristol and West Arcade, 173-175 Friar Street,
Reading, RG1

Drawn by
ER

Drawing Title
Outdoor lighting plan for Ground Floor

Checked by
ID

Drawing No.
P.111


Rev
A

RODIĆ DAVIDSON ARCHITECTS

1 Pied Bull Yard
London WC1A 2AE
t: +44 (0)207 043 3551
f: +44 (0)207 043 3552

www.rodicdavidson.co.uk

LIGHT TYPE 01

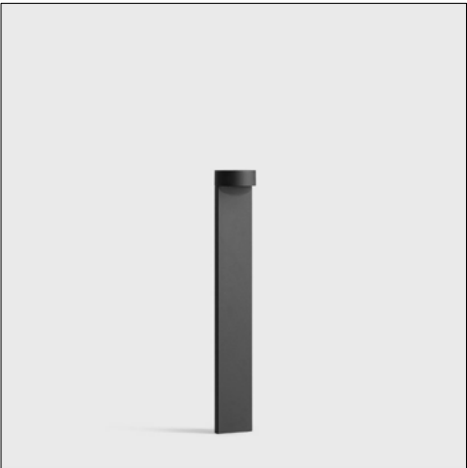

Dimensions: H 700mm, R 55mm

LIGHT TYPE 02



Dimensions: H 130mm, R 75mm

LIGHT TYPE 03



Dimensions: H 20mm, R 77.5mm

LIGHT TYPE 04



Dimensions: H 60mm, L 130mm, W 100mm

LIGHT TYPE 05



Dimensions: R 40mm



Bega, Garden and pathway luminaire - 77263
- Lamp type TBC.



Bega, Ceiling mounted downlight - 66981
- Lamp type TBC.



Bega, Recessed ceiling luminaire - 55943
- Lamp type TBC.



Bega, Wall luminaire - 33223
- Lamp type TBC.



Bega, Recessed wall luminaire - 22101
- Lamp type TBC.

NOTES:
ALL RIGHTS DESCRIBED IN CHAPTER IV OF THE COPYRIGHT AND PATENTS ACT 1988 HAVE BEEN GENERALLY ASSERTED
DRAWINGS BASED ON INFORMATION PREPARED BY GEOsurveys Ltd. TEL: 07840 838366.
DRAWINGS ARE NOT FOR CONSTRUCTION UNLESS OTHERWISE STATED.
REPORT ANY DRAWING INCONSISTENCIES TO THE ARCHITECT
DO NOT SCALE - ALL DIMENSIONS TO BE CHECKED ON SITE

REVISIONS:
//

RODIĆ DAVIDSON ARCHITECTS® is the trading name of bdAr ltd

Client Sonic Star Properties Limited		Project Bristol and West Arcade, 173-175 Friar Street, Reading, RG1	
Scale		Drawn by ER	Drawing Title Outdoor lighting
Project No. RD_0899	Date MARCH 2018	Checked by ID	Drawing No. P.112 Rev //

RODIĆ DAVIDSON ARCHITECTS

1 Pied Bull Yard
London WC1A 2AE
t: +44 (0)207 043 3551
f: +44 (0)207 043 3552

www.rodicdavidson.co.uk

Key notes:

- a. Reconstituted stone cladding
b. Brickwork
c. Windows
d. Back-painted glass panels

KEY:

- Indicates position of retail signage which may be lit,
- Signs 1, 2, 3, 4, 5, 6 and 7 will be at ground floor level, to face of bulkhead within unit, behind facade glazing,
- Signs 8 and 9 will be face fixed to exterior at ground floor level.
Lighting hours:
8am-10pm - Sign 1, 3, 8 and 9
8am-9pm - Sign 4, 5 and 7
8am-8pm - Sign 2
10am-11.30pm - Sign 9
24 hrs - Sign 2
These positions are indicative only

- Previously Approved Scheme from 2007
Existing Building

NOTES:

ALL RIGHTS DESCRIBED IN CHAPTER IV OF THE COPYRIGHT AND PATENTS ACT 1988 HAVE BEEN GENERALLY ASSERTED
DRAWINGS BASED ON INFORMATION PREPARED BY GEOsurveys Ltd. TEL: 07840 838366.
DRAWINGS ARE NOT FOR CONSTRUCTION UNLESS OTHERWISE STATED.
REPORT ANY DRAWING INCONSISTENCIES TO THE ARCHITECT
DO NOT SCALE - ALL DIMENSIONS TO BE CHECKED ON SITE

Scale 1:100 @ A1, 1:200 @ A3

0 2 4 6 8 10 12 14 16 18 20

REVISIONS:

- A 01.08.2016 Parapet adjustment and texture/fenestration change
B 27.10.2017 Fenestration adjusted
C 01.02.2018 Design adjusted
D 28.03.2018 Indicative sign position

RODIĆ DAVIDSON ARCHITECTS® is the trading name of bdAr ltd

Client
Sonic Star Properties Limited

Scale
1:100 @ A1 / 1:200 @ A3

Date
MARCH 2018

Project
Bristol and West Arcade, 173-175 Friar Street,
Reading, RG1

Drawn by

ER

Drawing Title
Signage Position - Section AA
(Friar Street Elevation)

Checked by

ID

Drawing No.

P.311

Rev

D

RODIĆ DAVIDSON ARCHITECTS

1 Pied Bull Yard
London WC1A 2AE
t: +44 (0)207 043 3551
f: +44 (0)207 043 3552

www.rodicdavidson.co.uk

Key notes:

- a. Reconstituted stone cladding
b. Brickwork
c. Windows
d. Fixed, frosted view - obscuring film

KEY:

- Indicates position of retail signage which may be lit,
- Signs 1, 2, 3, 4, 5, 6 and 7 will be at ground floor level, to face of bulkhead within unit, behind facade glazing,
- Signs 8 and 9 will be face fixed to exterior at ground floor level.
Lighting hours:
8am-10pm - Sign 1, 3, 8 and 9
8am-9pm - Sign 4, 5 and 7
8am-8pm - Sign 2
10am-11.30pm - Sign 9
24 hrs - Sign 2
These positions are indicative only

- Previously Approved Scheme from 2007
Existing Building

NOTES:

ALL RIGHTS DESCRIBED IN CHAPTER IV OF THE COPYRIGHT AND PATENTS ACT 1988 HAVE BEEN GENERALLY ASSERTED
DRAWINGS BASED ON INFORMATION PREPARED BY GEOsurveys Ltd. TEL: 07840 838366.
DRAWINGS ARE NOT FOR CONSTRUCTION UNLESS OTHERWISE STATED.
REPORT ANY DRAWING INCONSISTENCIES TO THE ARCHITECT
DO NOT SCALE - ALL DIMENSIONS TO BE CHECKED ON SITE

Scale 1:100 @ A1, 1:200 @ A3

0 2 4 6 8 10 12 14 16 18 20

REVISIONS:

- A 08.08.2016 Windows addition
B 06.02.2017 Fenestration and Height Revision
C 27.10.2017 Fenestration adjusted
D 28.03.2018 Indicative sign position

RODIĆ DAVIDSON ARCHITECTS is the trading name of bdAr ltd

Client
Sonic Star Properties Limited

Scale
1:100 @ A1 / 1:200 @ A3

Project No.
RD_0899

Date
MARCH 2018

Project
Bristol and West Arcade, 173-175 Friar Street,
Reading, RG1

Drawn by

ER

Drawing Title
Signage Position - Section BB
(Section through 23-26 and 33-34 Market Place)

Checked by

ID

Drawing No.

P.312

Rev

D

RODIĆ DAVIDSON ARCHITECTS

1 Pied Bull Yard
London WC1A 2AE
t: +44 (0)207 043 3551
f: +44 (0)207 043 3552

www.rodicdavidson.co.uk



Key notes:

- a. Reconstituted stone cladding
- b. Brickwork
- c. Windows
- d. Fixed, frosted view - obscuring film
- e. Back painted glass


KEY:

- Indicates position of retail signage which may be lit.
- Signs 1, 2, 3, 4, 5, 6 and 7 will be at ground floor level, to face of bulkhead within unit, behind facade glazing.
- Signs 8 and 9 will be face fixed to exterior at ground floor level.
- Lighting hours:
 - 8am-10pm - Sign 1, 3, 8 and 9
 - 8am-9pm - Sign 4, 5 and 7
 - 8am-8pm - Sign 2
 - 10am-11.30pm - Sign 9
 - 24 hrs - Sign 2
- These positions are indicative only

- Previously Approved Scheme from 2007
- Existing Building

NOTES:

ALL RIGHTS DESCRIBED IN CHAPTER IV OF THE COPYRIGHT AND PATENTS ACT 1988 HAVE BEEN GENERALLY ASSERTED
DRAWINGS BASED ON INFORMATION PREPARED BY GEOsurveys Ltd. TEL: 07840 838366.
DRAWINGS ARE NOT FOR CONSTRUCTION UNLESS OTHERWISE STATED.
REPORT ANY DRAWING INCONSISTENCIES TO THE ARCHITECT
DO NOT SCALE - ALL DIMENSIONS TO BE CHECKED ON SITE

 

REVISIONS:

- | | | |
|---|------------|--|
| A | 27.04.2017 | Windows on opposite building on Market Way indicated |
| B | 28.03.2018 | Indicative sign position |

RODIĆ DAVIDSON ARCHITECTS® is the trading name of bdAr Ltd

Client
Sonic Star Properties Limited

Scale
1:100 @ A1 / 1:200 @ A3

Date
MARCH 2018

Project
Bristol and West Arcade, 173-175 Friar Street, Reading, RG1

Drawn by
ER

Drawing Title
Signage Position - Section CC (Market Way Elevation)

Checked by
ID

Drawing No.
P.313

Rev
B

RODIĆ DAVIDSON ARCHITECTS

1 Pied Bull Yard
London WC1A 2AE
t: +44 (0)207 043 3551
f: +44 (0)207 043 3552

www.rodicdavidson.co.uk

Key notes:

- a. Reconstituted stone cladding
b. Brickwork
c. Windows

KEY:

- Indicates position of retail signage which may be lit,
- Signs 1,2,3,4,5,6 and 7 will be at ground floor level, to face of bulkhead within unit, behind facade glazing,
- Signs 8 and 9 will be face fixed to exterior at ground floor level.
Lighting hours:
8am-10pm - Sign1, 3, 8 and 9
8am-9pm - Sign 4, 5 and 7
8am-8pm - Sign 2
10am-11.30pm - Sign 9
24 hrs - Sign 2
These positions are indicative only

- Previously Approved Scheme from 2007
Existing Building

NOTES:

ALL RIGHTS DESCRIBED IN CHAPTER IV OF THE COPYRIGHT AND PATENTS ACT 1988 HAVE BEEN GENERALLY ASSERTED
DRAWINGS BASED ON INFORMATION PREPARED BY GEOsurveys Ltd. TEL: 07840 838366.
DRAWINGS ARE NOT FOR CONSTRUCTION UNLESS OTHERWISE STATED.
REPORT ANY DRAWING INCONSISTENCIES TO THE ARCHITECT
DO NOT SCALE - ALL DIMENSIONS TO BE CHECKED ON SITE

Scale 1:100 @ A1, 1:200 @ A3

0 2 4 6 8 10 12 14 16 18 20

REVISIONS:

A 28.03.2018 Indicative sign position

RODIĆ DAVIDSON ARCHITECTS® is the trading name of bdAr ltd

Client
Sonic Star Properties Limited

Scale
1:100 @ A1 / 1:200 @ A3

Project No.
RD_0899

Date
MARCH 2018

Project
Bristol and West Arcade, 173-175 Friar Street,
Reading, RG1

Drawn by
ER

Drawing Title
Signage Position - Section HH
(Market Place Elevation)

Checked by
ID

Drawing No.
P.318

Rev
A

RODIĆ DAVIDSON ARCHITECTS

1 Pied Bull Yard
London WC1A 2AE
t: +44 (0)207 043 3551
f: +44 (0)207 043 3552

www.rodicdavidson.co.uk