

5 - JUL 2018

181135

PROJECT
PROPOSED DEVELOPMENT AT;
54 HILL STREET
READING
BERKSHIRE

TITLE

EXISTING GROUND
FLOOR PLAN

 CREATIVE DESIGN
STRUCTURE Ltd.


HENSON HOUSE NEWTOWN ROAD
HENLEY-ON-THAMES RG9 1HQ
TEL 01491 411922

info@creativedesignandstructure.co.uk www.creativedesignandstructure.co.uk

DRAWN	EB	SCALE @ A3
DATE	JUNE 2018	1:50

DRAWING NO.	REV.
18618-02	A

EXISTING GROUND FLOOR PLAN

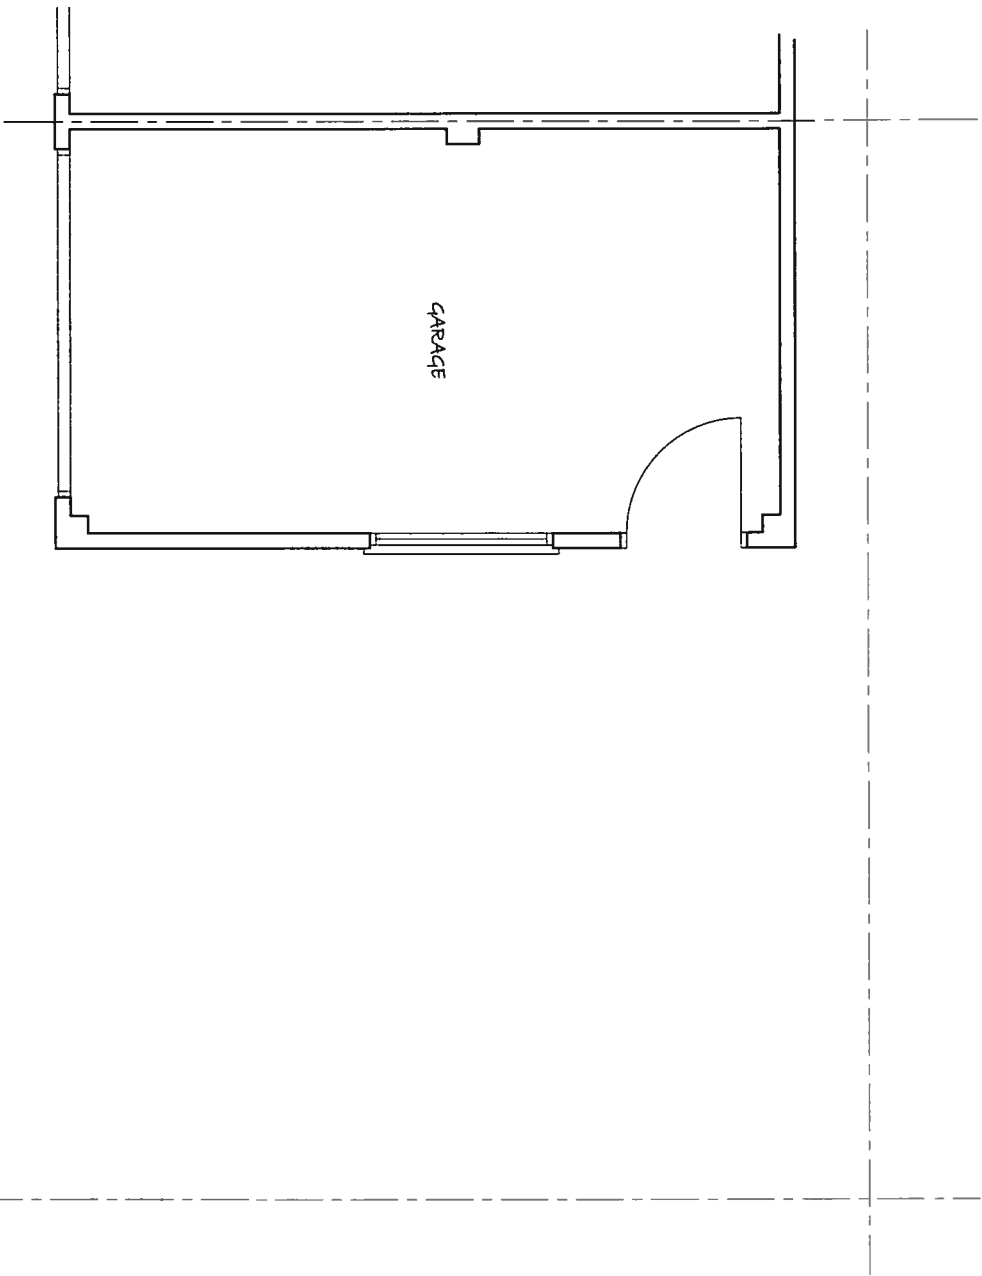

SCALE 1:50