

CDM 2015 Health & Safety Information

This information relates only to 'Significant Hazards' identified on this drawing and is to be read in conjunction with the Designer's Risk Assessment Register.

Components Key

- 1 DARK GREY STRETCHER BOND FACING BRICK WITH MATCHING MORTAR (to 4 Storey Main Building & Sports Hall)
- 2 LIGHT GREY STRETCHER BOND FACING BRICK WITH MATCHING MORTAR (to 3 Storey Main Building)
- 3 RED-BRESSED BRICKS IN WALLS, GRINDING STRACK BOND, EXTERIOR FACING BRICK WITH MATCHING MORTAR
- 4 ALUMINIUM POWDER COATED WINDOWS, DOORS & CURTAIN WALLING RAL Colour 7006
- 5 LOUVRE TO WINDOW PANEL RAL Colour 7006
- 6 ALUMINIUM POWDER COATED PARAPET RAL Colour 7006
- 7 BLACK GLAZED BRICK TO FEATURE ENTRANCE
- 8 METAL CLADDING IN ZINC FINISH



A South Elevation




B East Courtyard Elevation



C West Courtyard Elevation



D East Elevation

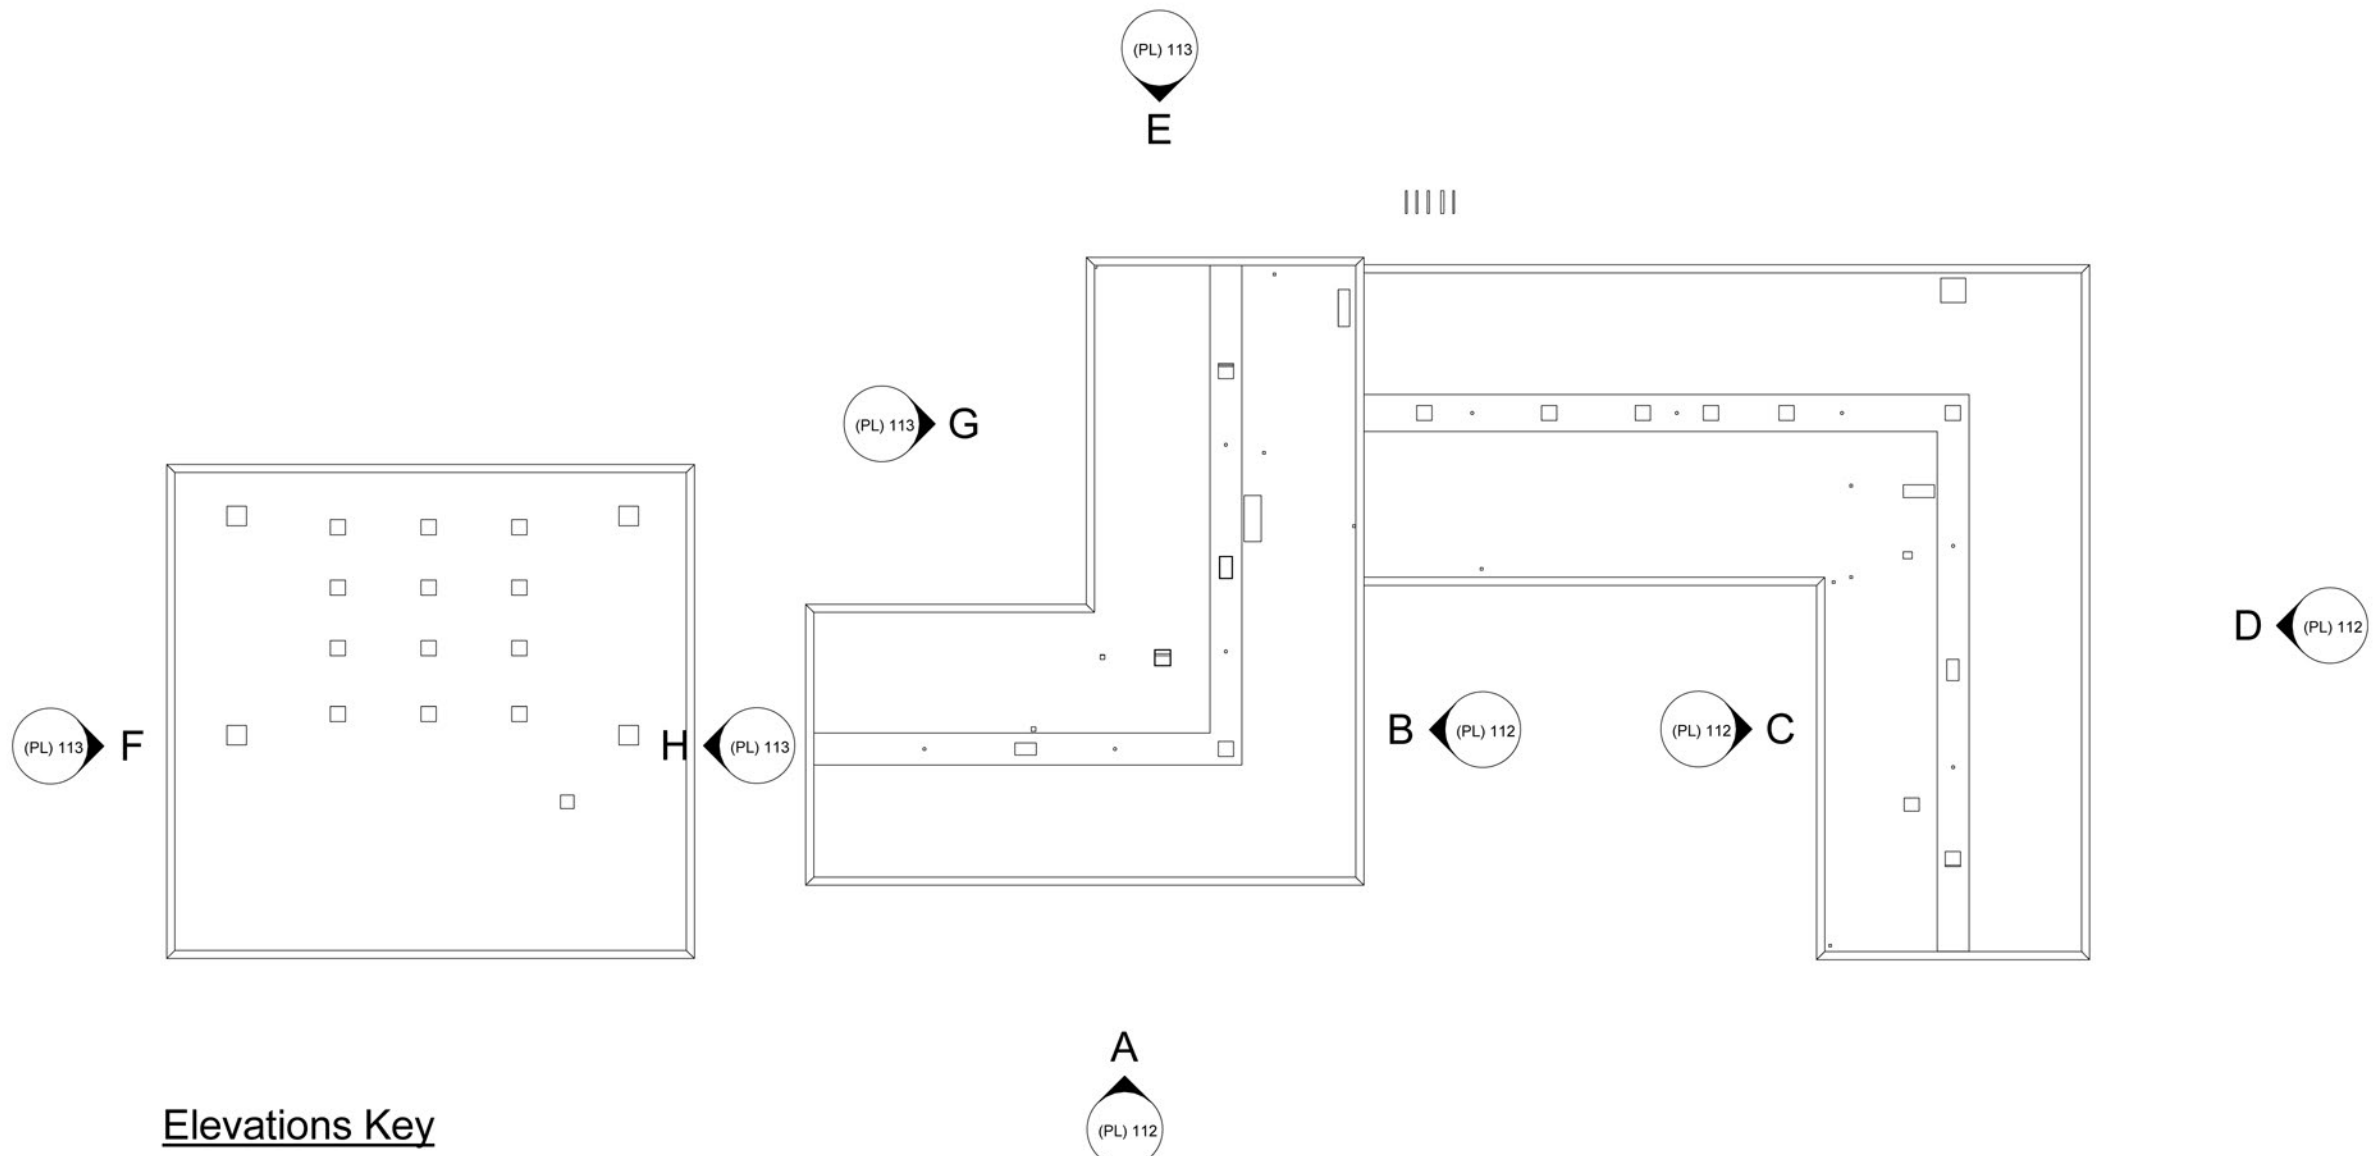

Elevations Key

D	12.03.18	NMA - Planning Submission	PA	PJ
C	01.02.18	Revision 3	PA	PJ
B	27.09.17	Revision 2	MB	GJ
A	30.09.16	Planning Submission	FS	PJ

Rev	Date	Revision Details	Dr	Ch
-----	------	------------------	----	----

ECE Architecture
www.ecearchitecture.com

London: Unit 1, West Coate House,
3 Coate Street, London, E2 9AG
T 020 7729 5505 E london@ecearchitecture.com
Sussex: Brooklyn Chambers, 11 Goring Road,
Worthing, West Sussex, BN12 4AP
T 01903 248777 E sussex@ecearchitecture.com
Bristol: Westworks, St Nicholas House,
31-34 High Street, Bristol, BS1 2AW
T 0117 315 8558 E bristol@ecewestworks.com



Job Title
THE WREN SCHOOL

Drawing Title
**PROPOSED ELEVATIONS
(Sheet 1 of 2)**

Scale
1:200 @ A1 / 1:400 @ A3

metres 4 8 12 16 20

Drawn	Checked	Date
FS	GJ	30/09/16

Project	Drawing No	Rev
6212	(PL) 112	B

Status
PLANNING

CAD Plot Date: 28/09/2016 18:08:37